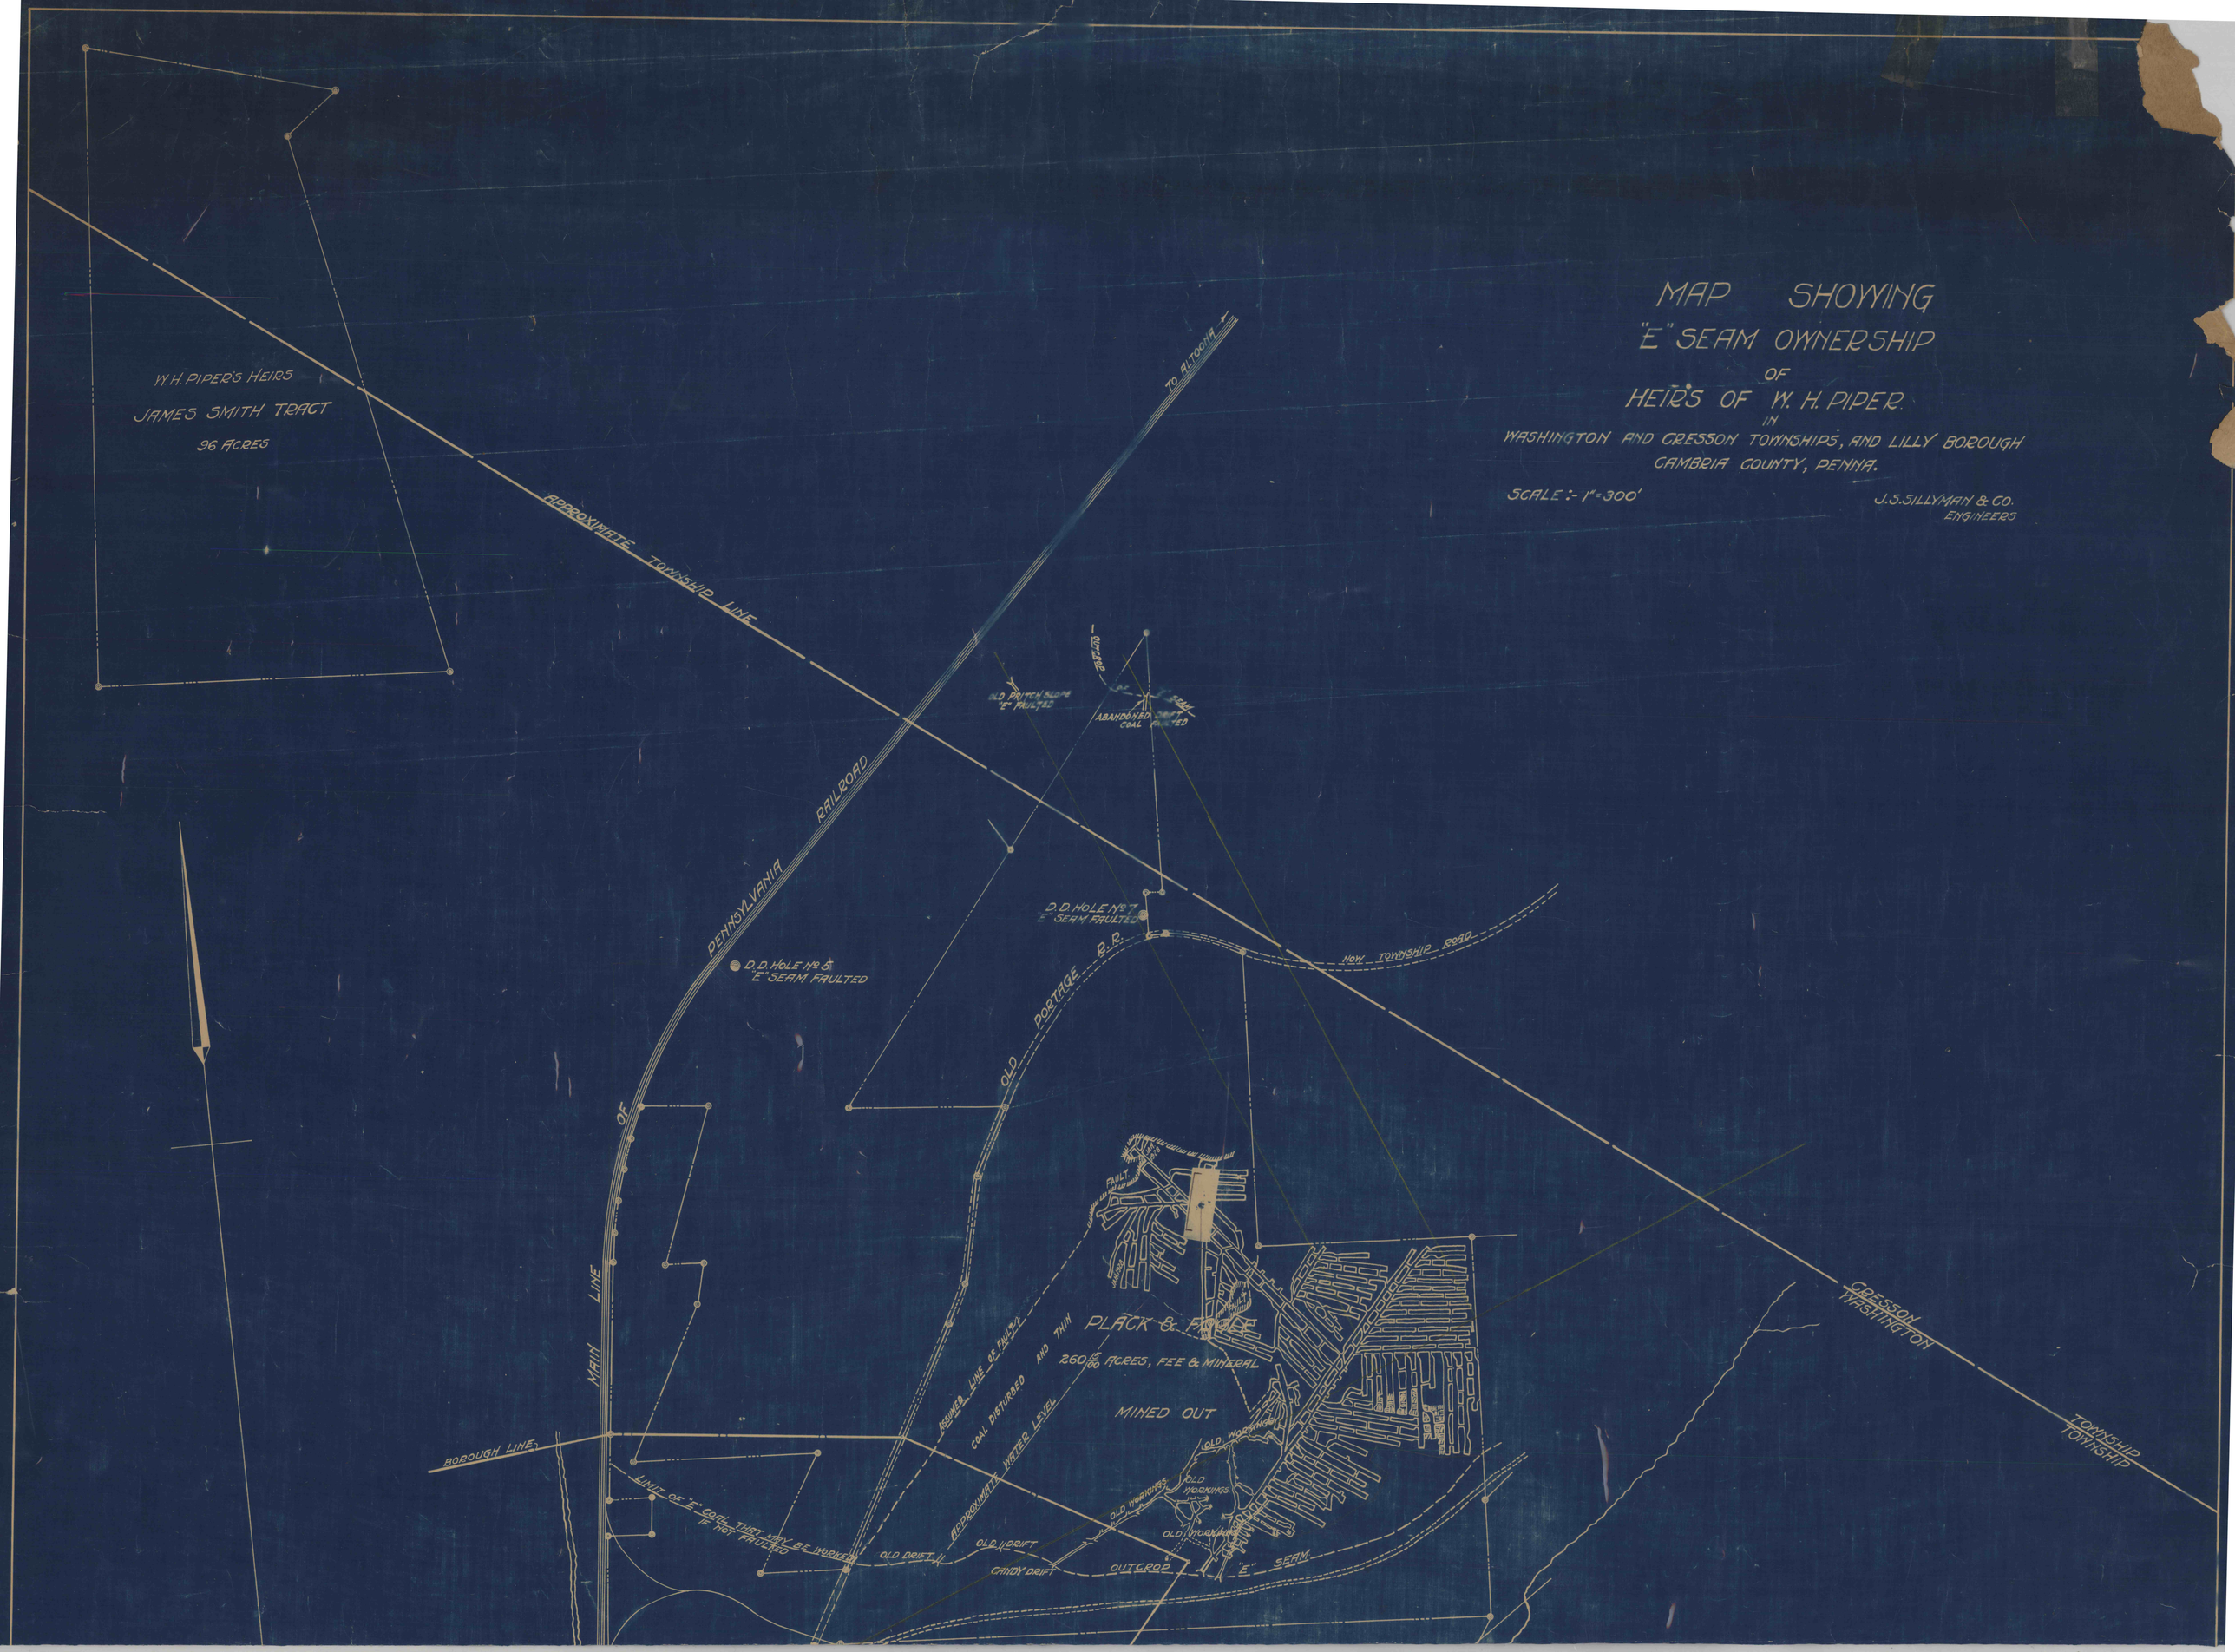
MAP SHOWING
"E" SEAM OWNERSHIP
OF
HEIRS OF W. H. PIPER
IN
WASHINGTON AND CRESSON TOWNSHIPS, AND LILLY BOROUGH
CAMBRIA COUNTY, PENNA.
SCALE :- 1" = 300'
J. S. SILLYMAN & CO.
ENGINEERS
W. H. PIPER'S HEIRS
JAMES SMITH TRACT
96 ACRES
APPROXIMATE TOWNSHIP LINE
TO ALTOONA
PENNSYLVANIA RAILROAD
OLD PRITCH SLOPE "E" FAULTED
ABANDONED DRIFT COAL FAULTED
D.D. HOLE No 7 "E" SEAM FAULTED
D.D. HOLE No 5 "E" SEAM FAULTED
OLD PORTAGE R.R.
NOW TOWNSHIP ROAD
MAIN LINE OF
BOROUGH LINE
FAULT
PLACK & FOOLE
260 15/100 ACRES, FEE & MINERAL
MINED OUT
ASSUMED LINE OF FAULT
COAL DISTURBED AND THIN
APPROXIMATE WATER LEVEL
OLD WORKINGS
OLD DRIFT
CANDY DRIFT
OUTCROP
"E" SEAM
LIMIT OF "E" COAL THAT MAY BE WORKED IF NOT FAULTED
CRESSON TOWNSHIP
WASHINGTON TOWNSHIP