DISTRICT	COUNTY	ROUTE	SHEET
4	LUZERNE	1005	121 of 165

FINAL SURVEY	SURVEYED	BY	DATE
	PLOTTED		
NOTE BOOK	TRAVERSE		
NO.	AREAS		
	AREAS CHECKED		

ORIGINAL SURVEY	SURVEYED	BY	DATE
	PLOTTED		
NOTE BOOK	TRAVERSE		
NO.	AREAS		
	AREAS CHECKED		

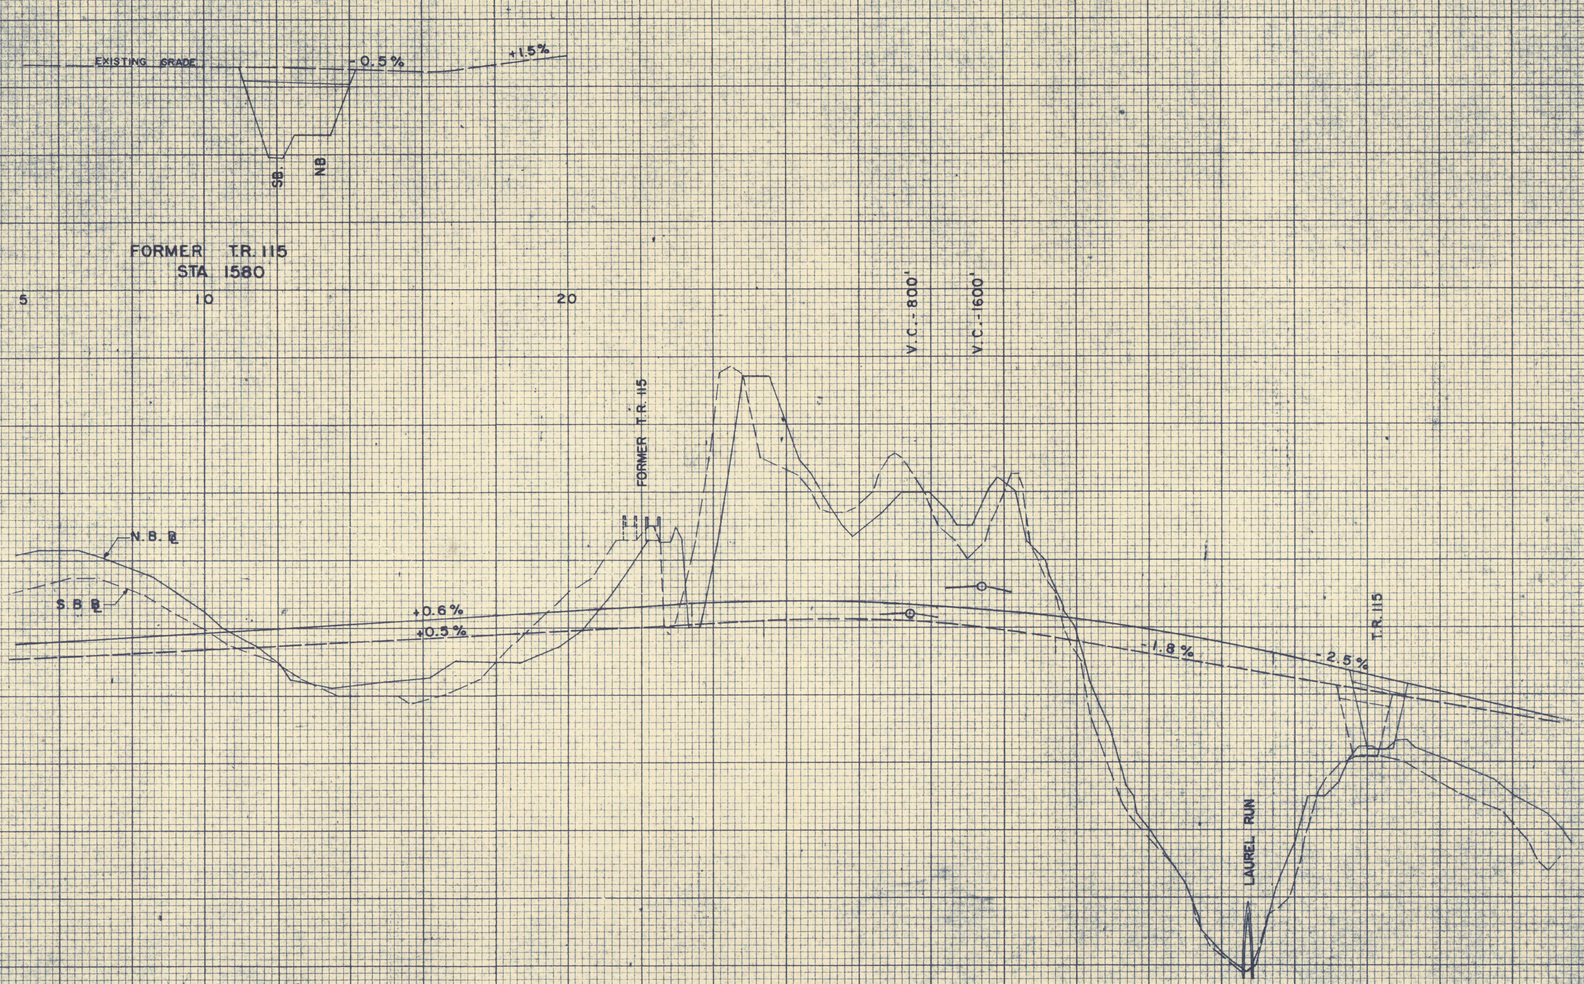

STA 560 - 1570
C - 116,655
F - 630

STA 570 - 1580
C - 29,090
F - 52,550

STA 580 - 1590
@ FORMER TR-115
C - 338,222
F - 0

STA 590 - 1600
C - 22,193
F - 417,579