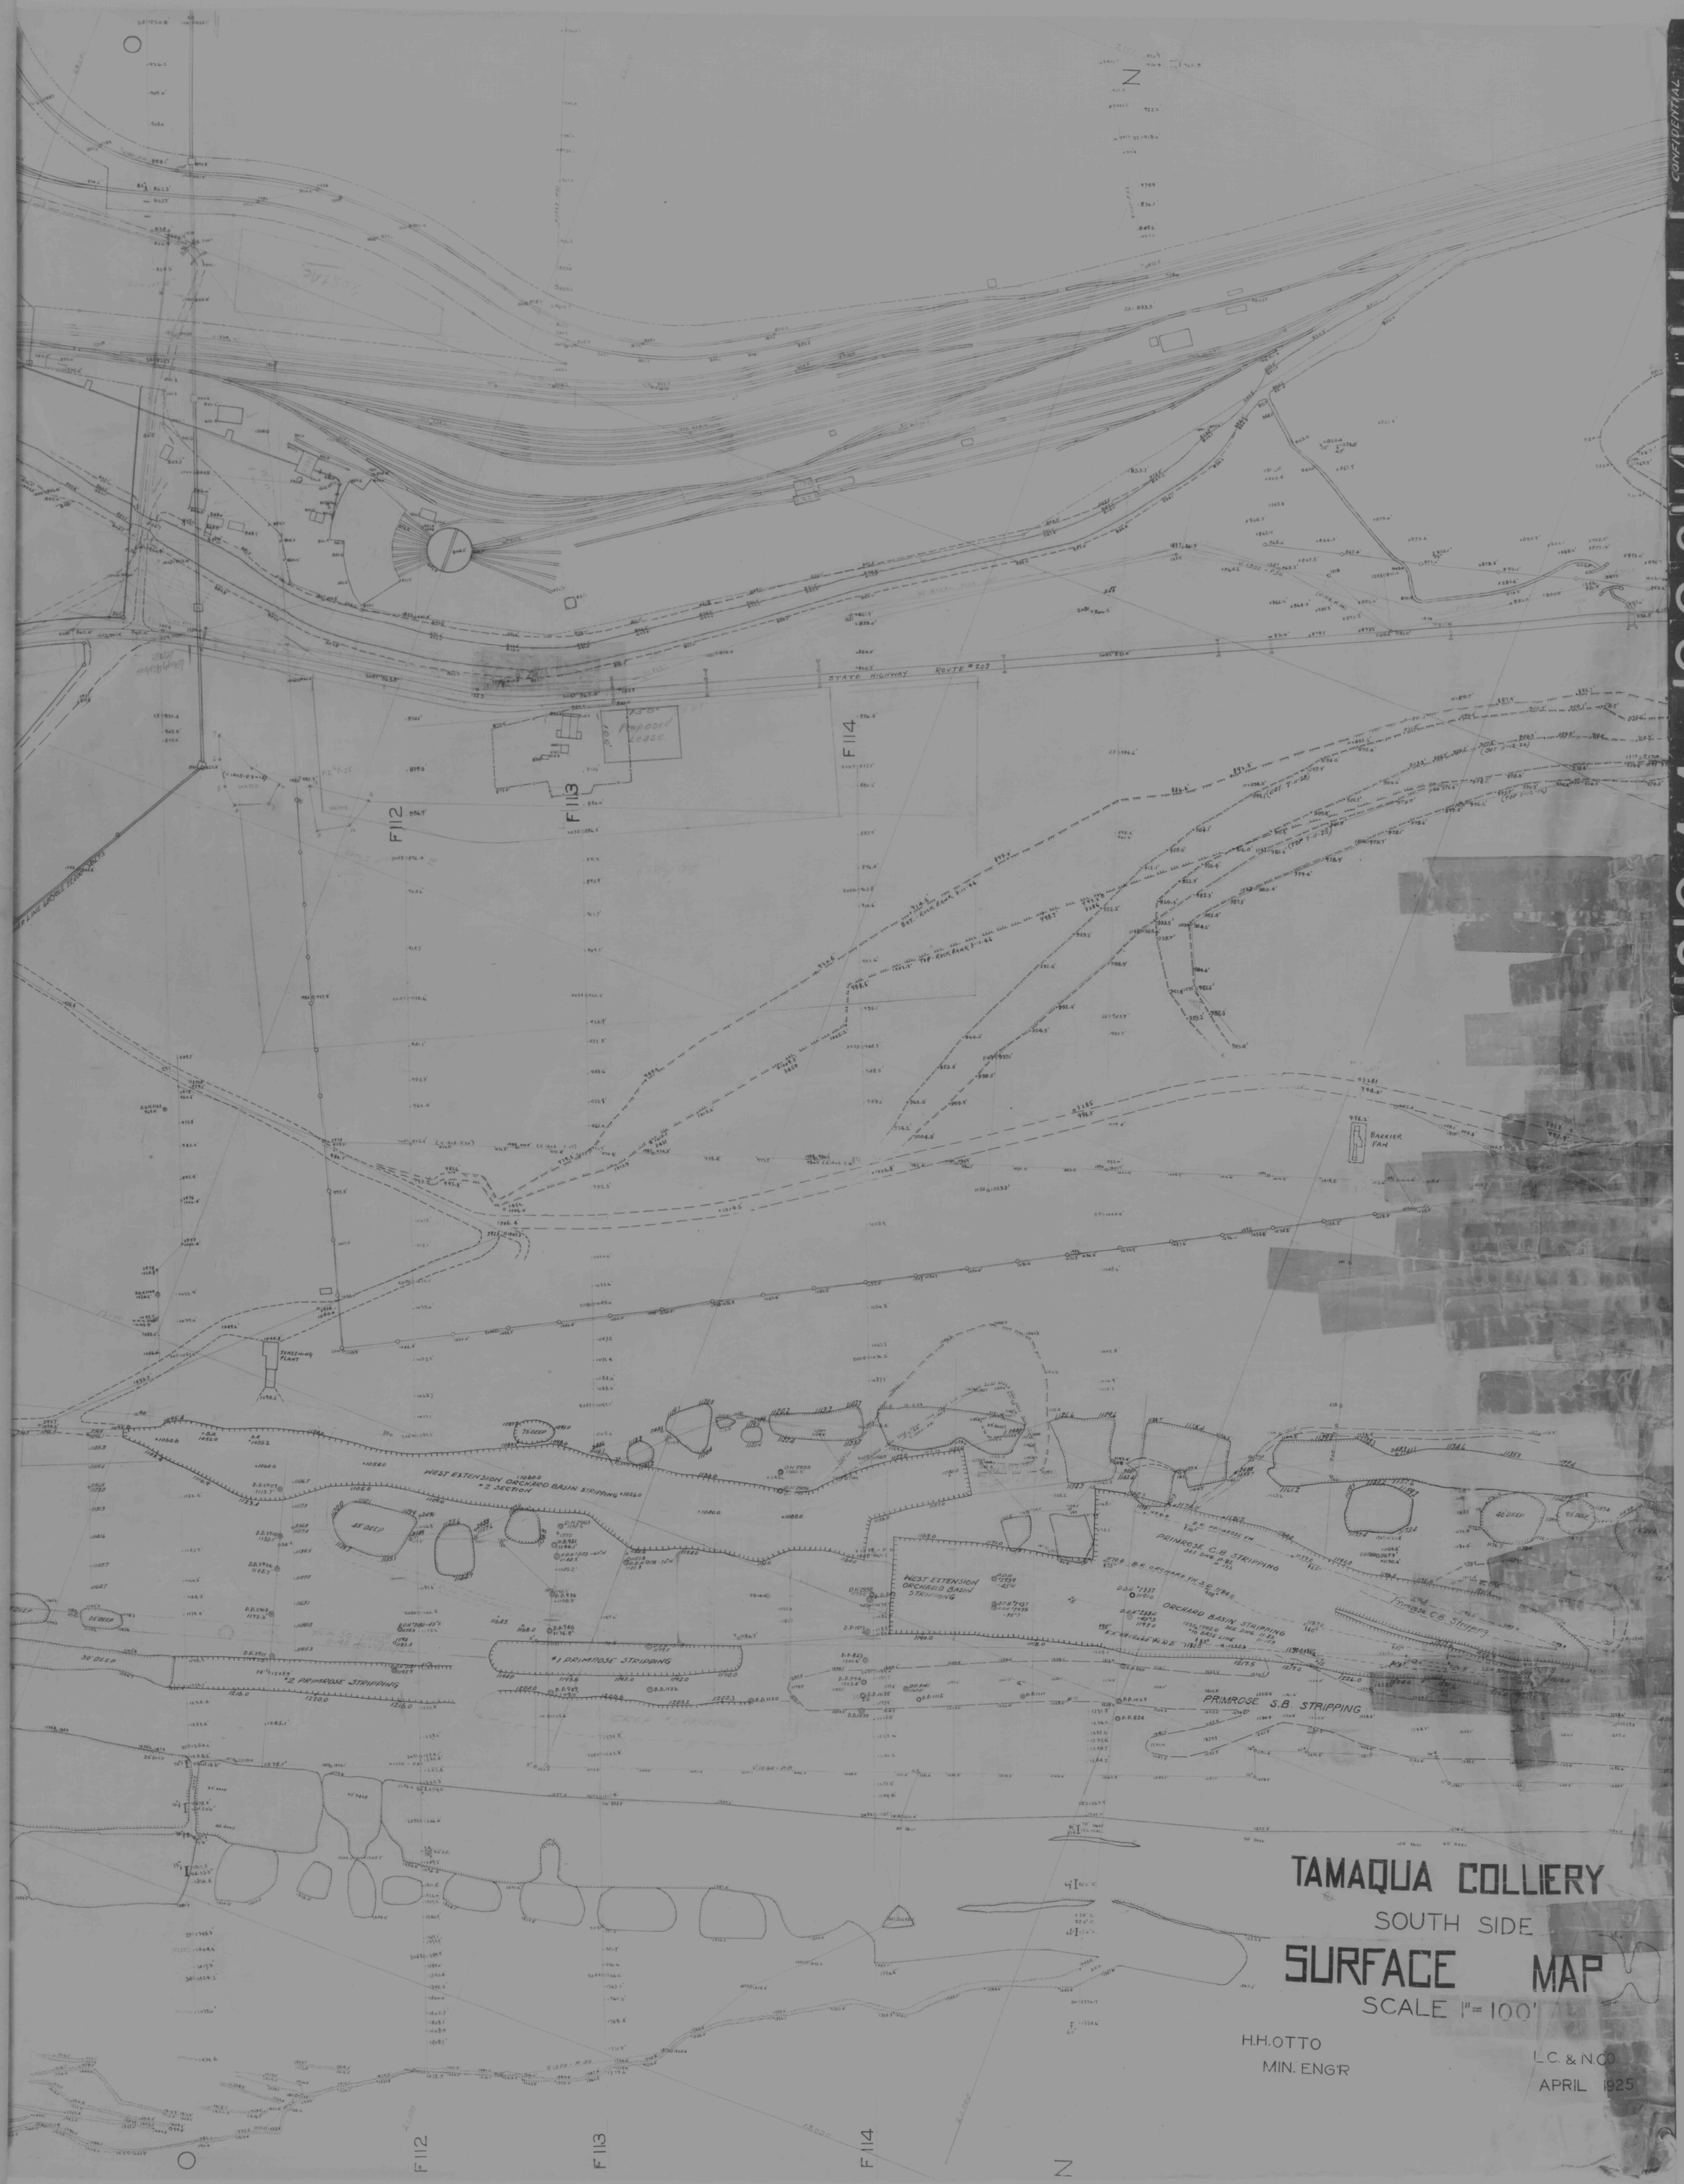
TAMAQUA COLLIERY
SOUTH SIDE
SURFACE MAP
SCALE 1" = 100'
H.H. OTTO
MIN. ENG'R
L.C. & N.CO
APRIL 1925
STATE HIGHWAY ROUTE #203
Proposed Lease
F112
F113
F114
SCREENING PLANT
BARRIER FAN
WEST EXTENSION ORCHARD BASIN STRIPPING
#2 SECTION
#1 PRIMROSE STRIPPING
#2 PRIMROSE STRIPPING
WEST EXTENSION ORCHARD BASIN STRIPPING
PRIMROSE C.B. STRIPPING
ORCHARD BASIN STRIPPING
PRIMROSE S.B. STRIPPING
75' DEEP
45' DEEP
40' DEEP
95' DEEP
25' DEEP
30' DEEP
CONFIDENTIAL
FOR USE ONLY BY FEDERAL AGENCIES AND ONLY FOR TECHNICAL, ECONOMIC, OR STATISTICAL PURPOSES AND STUDIES NOT RELATED WITH ANY TAXATION INVESTIGATION, REGULATION OR LITIGATION PURPOSES.
MINE
MAP NUMBER
FRAME
SCALE
REPEAT
INCHES
U.S. DEPT. OF INTERIOR
BUREAU OF MINES
FIELD