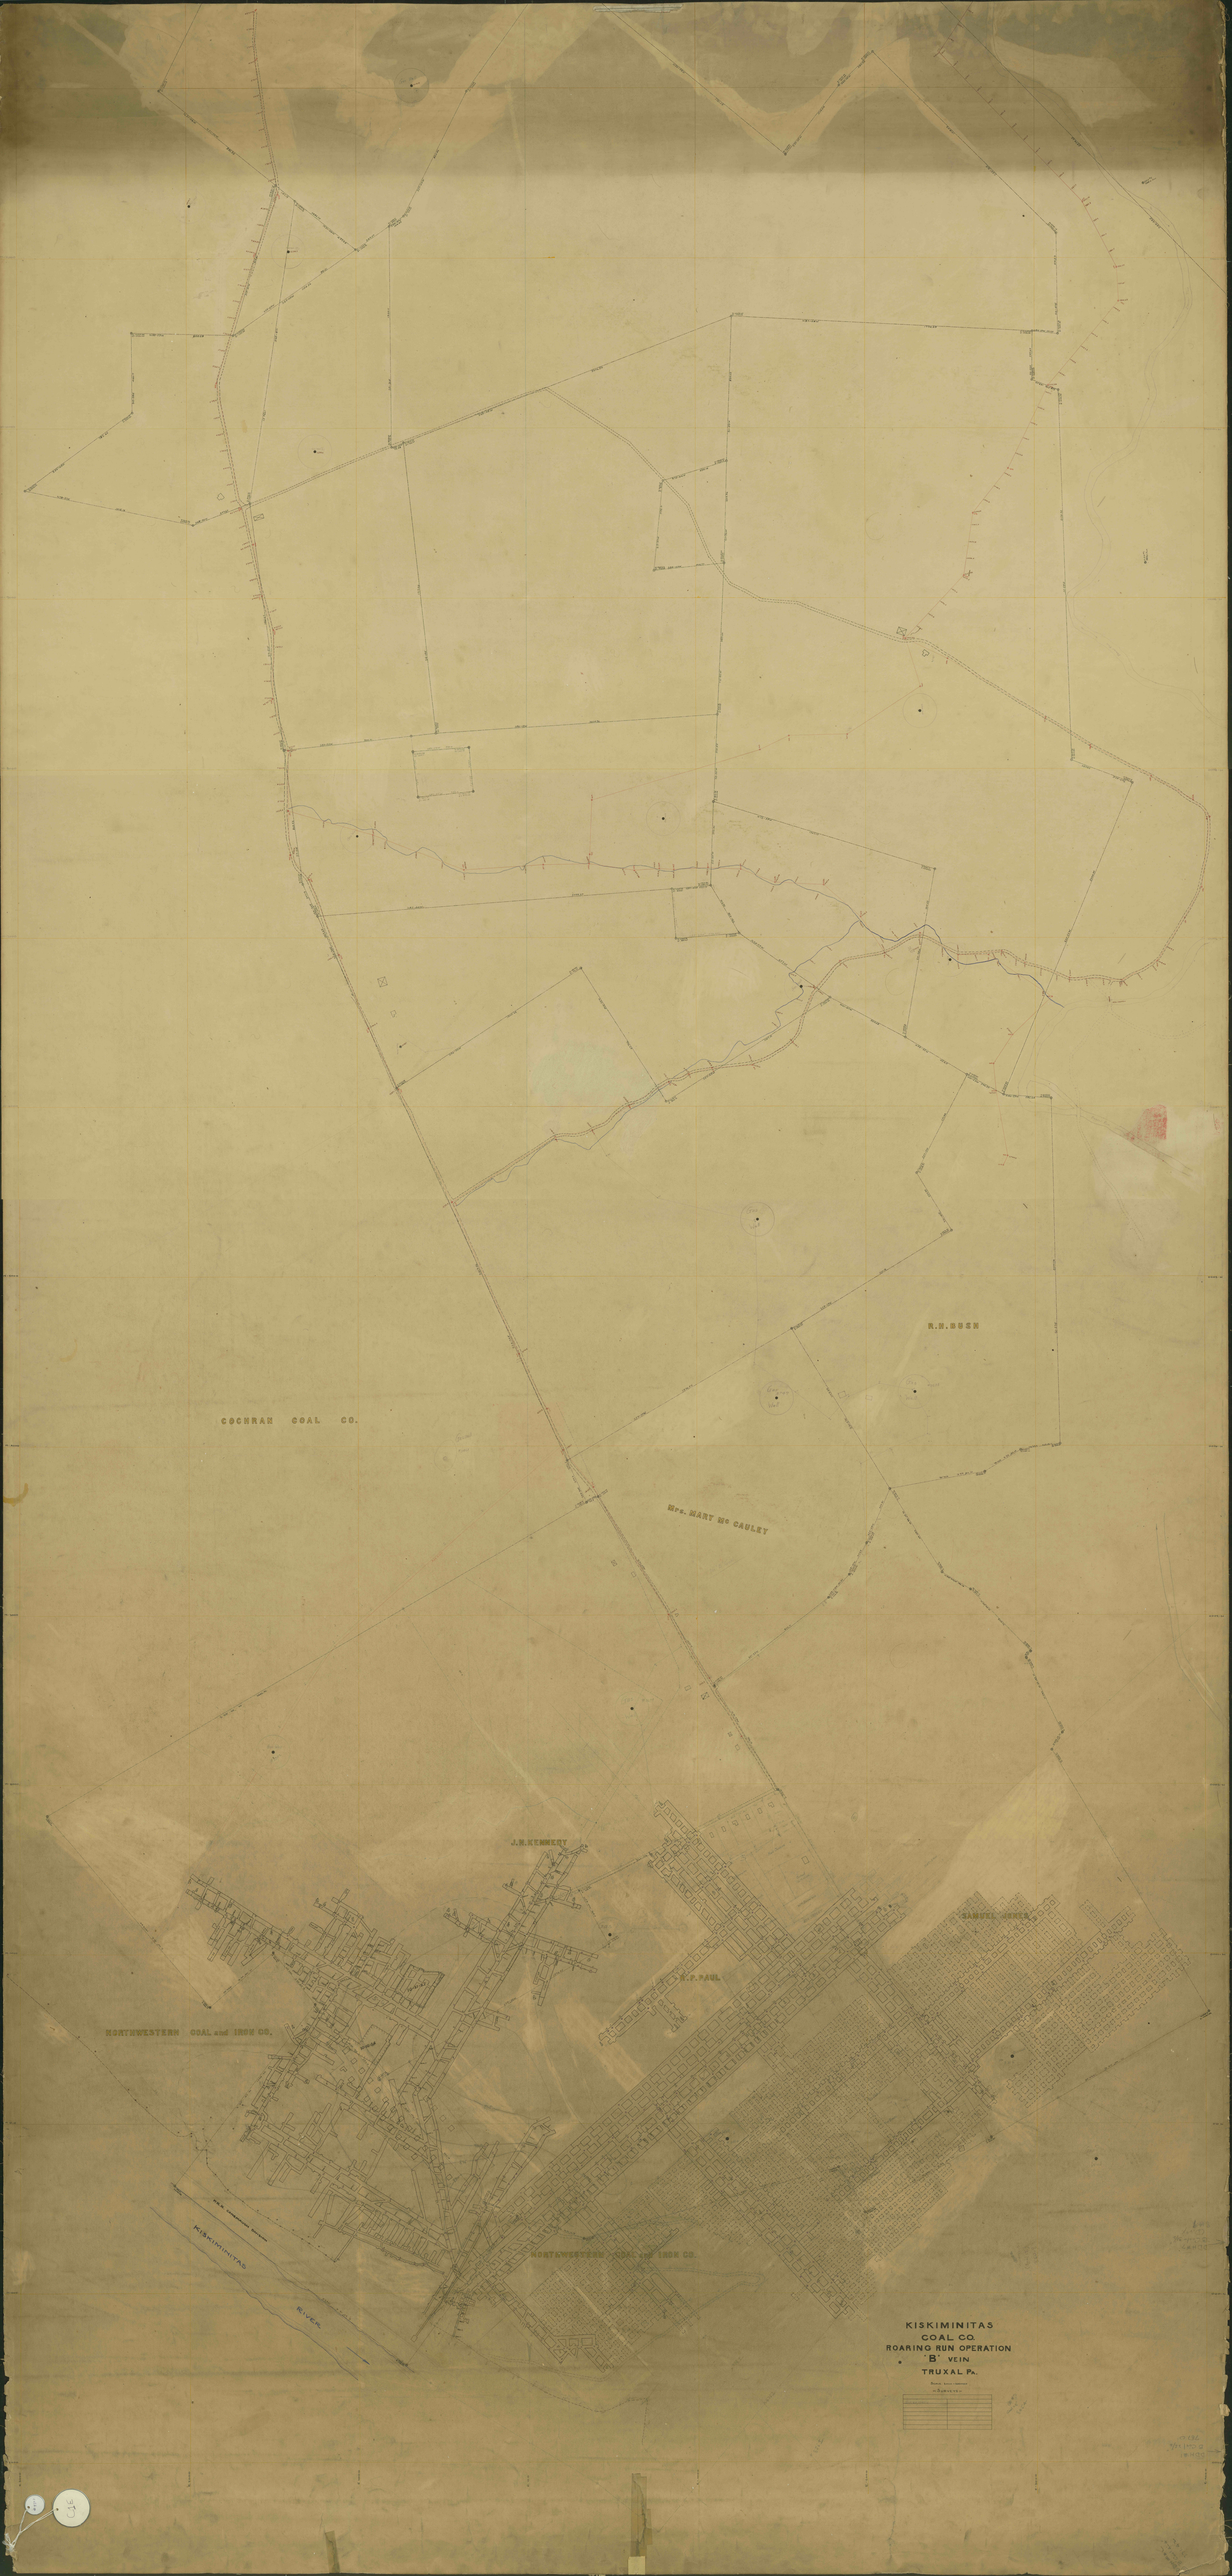
COCHRAN COAL CO.
R.N.BUSH
Mrs. MARY Mc CAULEY
J.M.KEMMERY
K.P.PAUL
SAMUEL JONES
NORTHWESTERN COAL and IRON CO.
NORTHWESTERN COAL and IRON CO.
KISKIMINITAS
RIVER
KISKIMINITAS
COAL CO.
ROARING RUN OPERATION
'B' VEIN
TRUXAL Pa.