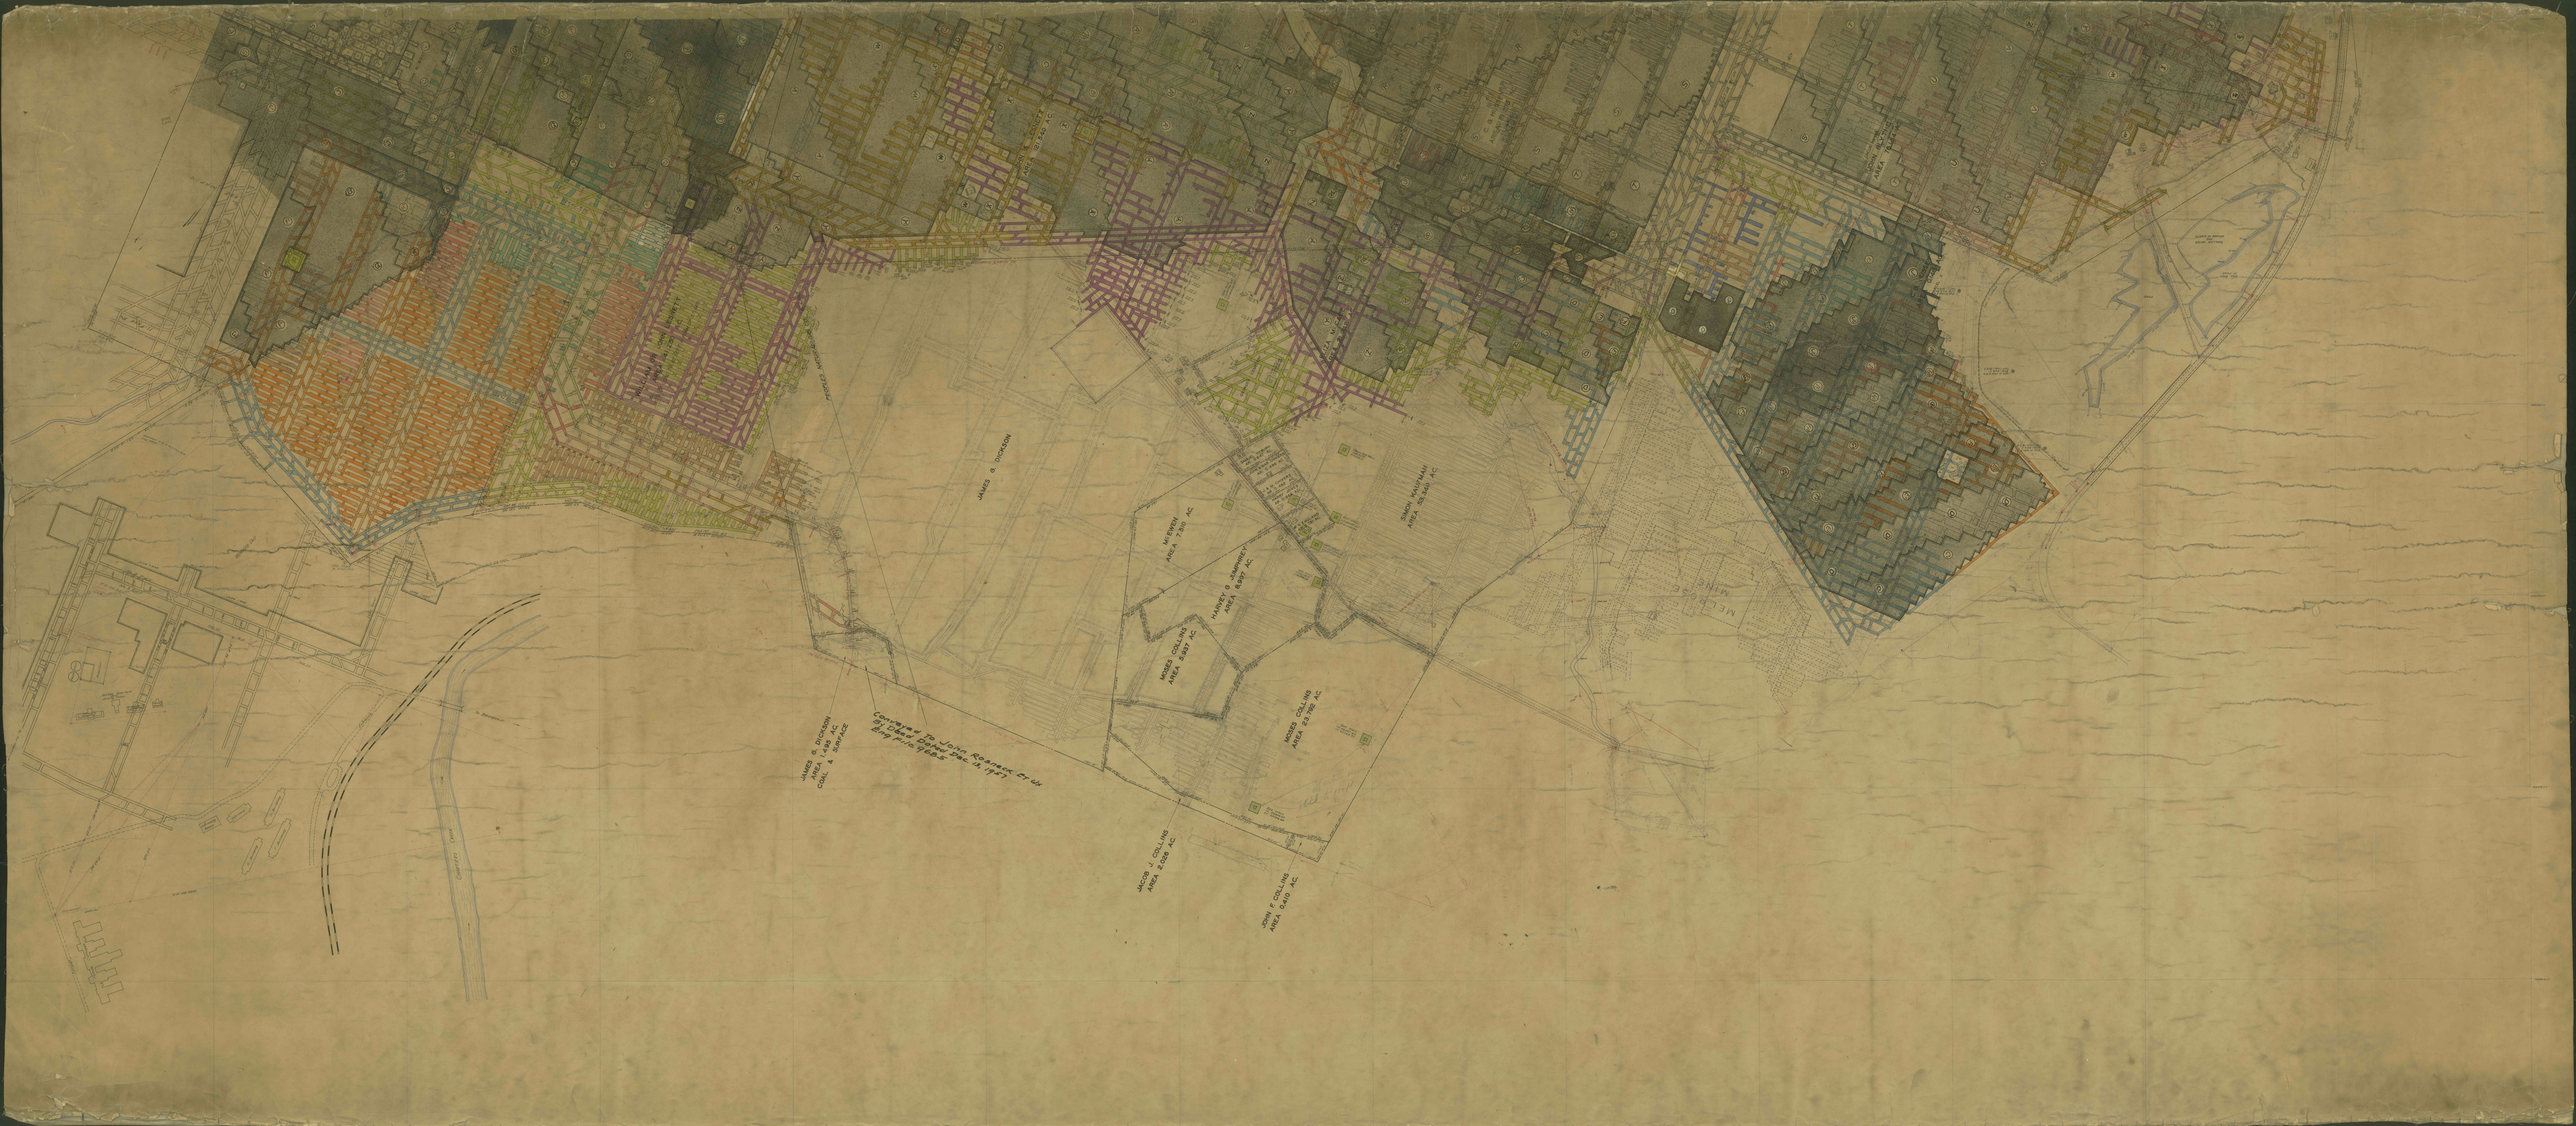

JOHN F. COLLINS
AREA 0.410 AC.
JACOB J. COLLINS
AREA 2.026 AC.
MOSES COLLINS
AREA 23.792 AC.
MOSES COLLINS
AREA 5.937 AC.
HARVEY G JUMPHREY
AREA 8.997 AC.
McEWEN
AREA 7.510 AC.
JAMES G. DICKSON
AREA 1.495 AC.
COAL & SURFACE
Conveyed to John Rosnack Et ux
By Deed Dated Dec. 13, 1957
Eng File 9665
MELROSE
MINE
SIMON KAUFMAN
AREA 53.340 AC.
JAMES G. DICKSON
PEOPLES NATURAL GAS CO. LINE
GEORGES CEMETERY
ELIZA McCABE
AREA 21.948 AC.
WILLIAM OR JOHN LESNETT
AREA 41.250 AC.
JOHN L. LESNETT
AREA 121.540 AC.
C. G. HUSSEY
AREA 0.748 AC.
JOHN BLYTHE
AREA 76.44 AC.
C. G. HUSSEY
CHARTIERS CREEK
TO BRIDGEVILLE
WORKED OUT
MAIN BODY OF POND
POND
SHALLOW WATER AND MOUNDS OF EARTH
11 FACE RT.
EXCHANGE LINE
SEE MAP C