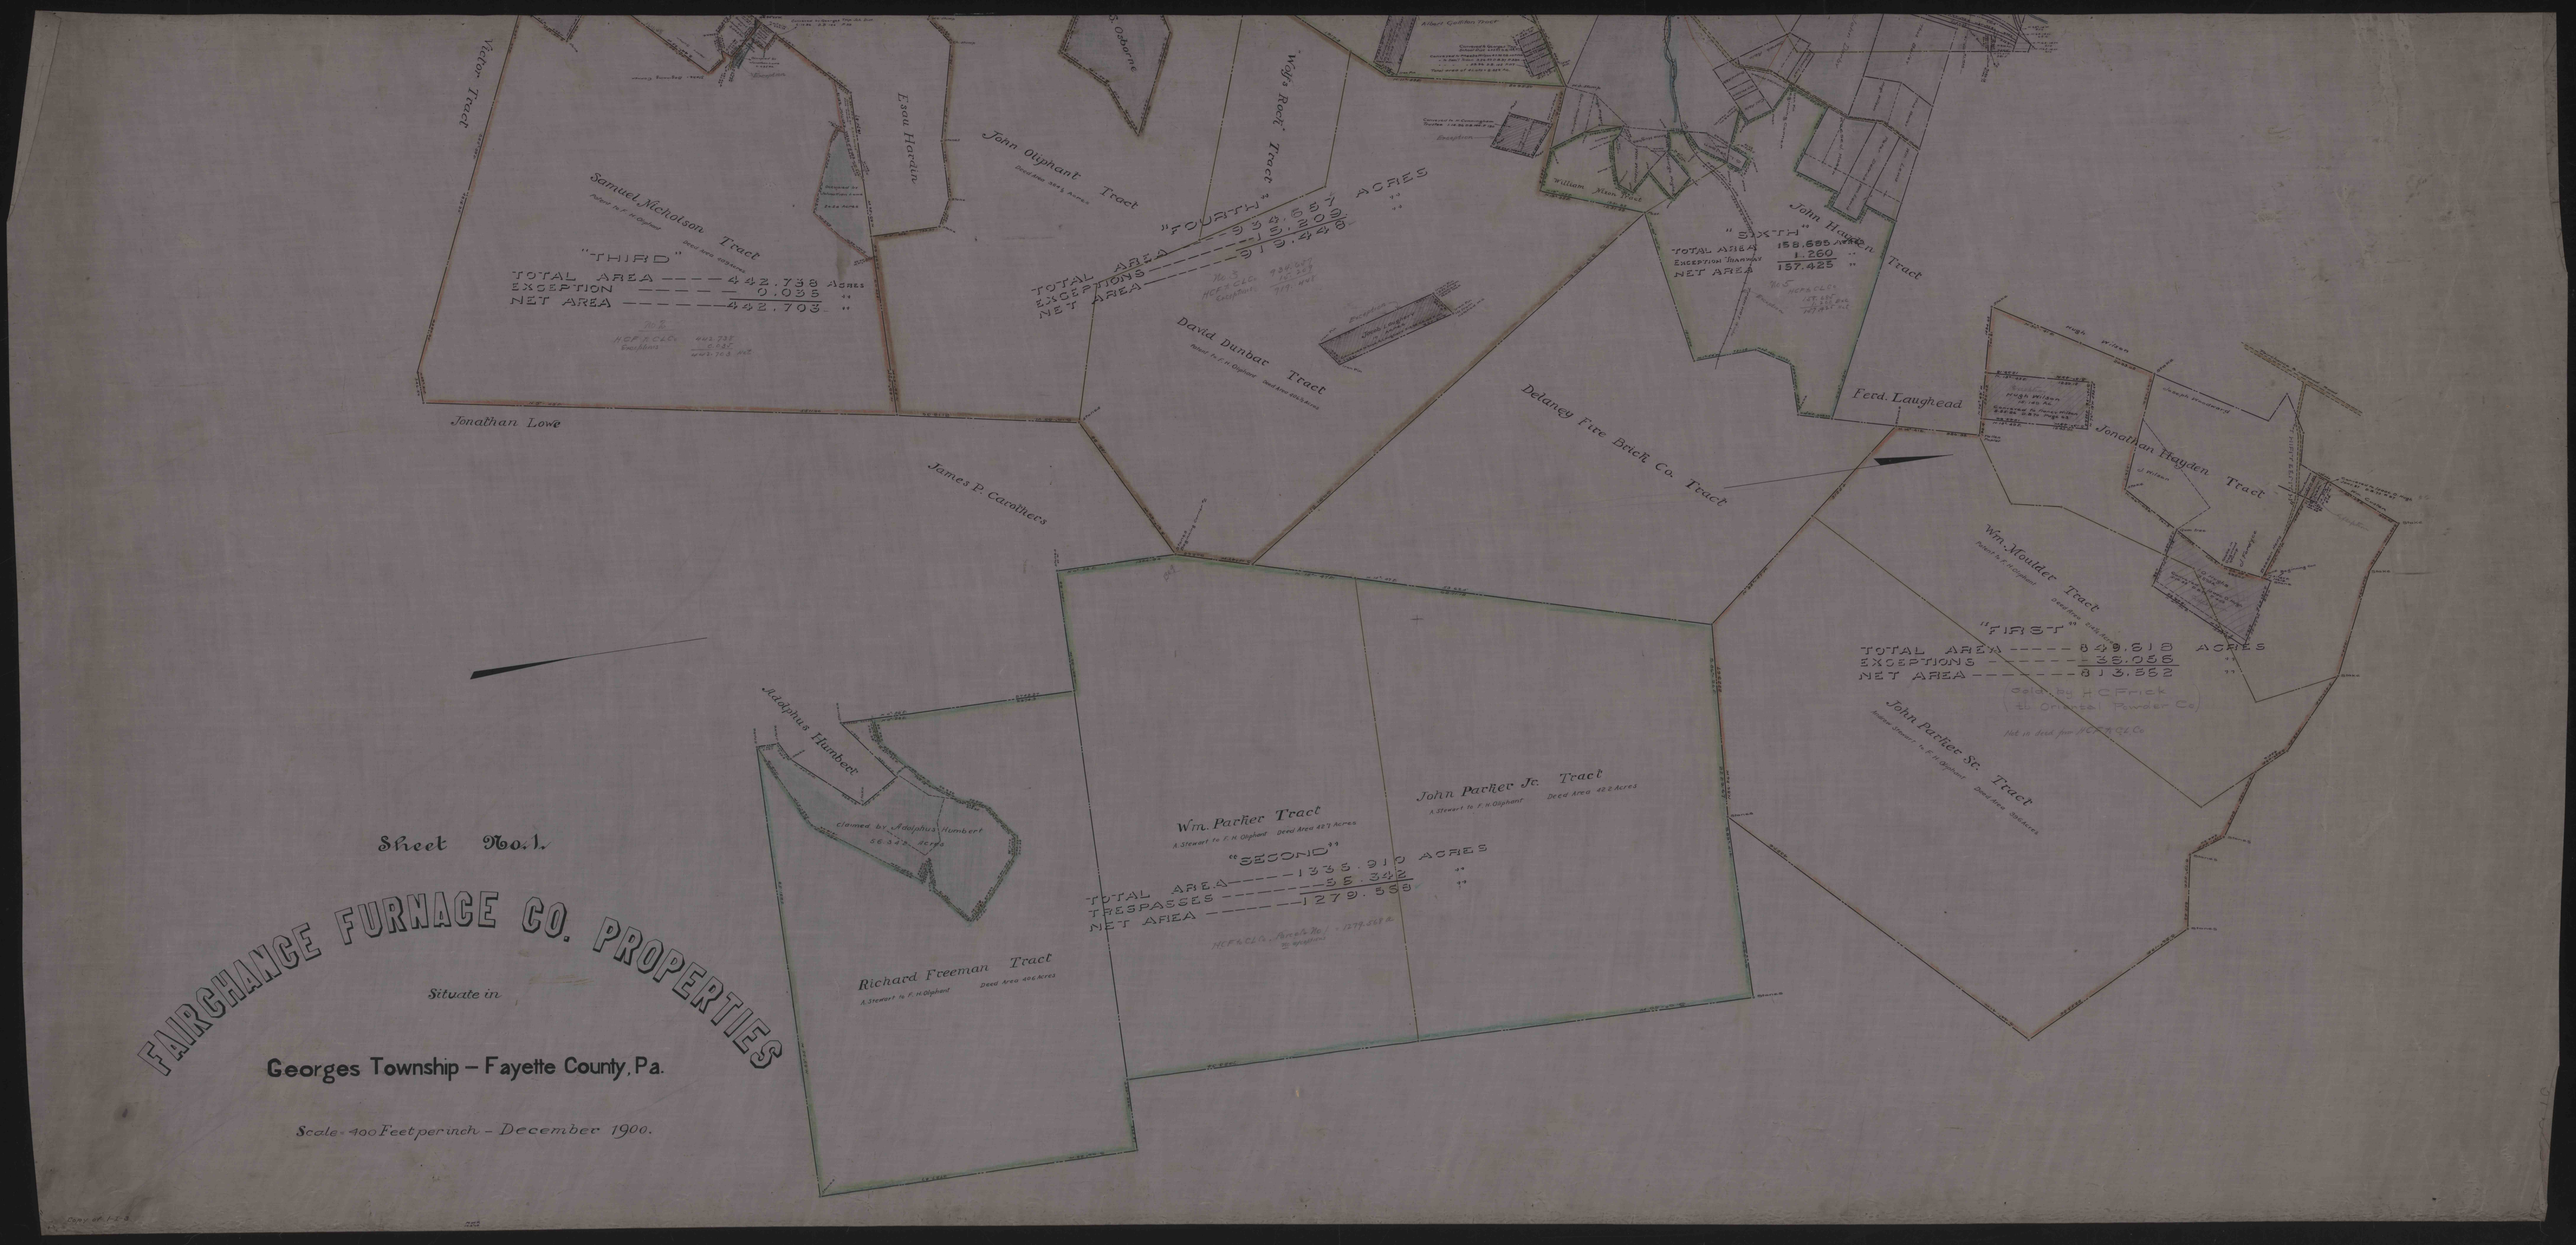
Sheet No. 1.
FAIRCHANCE FURNACE CO. PROPERTIES
Situate in
Georges Township – Fayette County, Pa.
Scale - 400 Feet per inch - December 1900.
Samuel Nicholson Tract
"THIRD"
TOTAL AREA ---- 442.738 Acres
EXCEPTION ---- 0.035 "
NET AREA ---- 442.703 "
Jonathan Lowe
Esau Hardin
Victor Tract
John Oliphant Tract
Wm. Rock Tract
"FOURTH"
TOTAL AREA ---- 954.657 Acres
EXCEPTIONS ---- 35.209 "
NET AREA ---- 919.448 "
David Dunbar Tract
James P. Cavoliers
Delaney Fire Brick Co. Tract
John Hayden Tract
"SIXTH"
TOTAL AREA 158.685 Acres
Exception Tramway 1.260 "
NET AREA 157.425 "
Ferd. Laughead
Jonathan Hayden Tract
Wm. Moulder Tract
"FIRST"
TOTAL AREA ---- 849.818 Acres
EXCEPTIONS ---- 36.056 "
NET AREA ---- 813.762 "
John Parker Sr. Tract
Adolphus Humbert
Claimed by Adolphus Humbert 56.342 Acres
Richard Freeman Tract
A. Stewart to F. H. Oliphant Deed Area 406 Acres
Wm. Parker Tract
A. Stewart to F. H. Oliphant Deed Area 427 Acres
John Parker Jr. Tract
A. Stewart to F. H. Oliphant Deed Area 42.2 Acres
"SECOND"
TOTAL AREA ---- 1335.910 Acres
TRESPASSES ---- 56.342 "
NET AREA ---- 1279.568 "