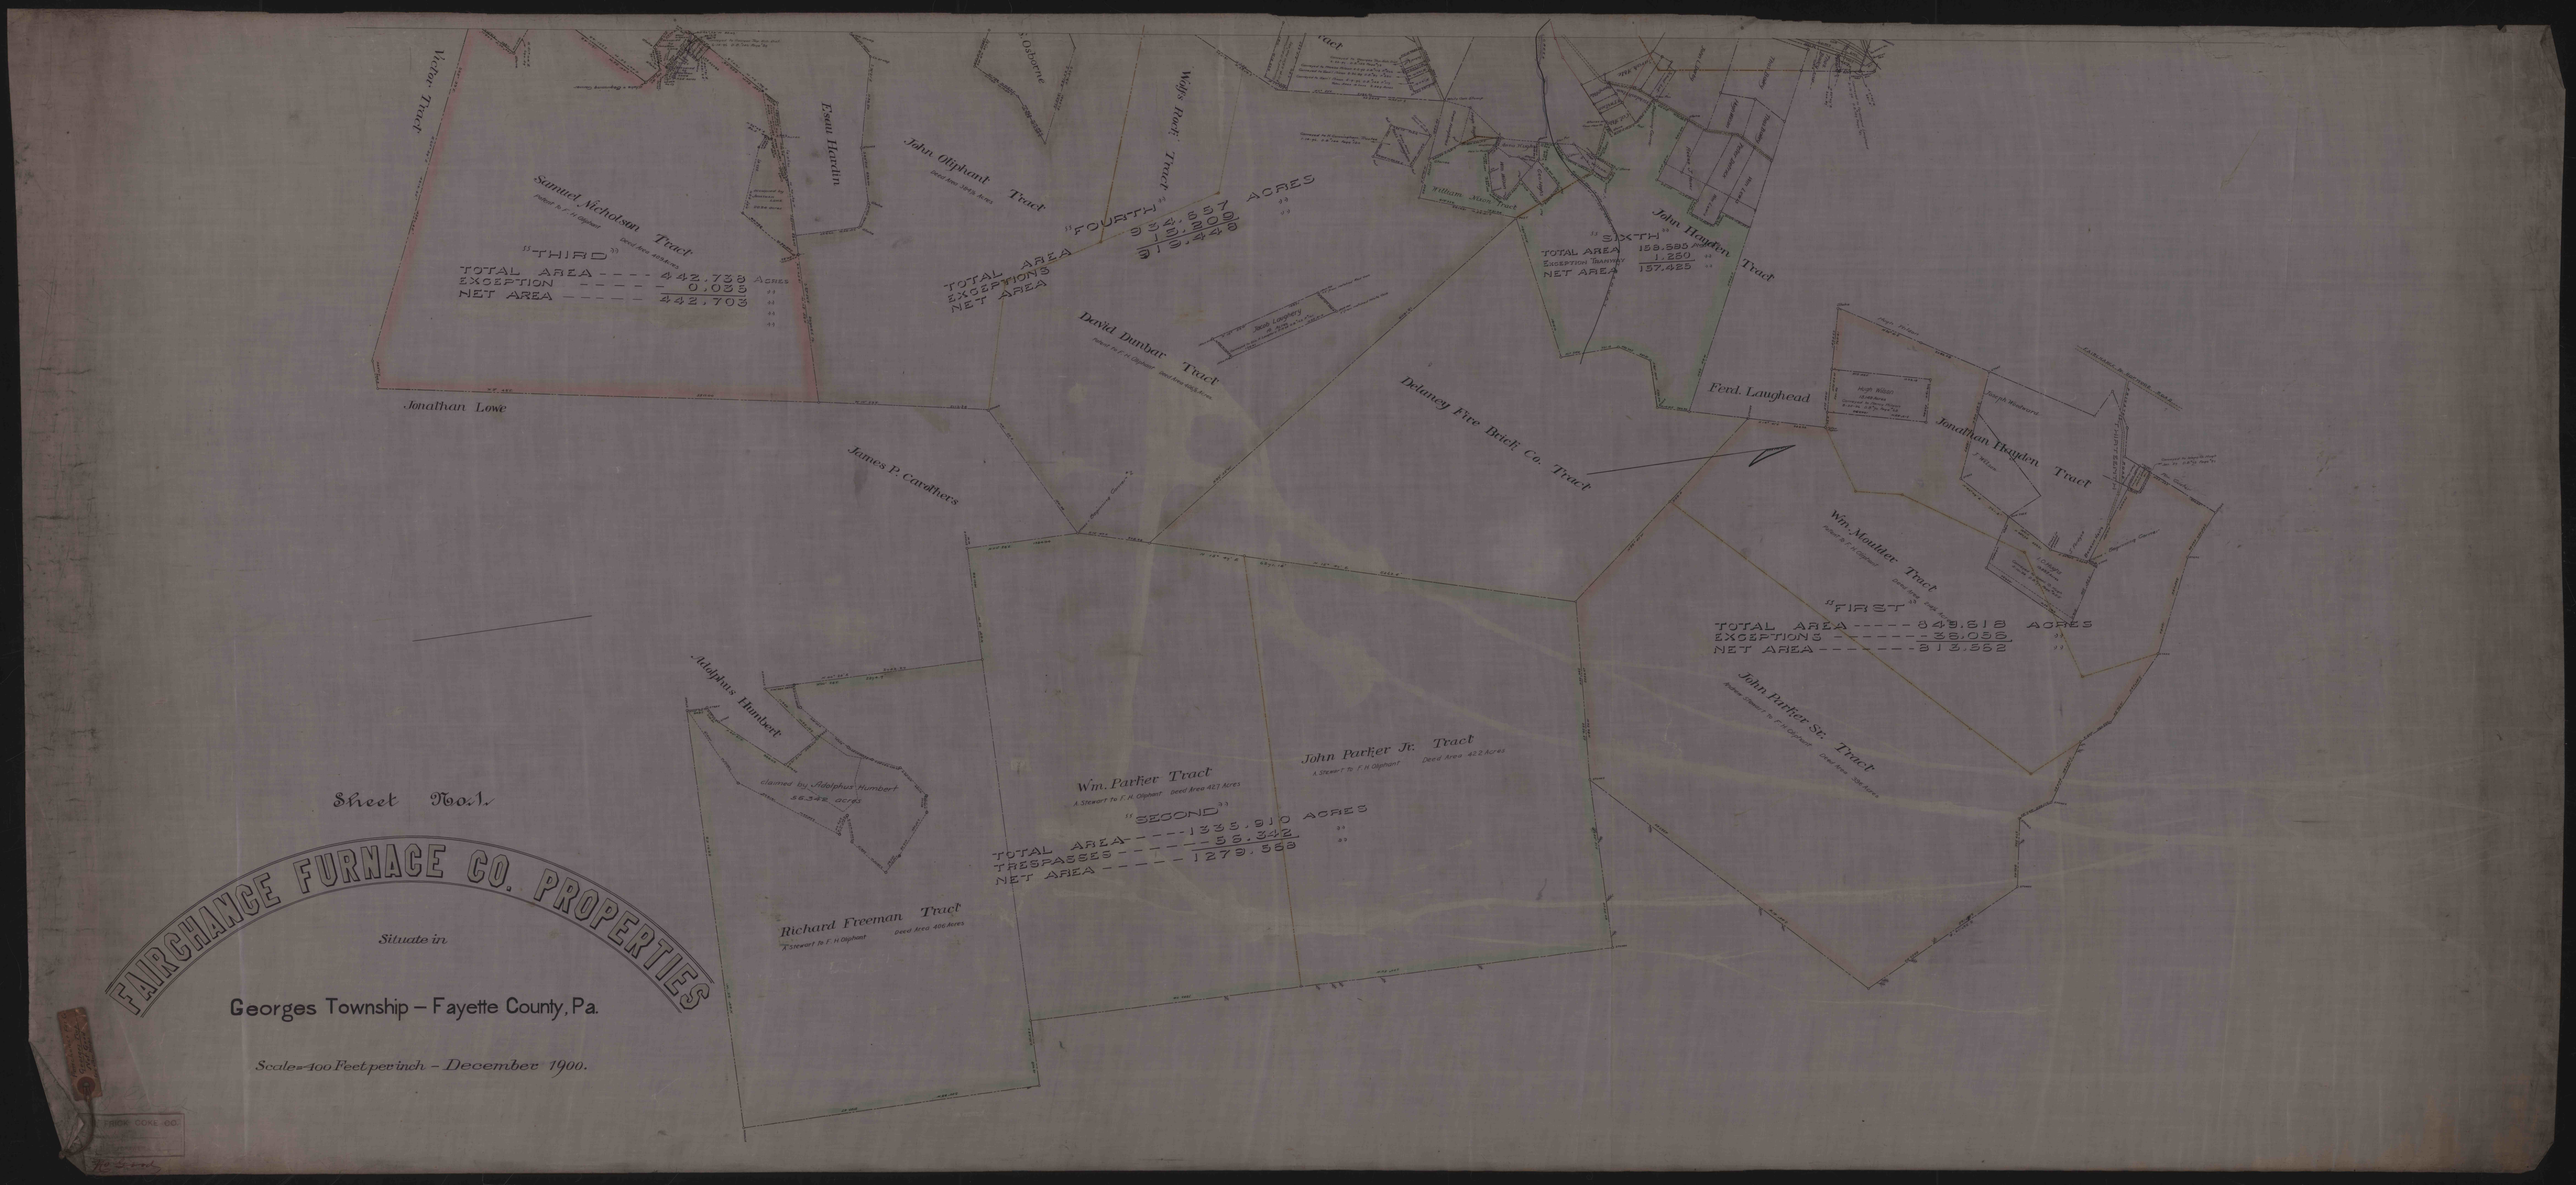
Walter Tract
Esau Hardin
Osborne
Wolf Rock Tract
John Oliphant Tract
Deed Area 369.4 Acres
Samuel Nicholson Tract
Deed Area 439.4 Acres
Robert & F. H. Oliphant
"THIRD"
TOTAL AREA ---- 442.738 ACRES
EXCEPTION ----- 0.035 "
NET AREA ----- 442.703 "
"FOURTH" 334.557 ACRES
TOTAL AREA 13.208 "
EXCEPTIONS 319.449 "
NET AREA
David Dunbar Tract
Robert & F. H. Oliphant
Deed Area 455.4 Acres
Jonathan Lowe
James P. Cavalhers
Delaney Fire Brick Co. Tract
"SIXTH"
TOTAL AREA 158.675 ACRES
EXCEPTION TRAVERSE 1.250 "
NET AREA 157.425 "
John Hayden Tract
Ferd. Laughead
Jonathan Hayden Tract
Wm. Moulder Tract
Robert & F. H. Oliphant
Deed Area 1.75 Acres
"FIRST"
TOTAL AREA ----- 849.618 ACRES
EXCEPTIONS ------ 36.066 "
NET AREA ------- 813.552 "
John Parker Sr. Tract
Robert Stewart to F. H. Oliphant
Deed Area 304 Acres
Adolphus Humbert
claimed by Adolphus Humbert
56.348 acres
Richard Freeman Tract
A. Stewart to F. H. Oliphant
Deed Area 406 Acres
Wm. Parker Tract
A. Stewart to F. H. Oliphant
Deed Area 421 Acres
John Parker Jr. Tract
A. Stewart to F. H. Oliphant
Deed Area 422 Acres
"SECOND"
TOTAL AREA ----- 1335.910 ACRES
TRESPASSES ------ 56.342 "
NET AREA ----- 1279.568 "
Sheet No. 1.
FAIRCHANCE FURNACE CO. PROPERTIES
Situate in
Georges Township – Fayette County, Pa.
Scale=400 Feet per inch – December 1900.