2075

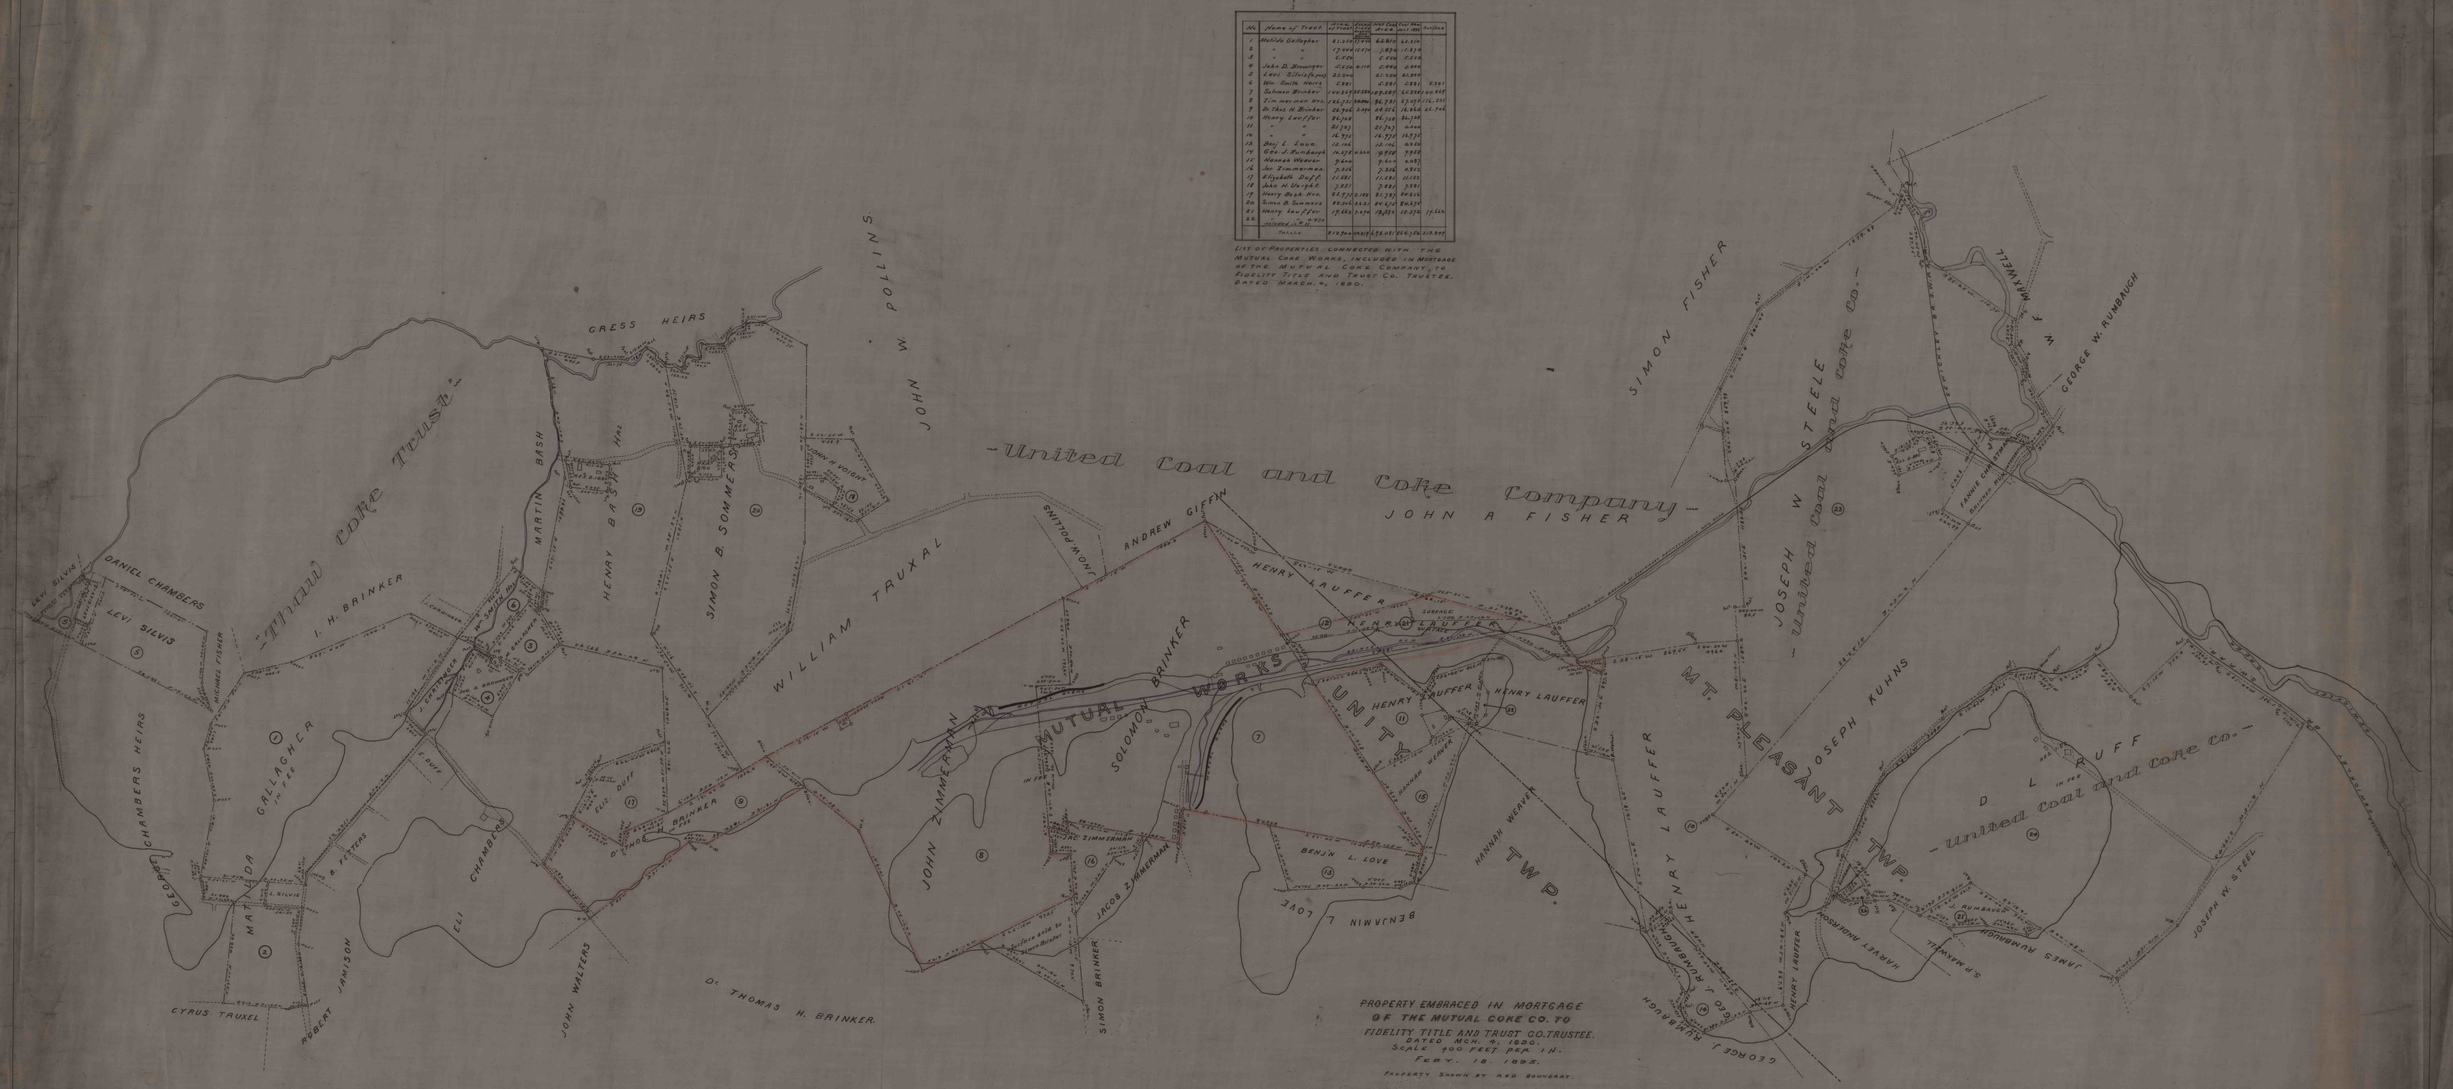

No.	Name of Tract	Acres in Tract	Acres Coked	Cost Coke Ovens	Cost Mach.	Purchase
1	Mahlon Gallagher	61.32	0.00	6282	62.82	
2	" "	17.00	11.57	1874	1.87	
3	" "	5.00		5.00	5.00	
4	John D. Brewster	5.00	0.00	5.00	5.00	
5	Levi Silvis (pay)	22.00		22.00	22.00	
6	Wm. Smith Heirs	4.00		4.00	4.00	4.00
7	Solomon Brinker	100.00	92.00	92.00	92.00	92.00
8	Jim mason etc.	182.50	180.00	84.00	83.97	82.50
9	Dr. Thos. H. Brinker	28.00	2.00	28.00	28.00	28.00
10	Henry Lauffer	26.00		26.00	26.00	
11	" "	20.00		20.00	20.00	
12	" "	16.00		16.00	16.00	
13	Benj. L. Love	10.00		10.00	10.00	
14	Geo. J. Runbaugh	14.00	0.00	9.00	9.00	
15	Hannah Weaver	9.00		9.00	9.00	
16	Jac Zimmerman	7.00		7.00	6.00	
17	Elizabeth Duff	11.00		11.00	11.00	
18	John W. Pollins	2.00		2.00	2.00	
19	Henry Bash Hrs.	83.00	70.00	80.00	80.00	
20	Simon B. Sommers	83.00	0.00	84.00	84.00	
21	Henry Lauffer	17.00	0.00	16.00	16.00	17.00
22	Conveyed to H. C. F.					
	Totals	813.82	355.57	556.82	556.76	313.32

LIST OF PROPERTIES CONNECTED WITH THE MUTUAL COKE WORKS, INCLUDED IN MORTGAGE OF THE MUTUAL COKE COMPANY, TO FIDELITY TITLE AND TRUST CO. TRUSTEE. DATED MARCH 31, 1890.

PROPERTY EMBRACED IN MORTGAGE OF THE MUTUAL COKE CO. TO FIDELITY TITLE AND TRUST CO. TRUSTEE. DATED MCH. 31, 1890. SCALE 400 FEET PER IN. FEBY. 18, 1892.

PROPERTY SHOWN BY RED BOUNDARY.

H. C. FRICK COKE CO.
DRAWING No. 11
CASE I DRAWER 28

H. C. FRICK COKE CO.
DRAWING No. 11
CASE I

2075