


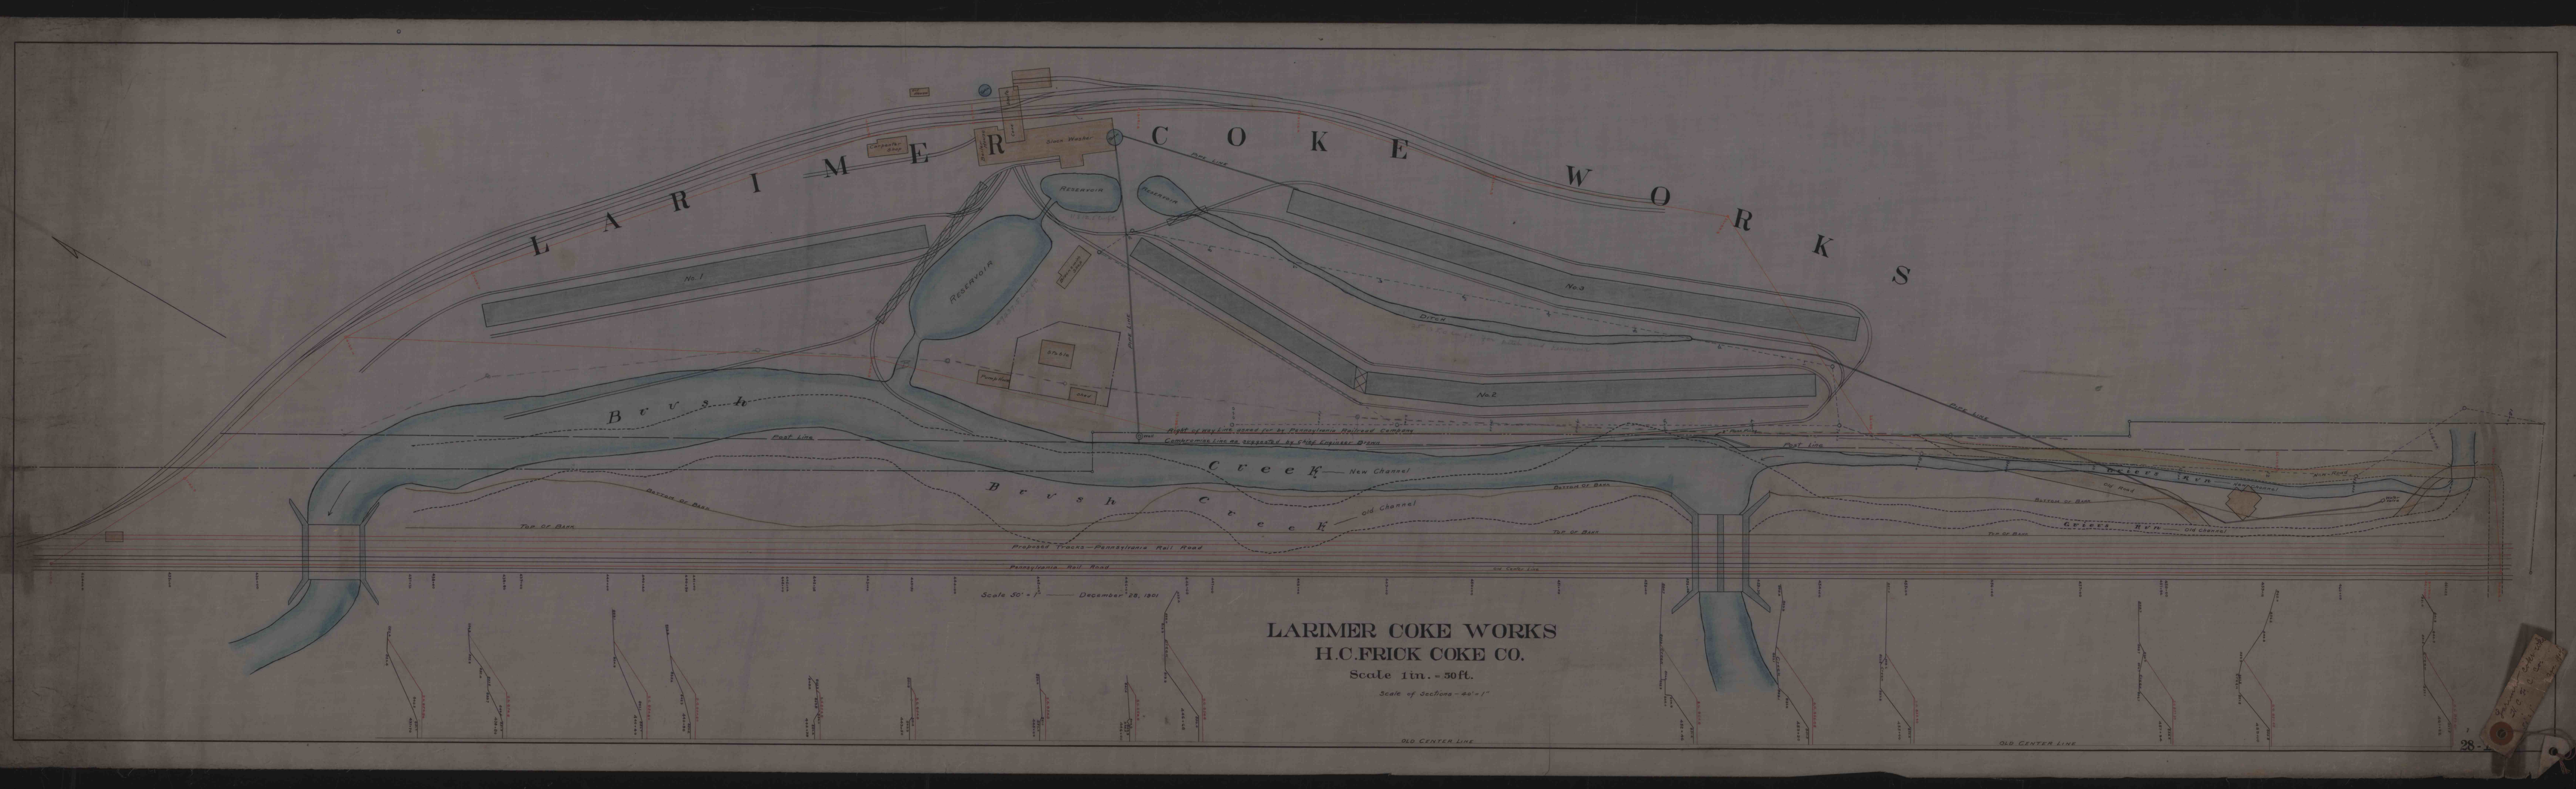

LARIMER COKE WORKS
H.C. FRICK COKE CO.
Scale 1 in. = 50 ft.
Scale of Sections - 40' = 1"

28-1
Larimer Coke Works
H.C. Frick Coke Co.
Dec 28, 1901