Porter Township

Map Showing Porter Township School Property.

Tremont, Pa. July-1946 W.D.M. Scale 1" = 30'

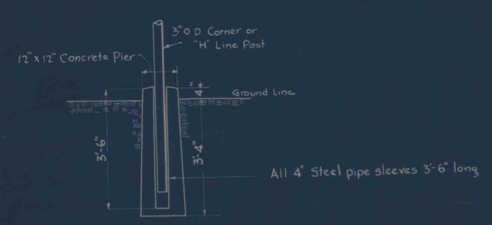

DETAIL

TYPICAL POST FOOTING