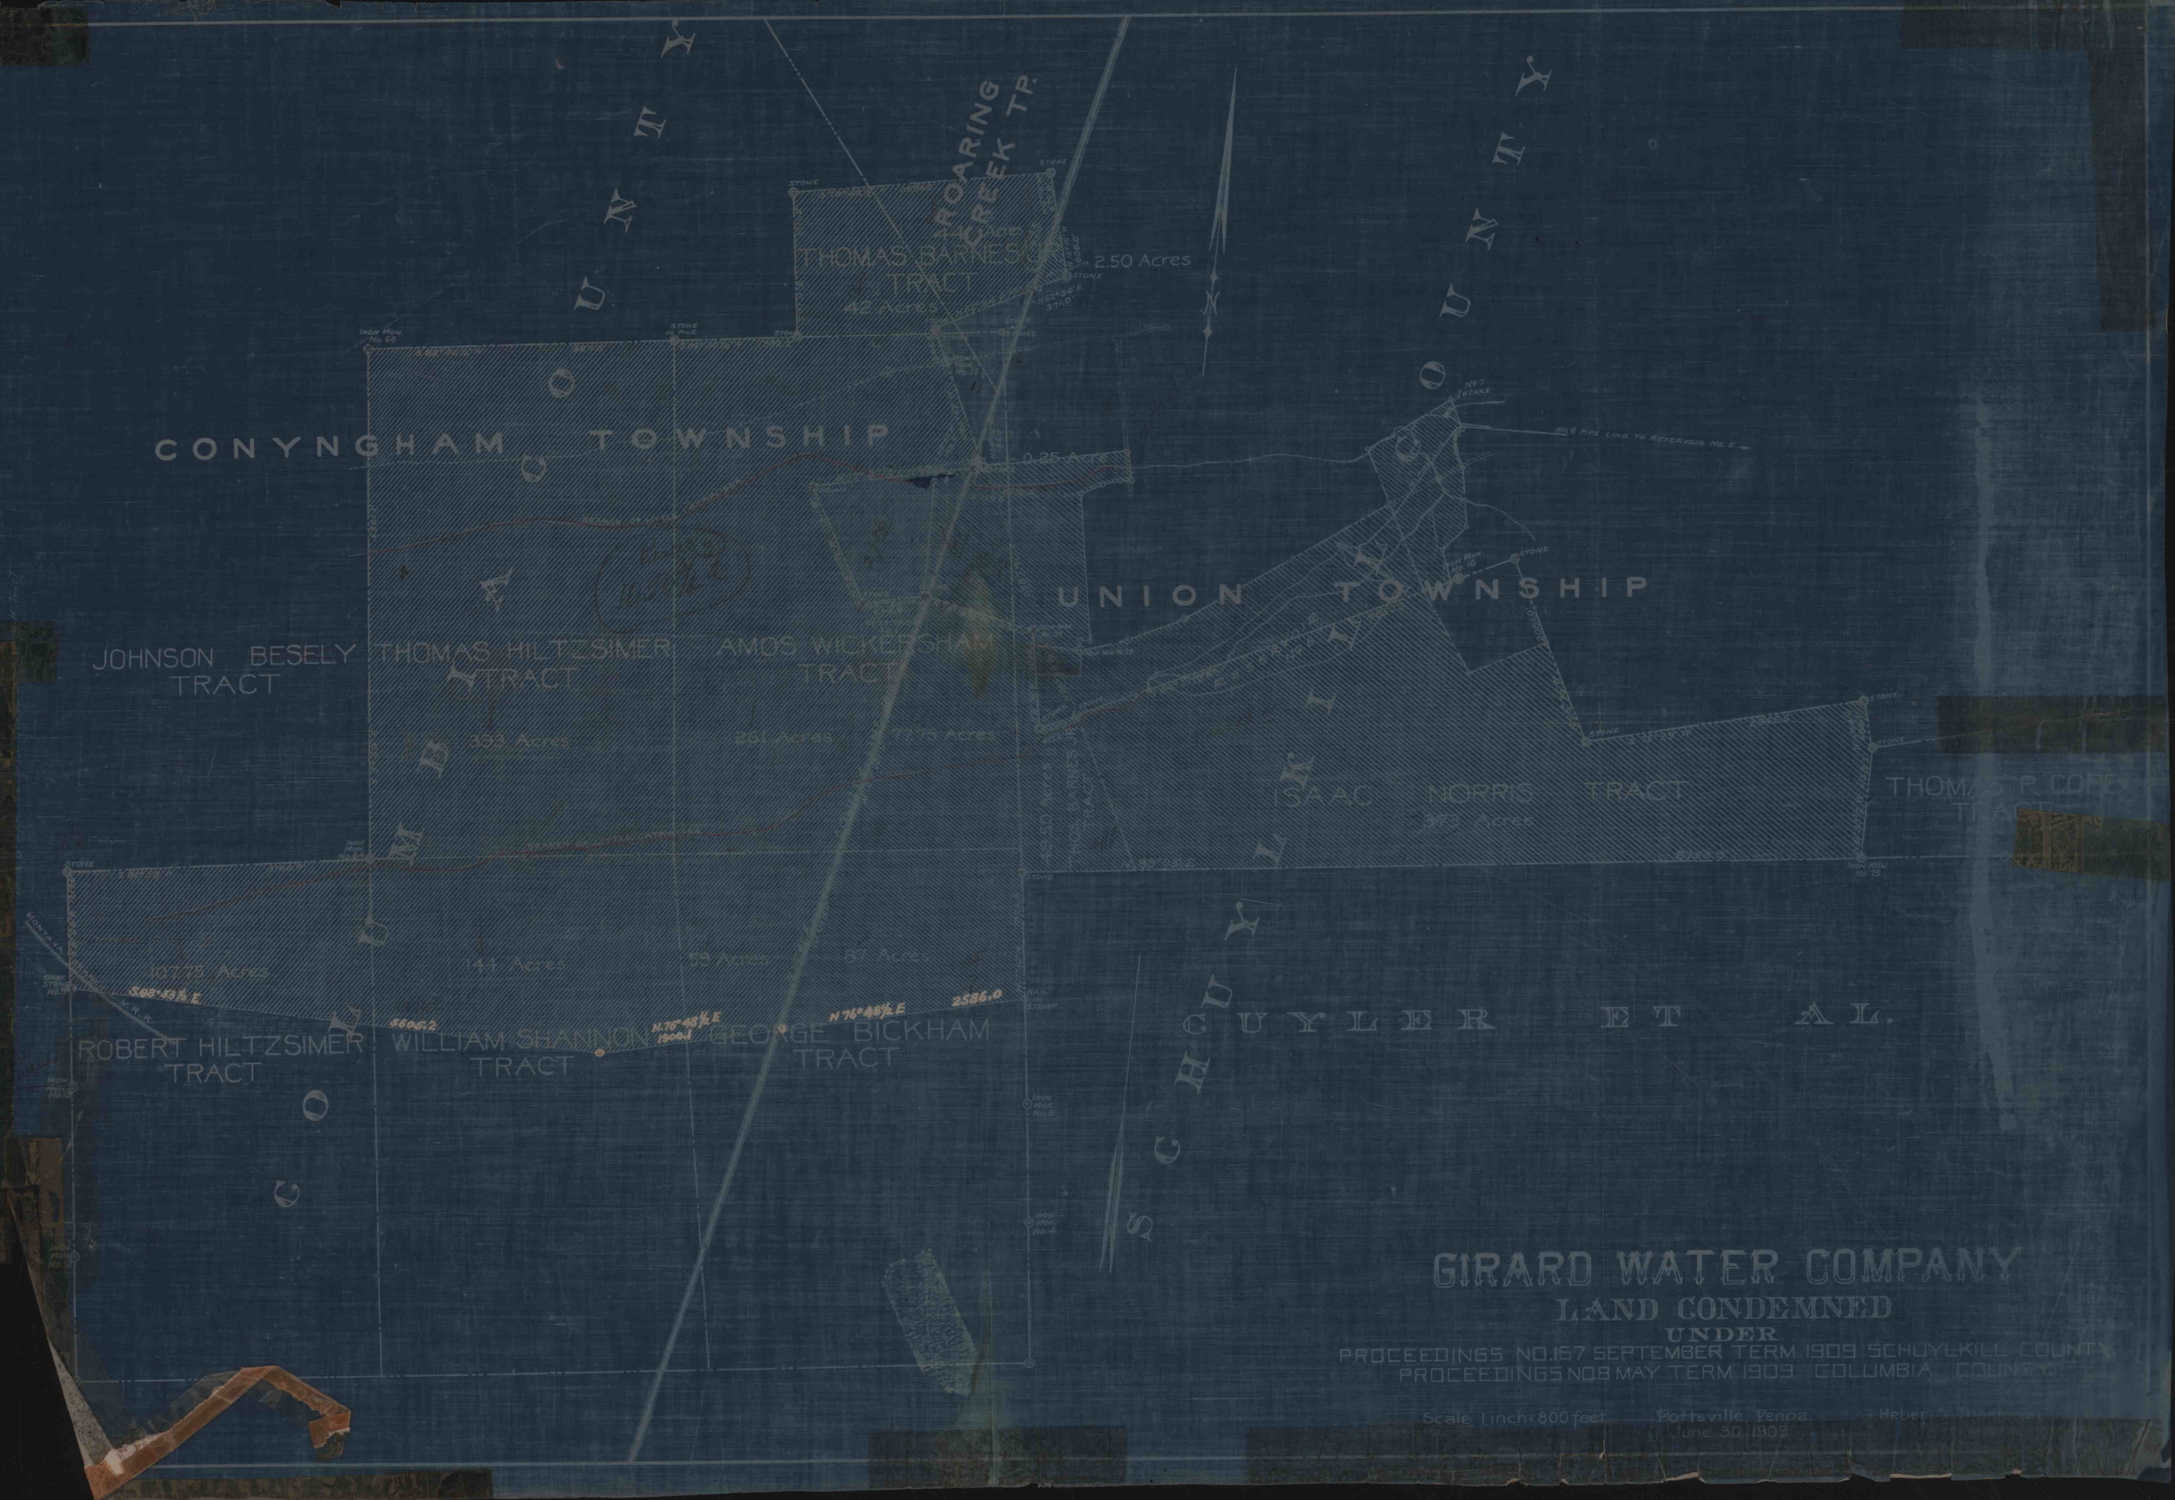
CONYNGHAM TOWNSHIP
UNION TOWNSHIP
ROARING CREEK TP.
THOMAS BARNESS TRACT
42 Acres
2.50 Acres
0.25 Acres
JOHNSON BESELY TRACT
THOMAS HILTZSIMER TRACT
AMOS WICKERSHAM TRACT
ISAAC NORRIS TRACT
THOMAS P. COPE TRACT
ROBERT HILTZSIMER TRACT
WILLIAM SHANNON TRACT
GEORGE BICKHAM TRACT
141 Acres
39 Acres
37 Acres
S 88°43½' E
N 76°48½' E
2586.0
No. 6 PIPE LINE TO RESERVOIR NO. 5
SCHUYLER ET AL.
GIRARD WATER COMPANY
LAND CONDEMNED
UNDER
PROCEEDINGS NO. 167 SEPTEMBER TERM 1909 SCHUYLKILL COUNTY
PROCEEDINGS NO. 8 MAY TERM 1909 COLUMBIA COUNTY
Scale 1 inch = 800 feet
Pottsville, Penna.
June 30, 1909