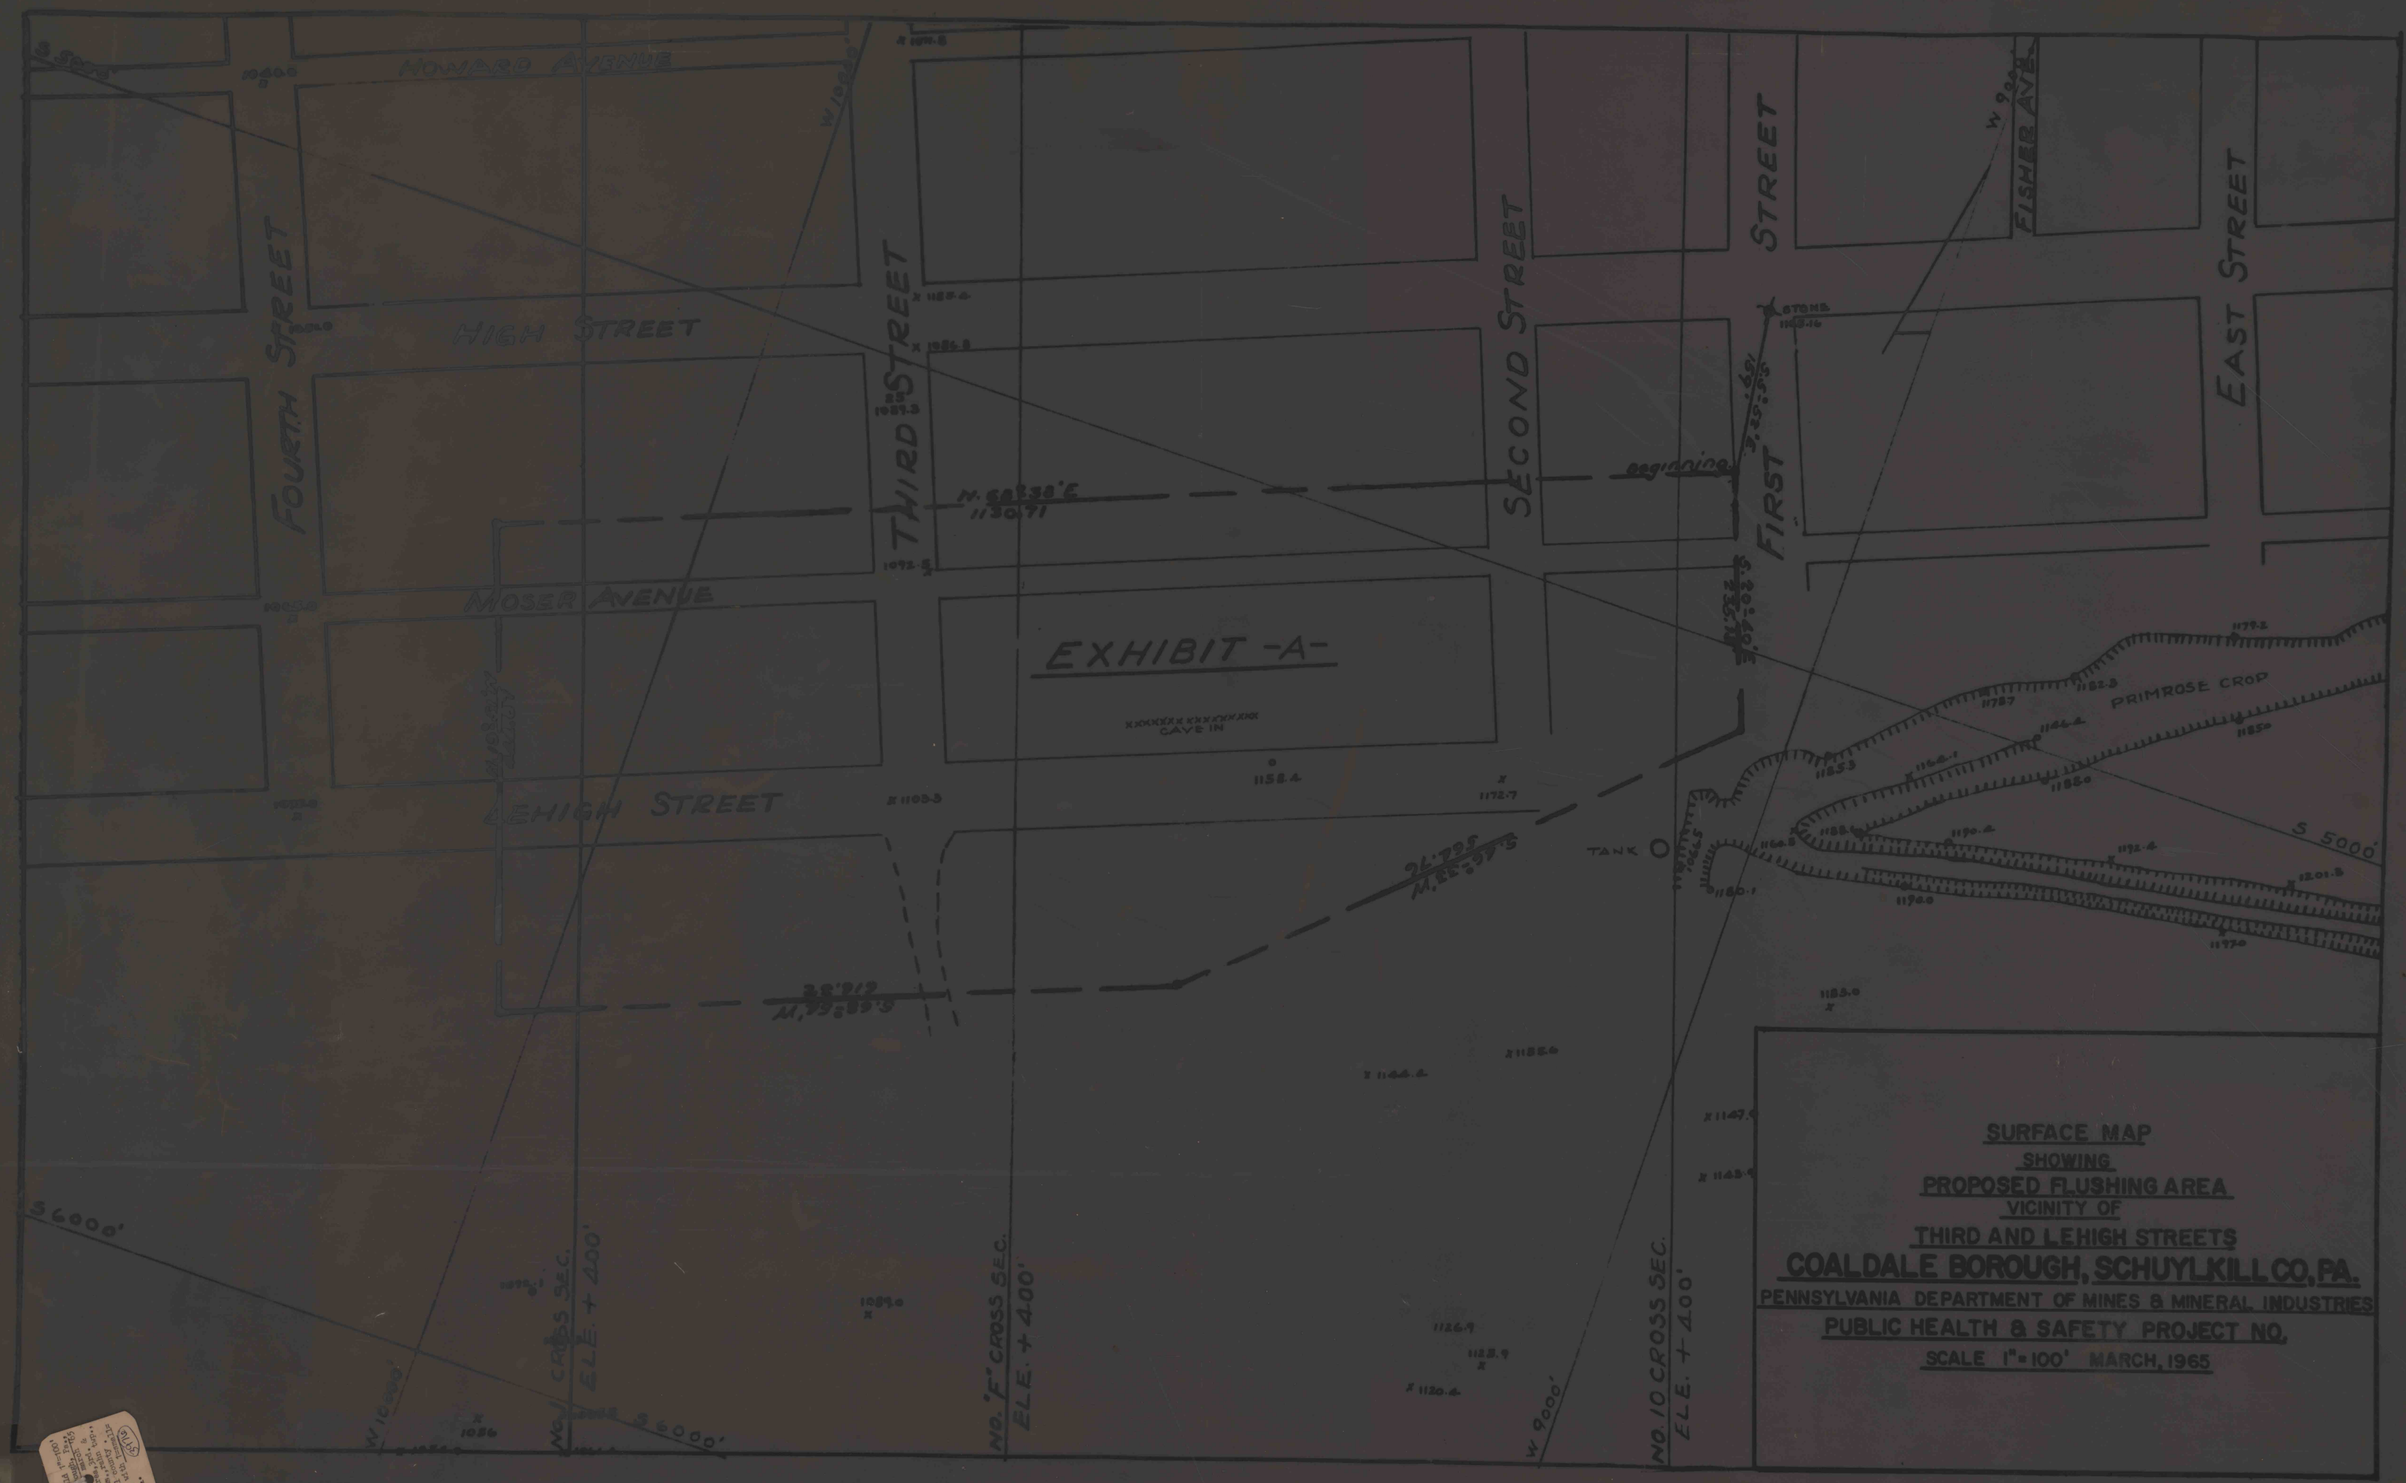
HOWARD AVENUE
HIGH STREET
MOSER AVENUE
LEHIGH STREET
FOURTH STREET
THIRD STREET
SECOND STREET
FIRST STREET
FISHER AVE.
EAST STREET
EXHIBIT -A-
CAVE IN
PRIMROSE CROP
TANK
beginning
N. 68°38' E
1130.71
S 5000'
S 6000'
W 10000'
W 9000'
NO. 9 CROSS SEC.
ELE. + 400'
NO. "F" CROSS SEC.
ELE. + 400'
NO. 10 CROSS SEC.
ELE. + 400'
SURFACE MAP
SHOWING
PROPOSED FLUSHING AREA
VICINITY OF
THIRD AND LEHIGH STREETS
COALDALE BOROUGH, SCHUYLKILL CO., PA.
PENNSYLVANIA DEPARTMENT OF MINES & MINERAL INDUSTRIES
PUBLIC HEALTH & SAFETY PROJECT NO.
SCALE 1" = 100' MARCH, 1965