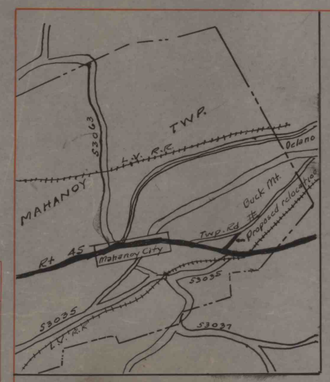

LOCATION MAP

BRANCHDALE COAL CO
POTTSVILLE PA.
PLAN & PROFILE
PROPOSED RELOCATION OF TWP. H.WY.
MAHANOY TWP. SCHUYLKILL CO.

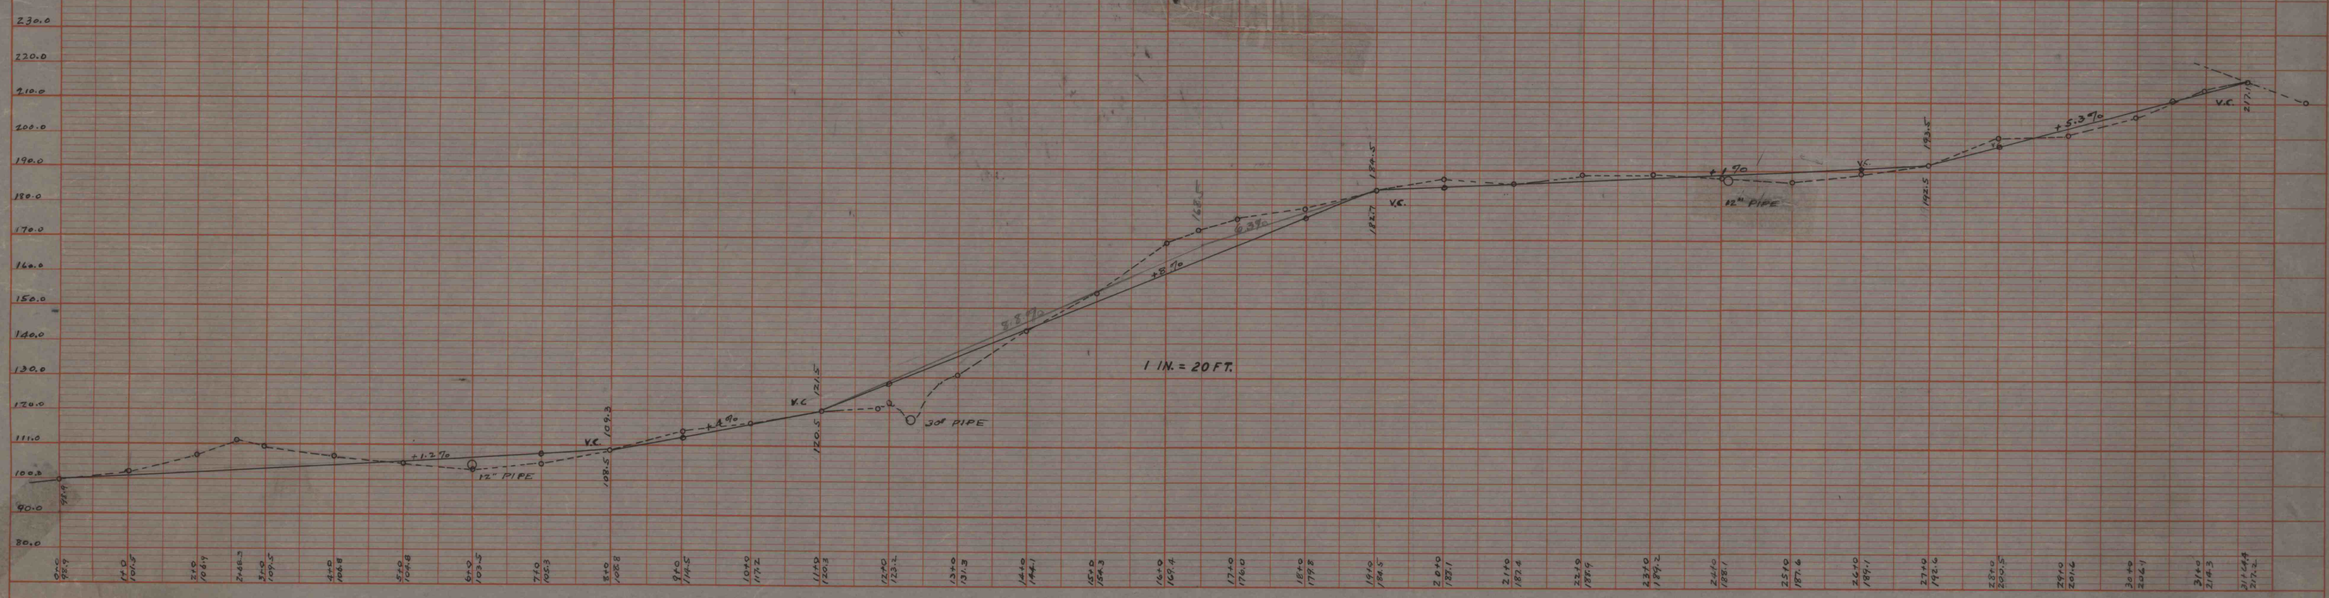

PLATE 1-PLAN-PROFILE

BRANCHDALE PROPOSED RELOCATION OF Twp. Hwy.