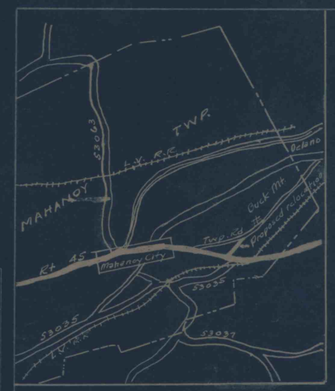

LOCATION MAP

BRANCHDALE COAL CO
POTTSVILLE PA.
PLAN & PROFILE
PROPOSED RELOCATION OF TWP. H.WY.
MAHANOY TWP. SCHUYLKILL CO.

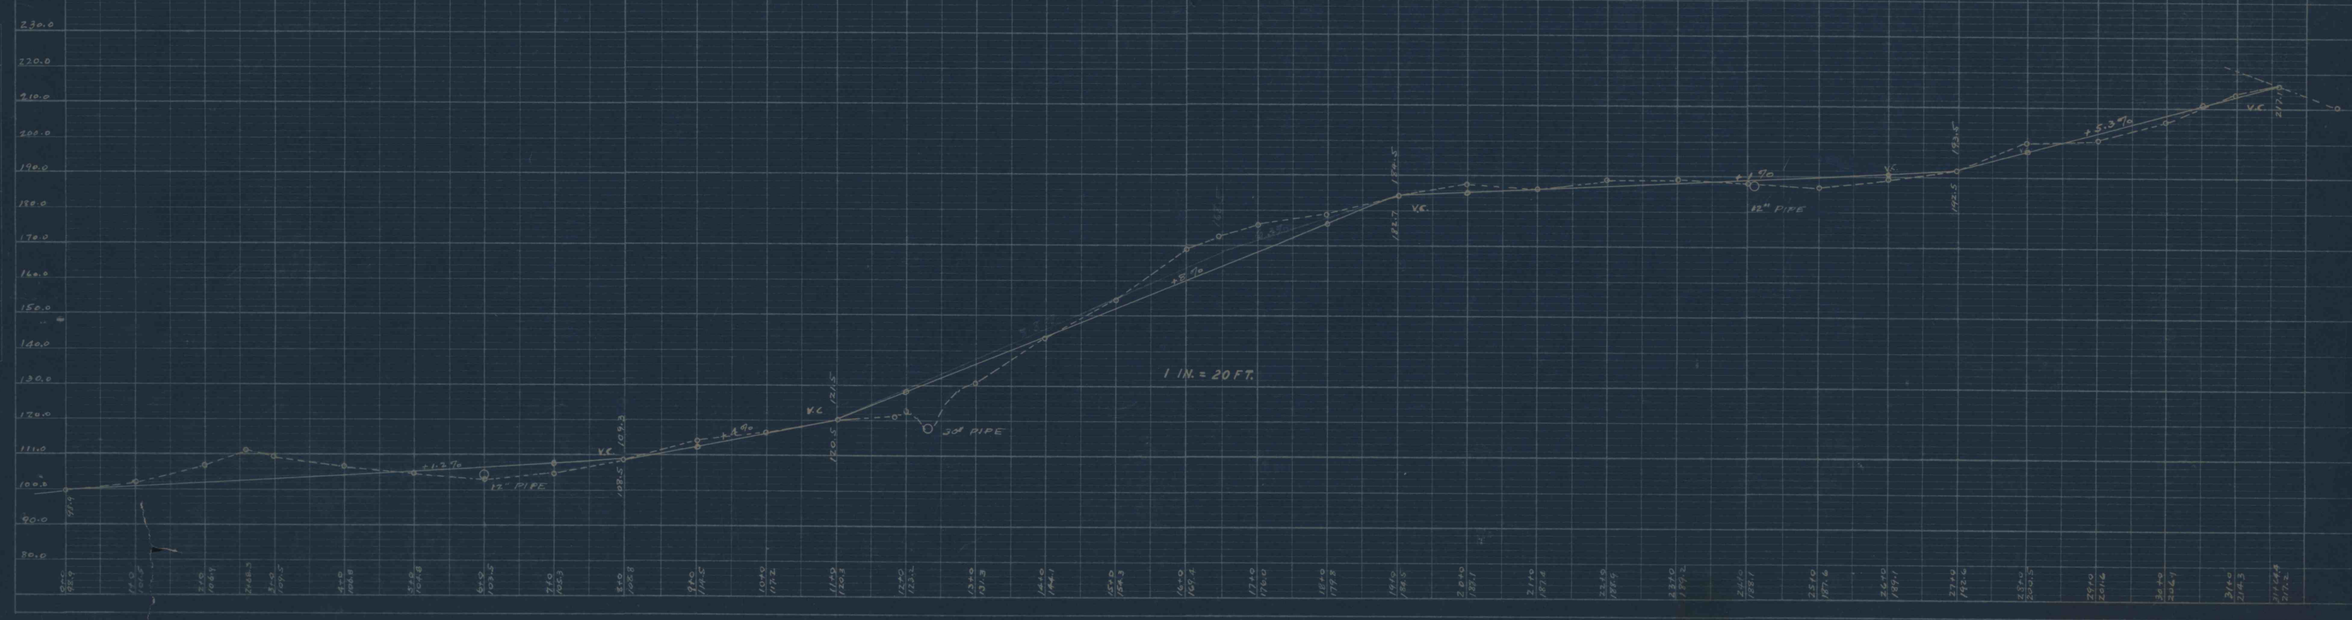

1 IN. = 20 FT.

PLATE 1-PLAN-PROFILE