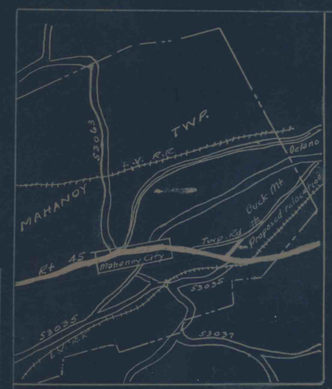

LOCATION MAP

BRANCHDALE COAL CO
POTTSVILLE PA.
PLAN & PROFILE
PROPOSED RELOCATION OF TWP. HWY.
MAHANOY TWP. SCHUYLKILL CO.

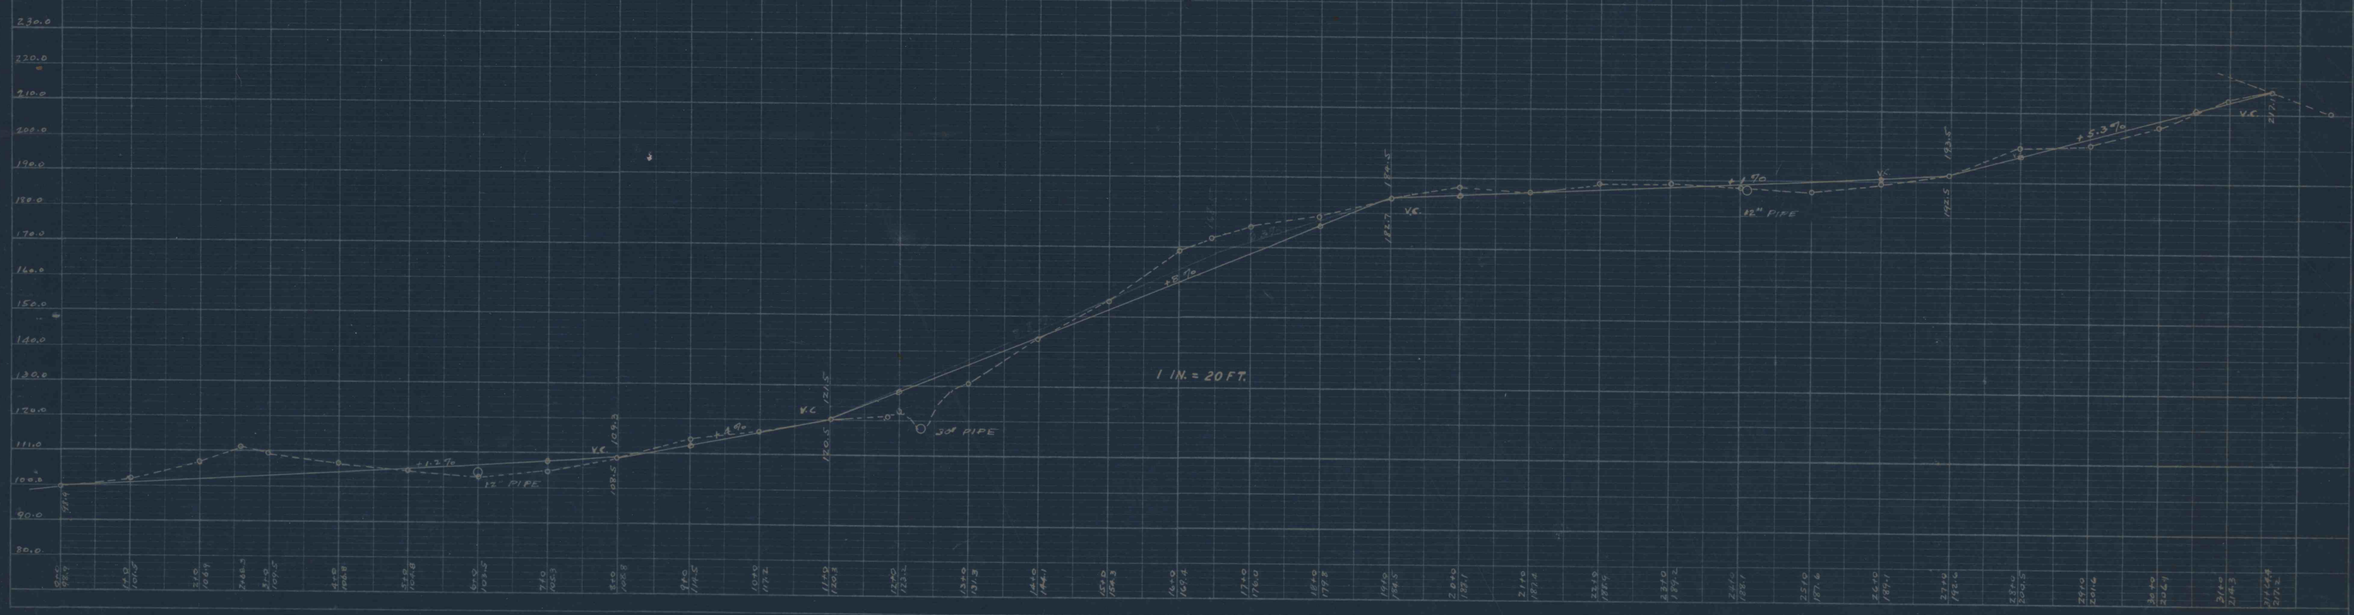

PLATE 1-PLAN-PROFILE

PRINTED IN U.S.A.
ON 100% RAG STOCK MADE IN U.S.A.