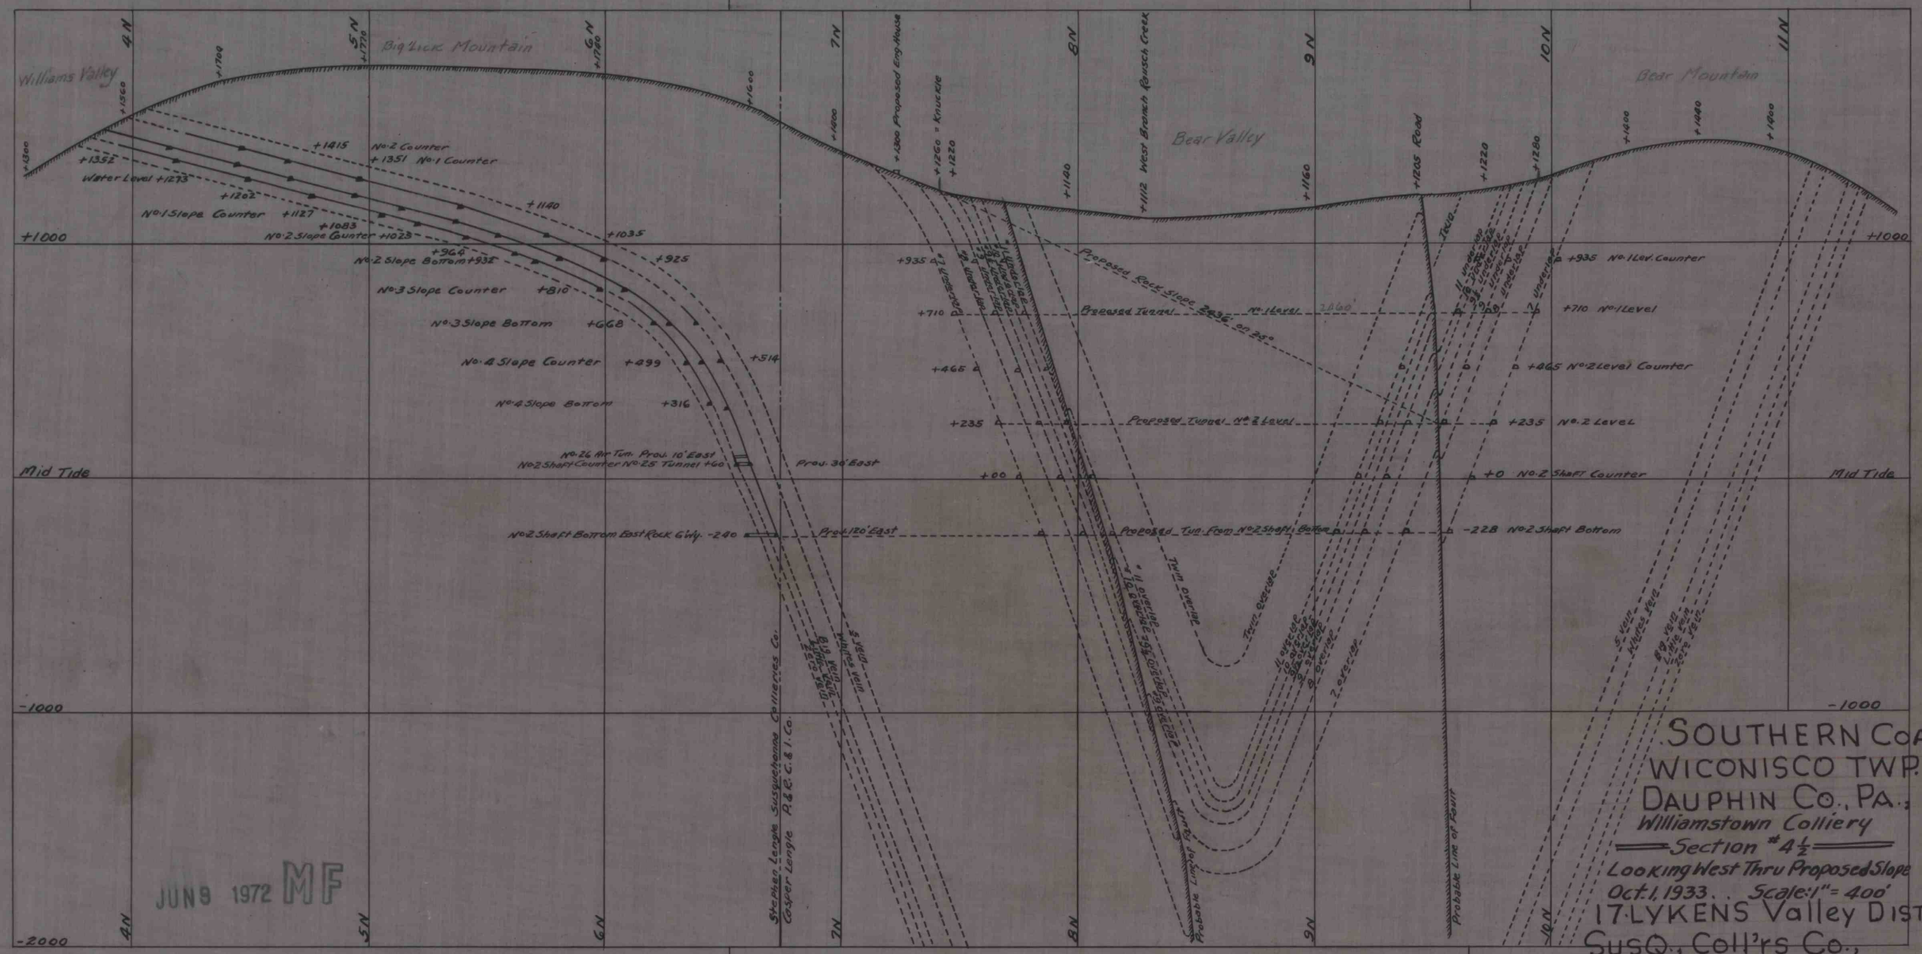
Williams Valley
Big Lick Mountain
Bear Valley
Bear Mountain
4N
5N
6N
7N
8N
9N
10N
11N
+1000
-1000
-2000
Water Level +1273
No. 1 Slope Counter
No. 2 Slope Counter
No. 2 Slope Bottom
No. 3 Slope Counter
No. 3 Slope Bottom
No. 4 Slope Counter
No. 4 Slope Bottom
No. 2 Counter
No. 1 Counter
No. 2 Shaft Bottom East Rock Gly. -240
Prov. 120' East
Proposed Tun. From No. 2 Shaft Bottom
No. 2 Shaft Bottom
Proposed Tunnel No. 2 Level
Proposed Tunnel No. 1 Level
No. 1 Lev. Counter
No. 1 Level
No. 2 Level Counter
No. 2 Level
No. 2 Shaft Counter
Road
Knuckle
West Branch Rausch Creek
Probable Line of Fault
Stephen Lenger Susquehanna Collieries Co.
Casper Lengle P. & E. C. & I. Co.
JUN 9 1972 MF
SOUTHERN COAL FL'D.
WICONISCO TWP.,
DAUPHIN CO., PA.,
Williamstown Colliery
Section #4½
Looking West Thru Proposed Slope
Oct. 1, 1933. Scale: 1" = 400'
17 LYKENS Valley DIST.,
SUSQ., COLL'RS CO.,