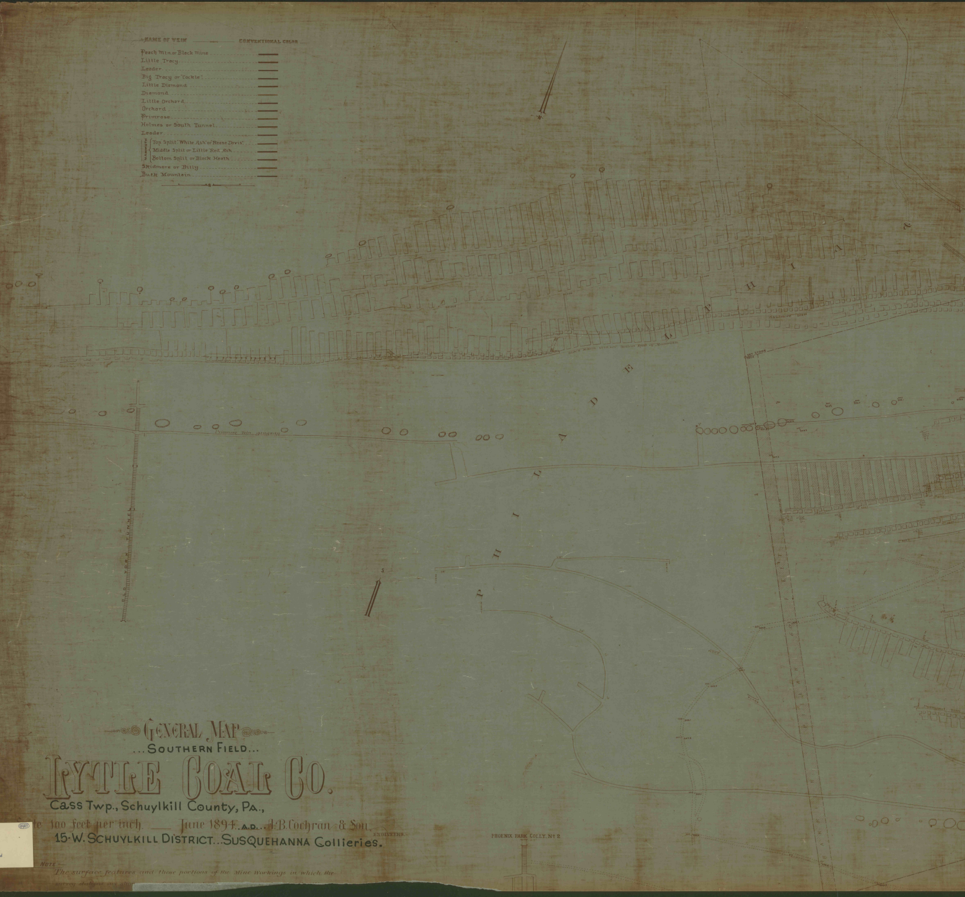
Primrose Vein gangway
Skidmore Vein
Black Heath Vein or Bottom Split of Mammoth
SET STONE
P H I L A D E L P H I A
OLD YORK TUNNEL
PHOENIX PARK COLLY. No 2

NAME OF VEIN	CONVENTIONAL COLOR
Peach Mtn or Black Mine	▬
Little Tracy	▬
Leader	▬
Big Tracy or "Cockle"	▬
Little Diamond	▬
Diamond	▬
Little Orchard	▬
Orchard	▬
Primrose	▬
Holmes or South Tunnel	▬
Leader	▬
MAMMOTH Top Split "White Ash" or "Reese Davis"	▬
MAMMOTH Middle Split or Little Red Ash	▬
MAMMOTH Bottom Split or Black Heath	▬
Skidmore or Billy	▬
Buck Mountain	▬

GENERAL MAP

...SOUTHERN FIELD...

LYTLE COAL CO.

Cass Twp., Schuylkill County, Pa.,

le 100 feet per inch. — June 1894 A.D. A. B. Cochran & Son, ENGINEERS.

15-W. SCHUYLKILL DISTRICT...SUSQUEHANNA Collieries.

NOTE.—

The surface features and those portions of the Mine Workings in which the survey stations are sho

General Map
Various Collieries
Lytle Coal Co.
Various Veins
Schuylkill County
Cass Township
Surface
Southern Coal Field
1"=100'
June 1894

4485

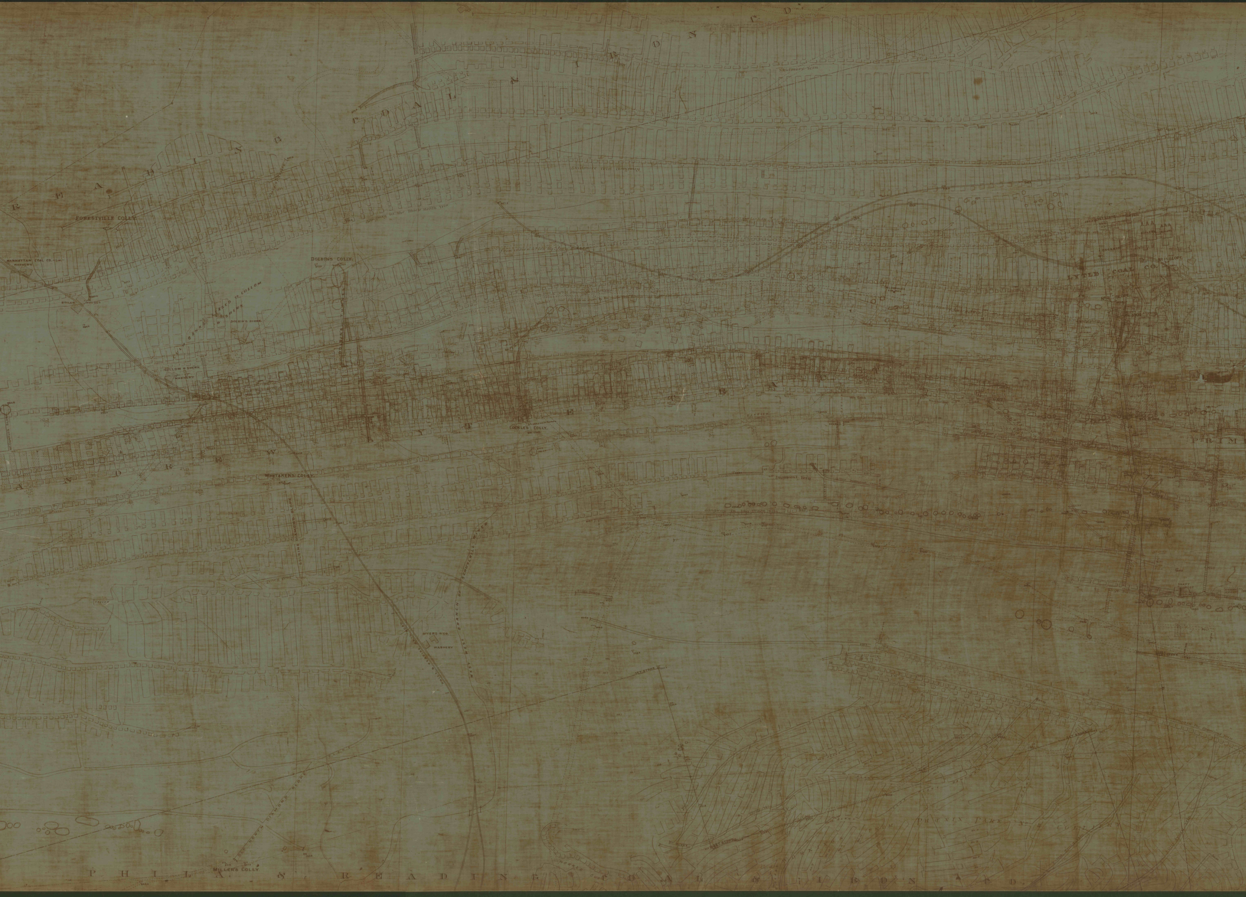
READING COAL AND IRON CO.
FORESTVILLE COLLY.
MANHATTAN COAL CO. LIM.
WASHERY
BOILER HOUSES
CULM BANK LEASED TO CULLOM & SHERK
DOLBIN'S STORE
DOLBINS COLLY.
DOLBINS TUNNEL
CULLOM & SHERK WASHERY
McDONALDS SLOPE
ANDREW
WHITAKERS COLLY.
DIAMOND SLOPE
COCKLE'S COLLY.
Diamond Vein
Little Diamond Vein
Gangway in Big Tracy Vein
McDONALD'S GANGWAY
LYTLE COAL CO.
No. 1 SLOPE
No. 2 SLOPE
FAN
PRIM
SHAFT
MYERS & CO. WASHERY
WEST BRANCH OF SCHUYLKILL RIVER
PHILA. & READING RAILROAD
NORTH DIAMOND SLOPE
PLANE
MILLER'S COLLY.
SET STONE
WORKED OUT
FROM
PHŒNIX PARK No. 3 COLLIERY
Little Tracy Vein
Gangway in the Diamond Vein
PHILA. & READING COAL & IRON CO.

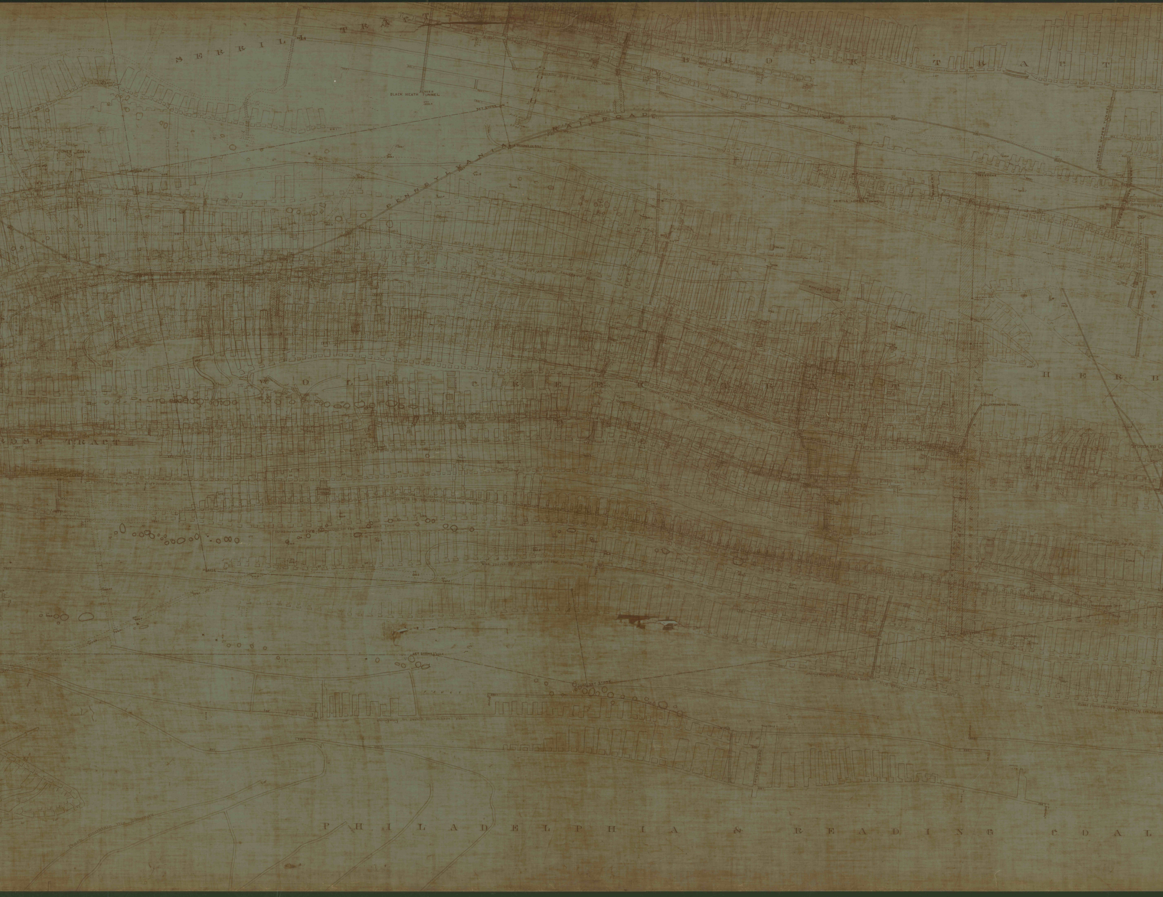
SERRILL TRACT
BROCK TRACT
BLACK HEATH TUNNEL
SET STONE
PINE HILL SHAFT
PENNSYLVANIA RAILROAD
SERILL LOWER TUNNEL
SET STONE
JONES COLLY
WOLF CREEK TRACT
ROSE TRACT
HERB
PHILADELPHIA & READING COAL

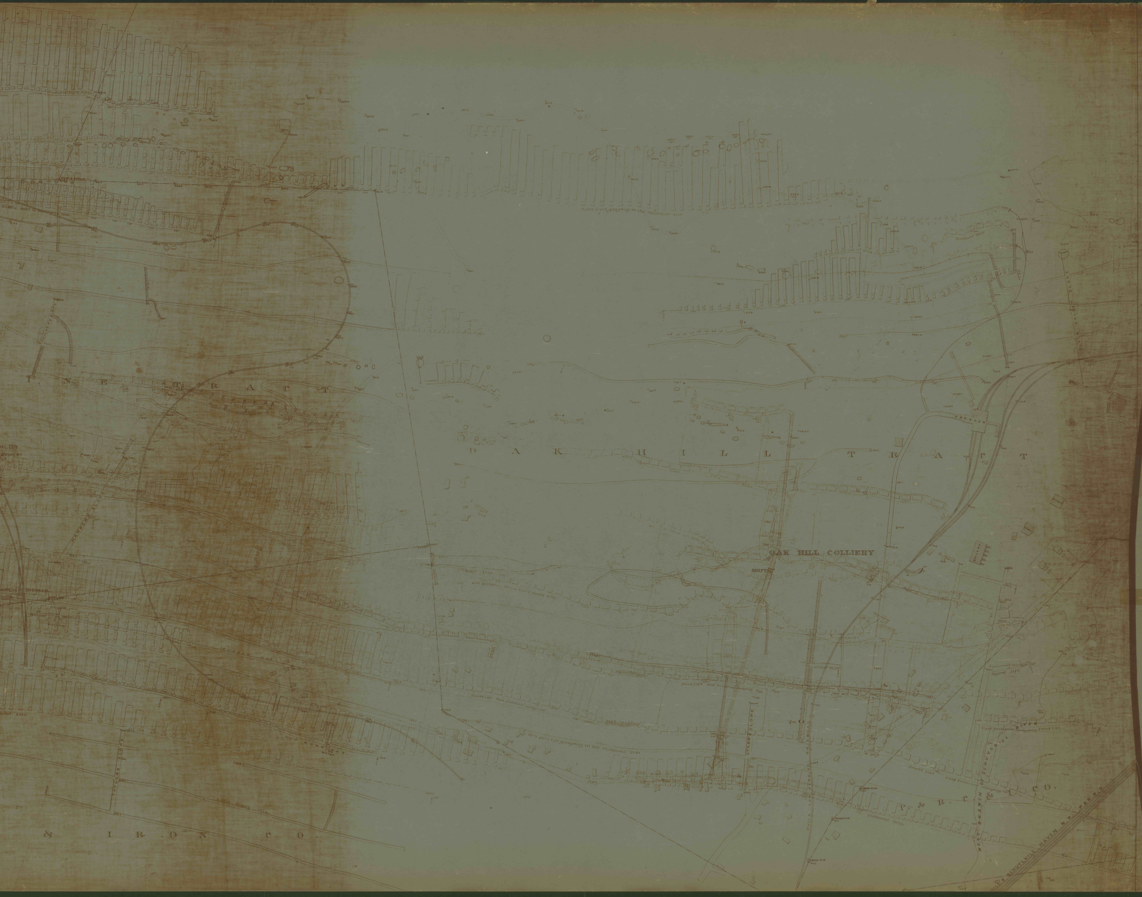
INE TRACT
OAK HILL TRACT
OAK HILL COLLIERY
SHAFT
COAL CO'S
WASHERY
SLOPE
S. IRON CO.
P. & R. C. & I. CO.
East Primrose Gangway Third Lift
Fourth Lift
East Primrose Gangway
WEST BRANCH OF SCHUYLKILL RIVER
MINE HILL & SCHUYLKILL HAVEN R.R. P.& R. R.R.