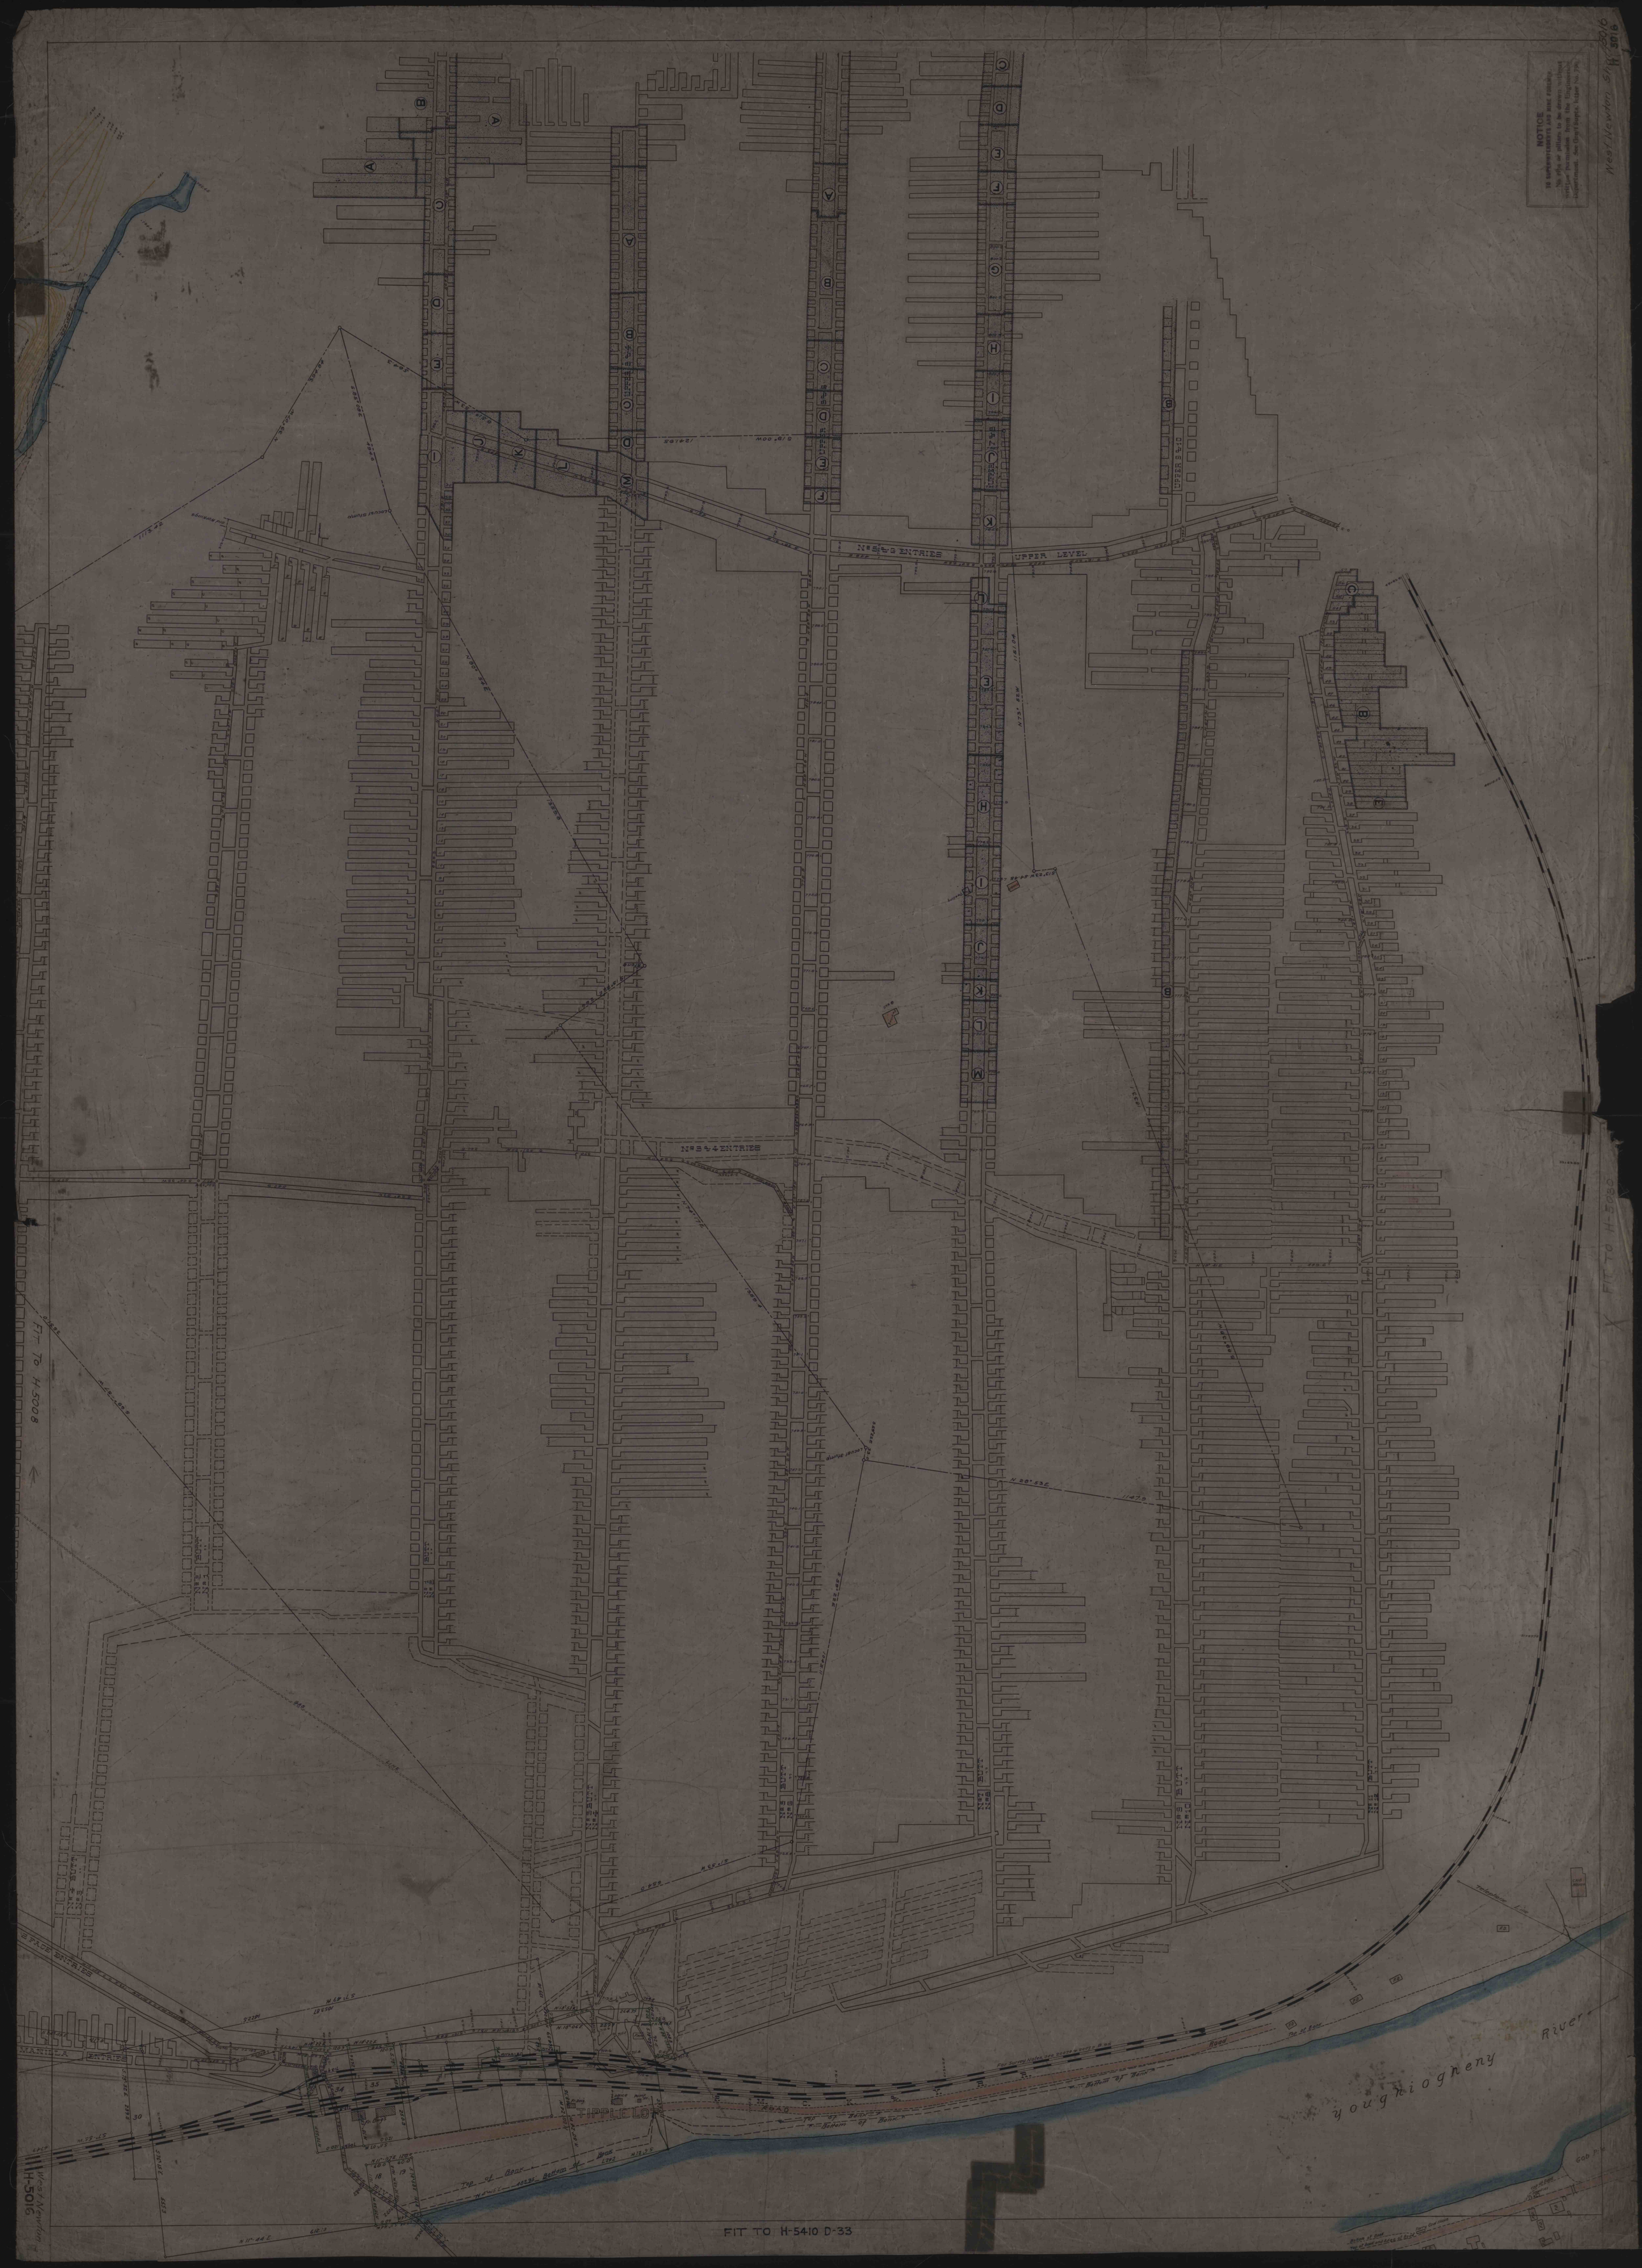
NOTICE
TO SUPERINTENDENTS AND RING FOREMEN.
No pipe or pillars, to be drawn, without written permission from the Engineering Department. See Chief Engr's. letter No. 7911.
FIT TO H-5008
FIT TO H-5080
FIT TO H-5410 D-33
H-5016
West Newton
Youghiogheny River
TIPPLE LOT
Top of Bank
Bottom of Bank
Road
