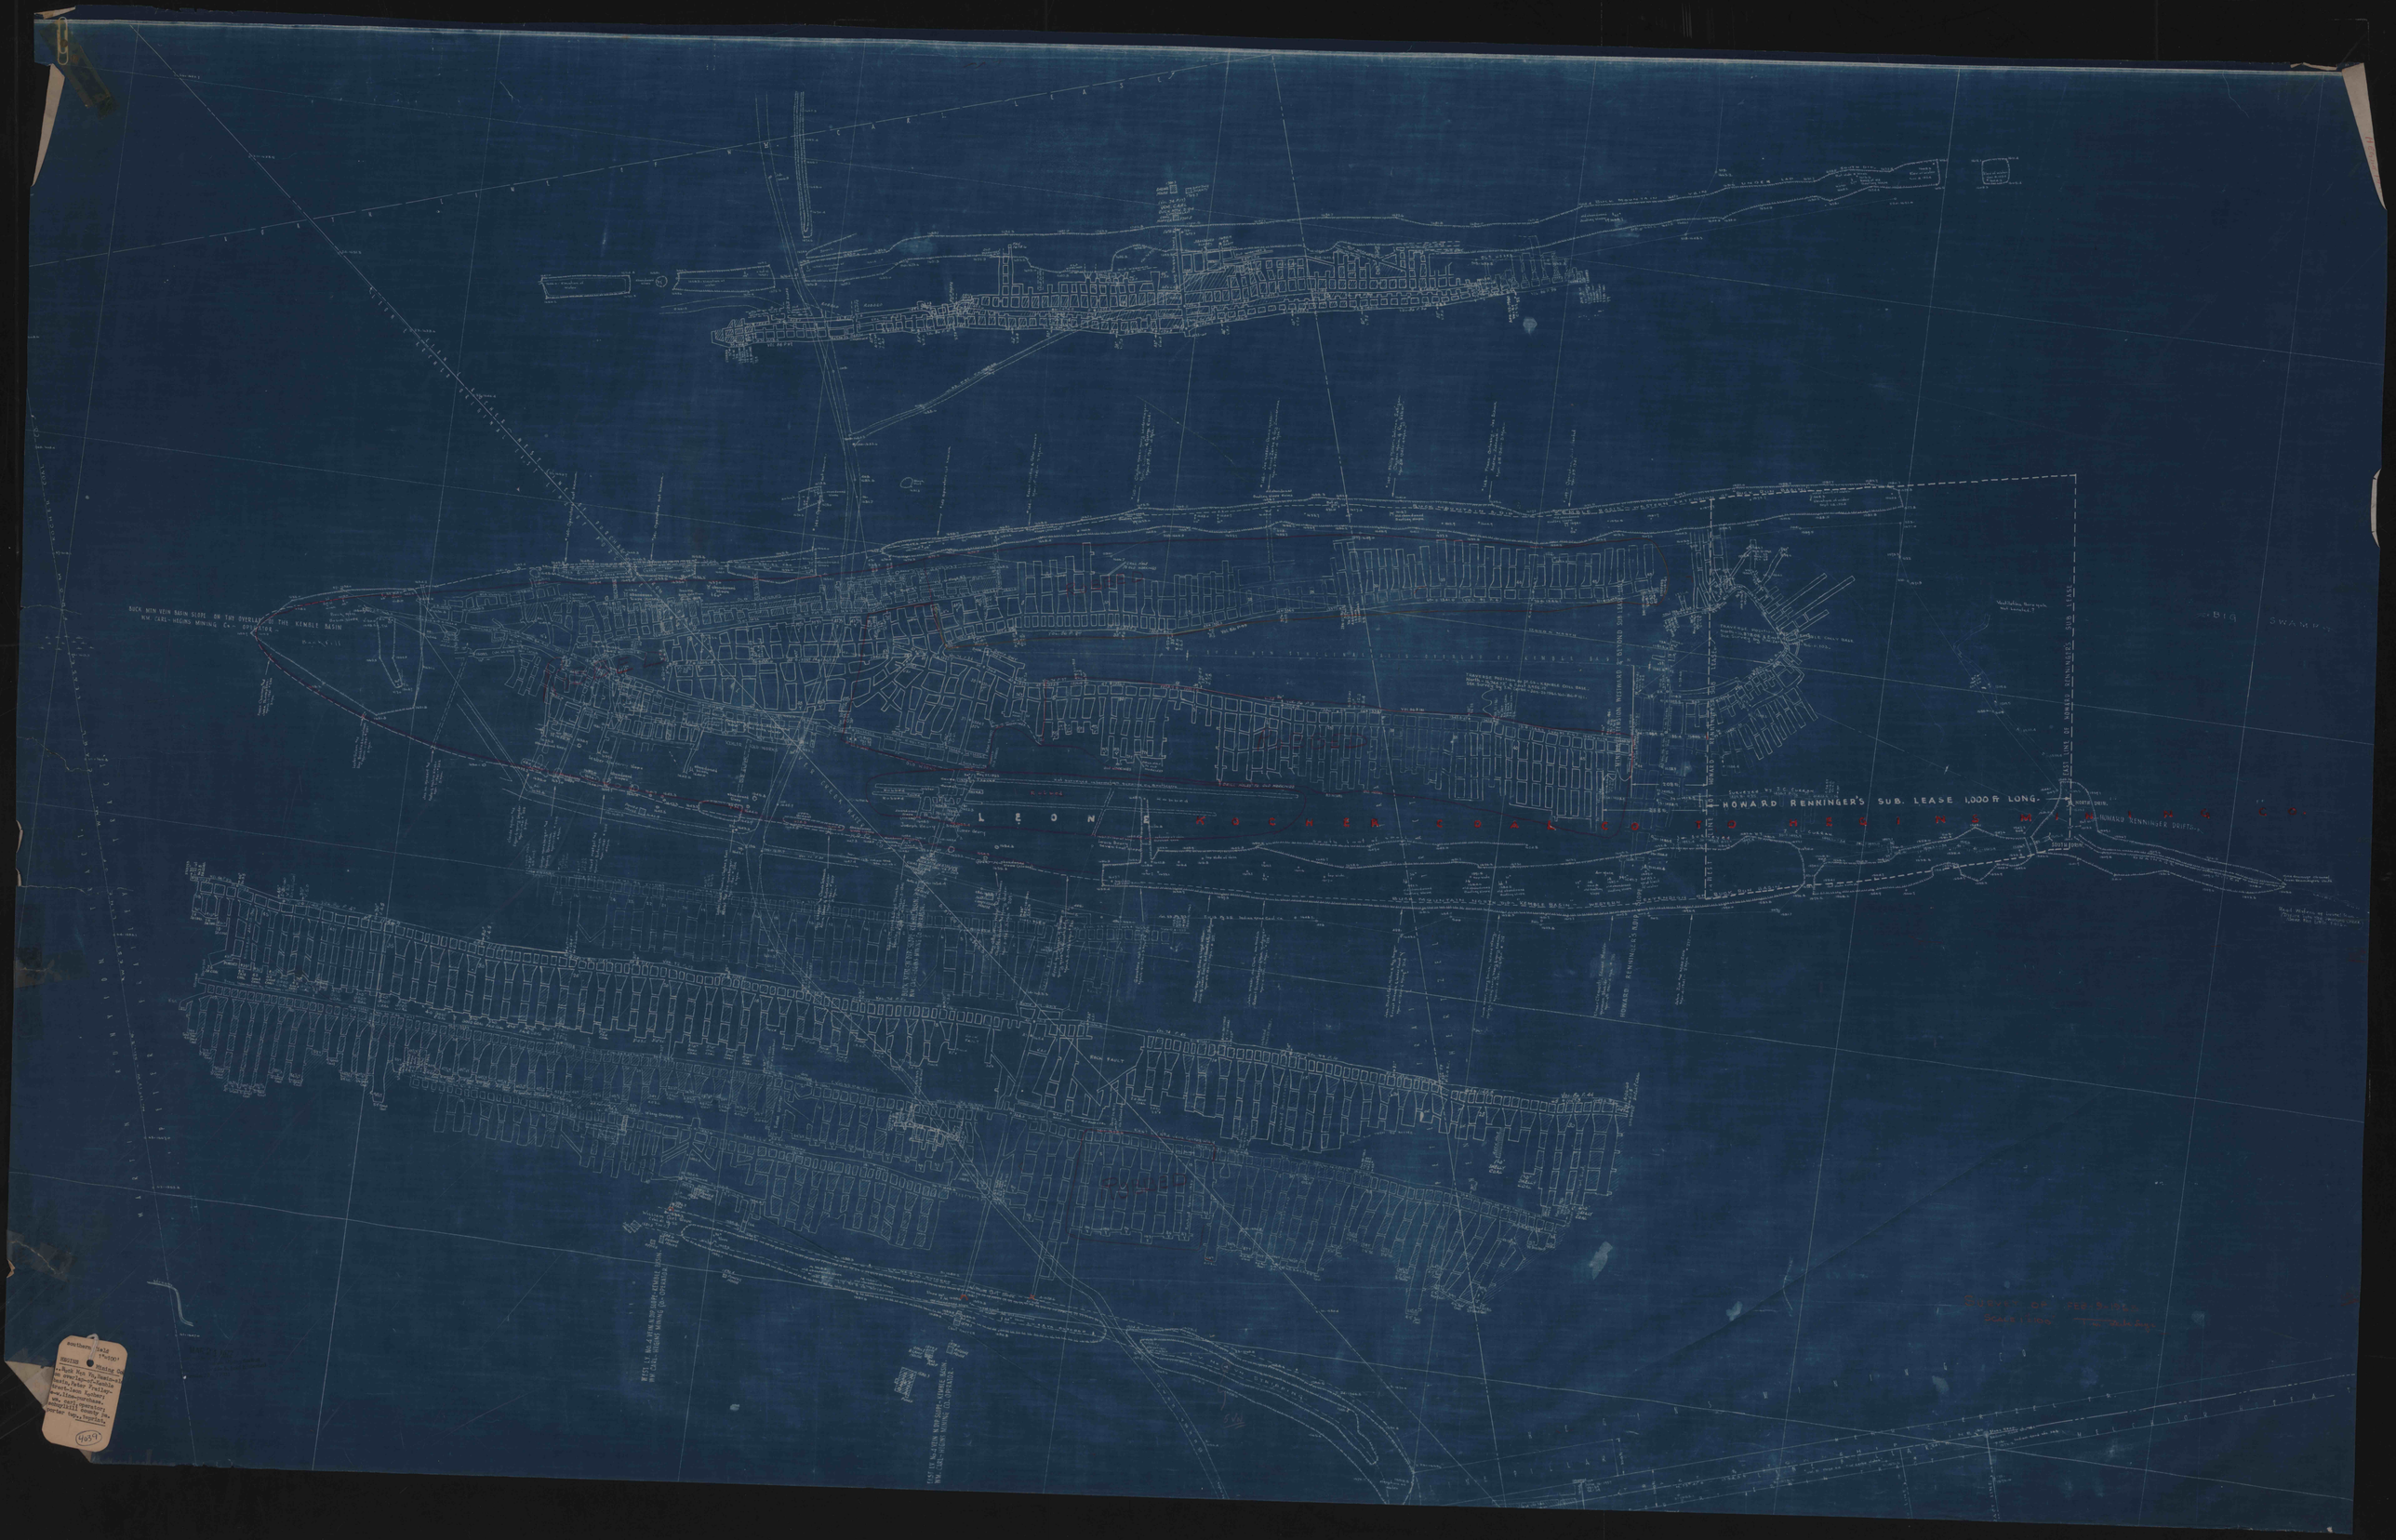
BUCK MTN VEIN BASIN SLOPE ON THE OVERLAY OF THE KENDLE BASIN
NW. CARL-HIGINS MINING CO. - OPERATOR
HOWARD RENNINGER'S SUB. LEASE 1,000 ft LONG.
EAST LINE OF HOWARD RENNINGER'S SUB. LEASE
HOWARD RENNINGER'S ADIT
HOWARD RENNINGER DRIFTS
SWAMP
L E O N E K O C H E R C O A L C O. T O M E R I N E M I N E W A R C O.
WEST LINE OF NW. CARL-HIGINS MINING CO. LEASE
EAST LINE OF NW. CARL-HIGINS MINING CO. LEASE
Southern Pacific Transportation Co.
Mining Department
Buck Mtn. Vein Slope on the Overlay of the Kendle Basin
Northwest Carl-Higins Mining Co. Operator
Scale 1" = 100'
(4659)