
















UN 104090

1000 ± OF PROPOSED DIKE

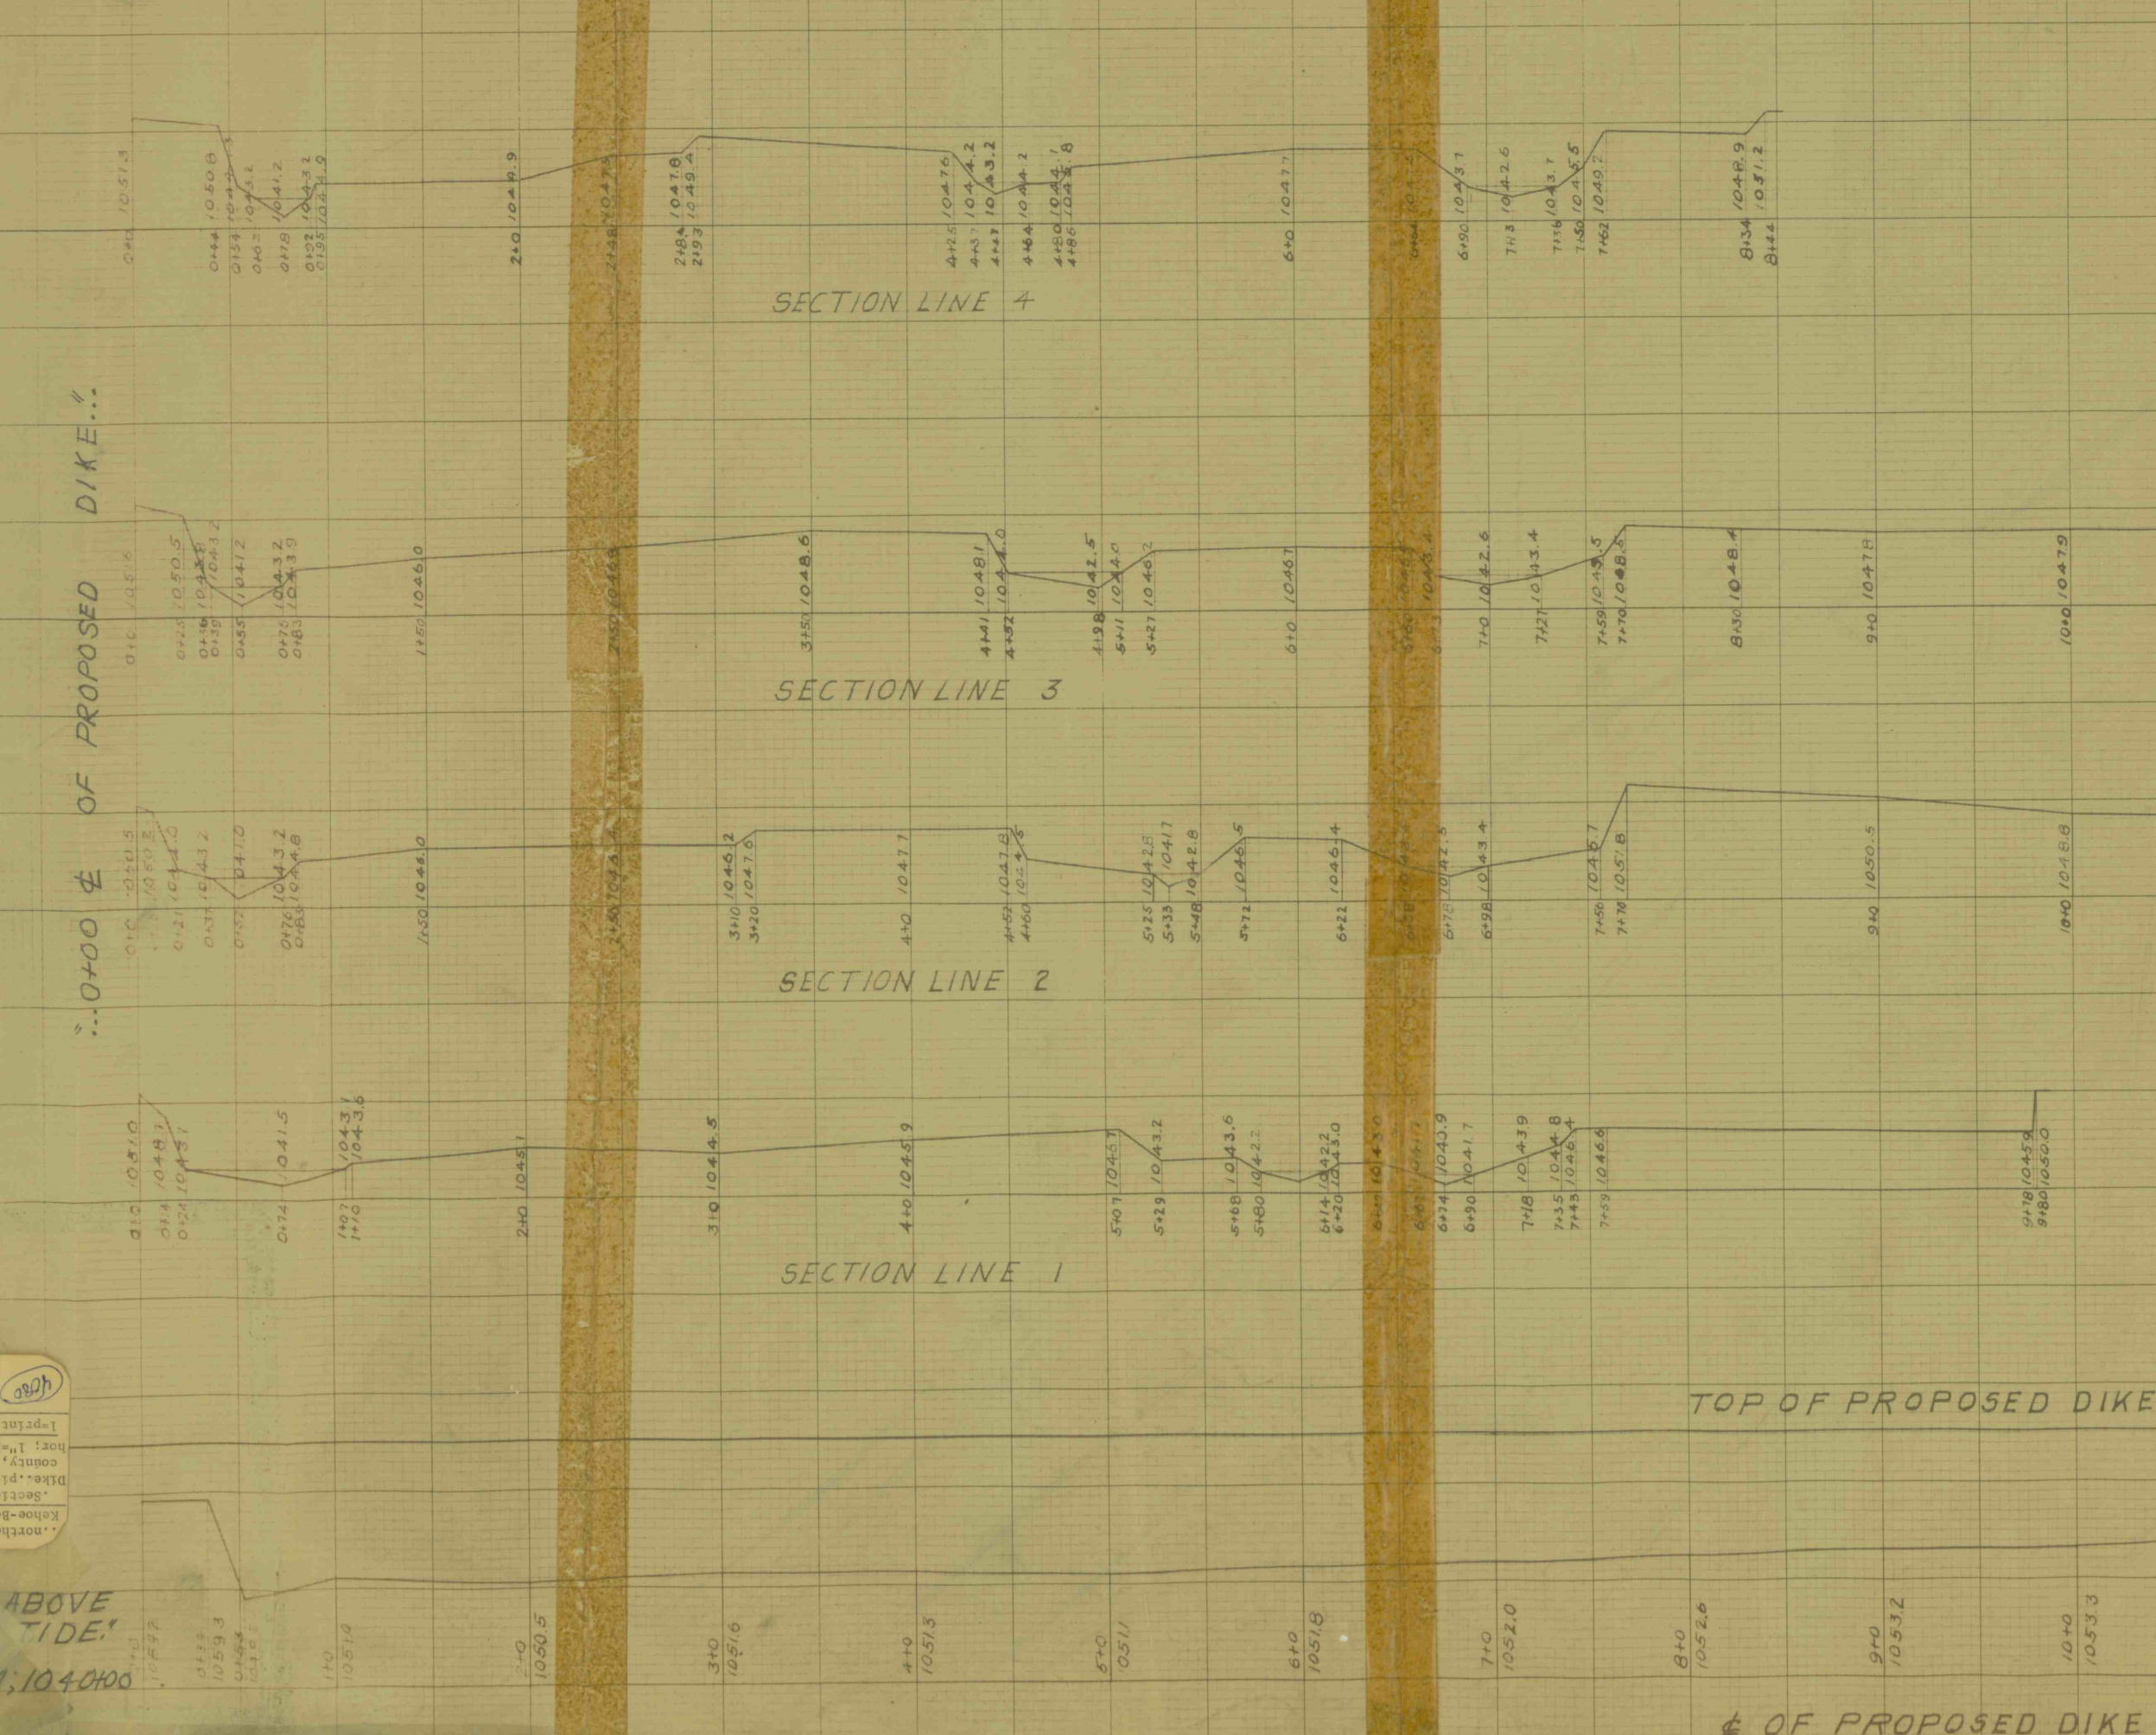

TOP OF PROPOSED DIKE ELEV. 1065.0

± OF PROPOSED DIKE

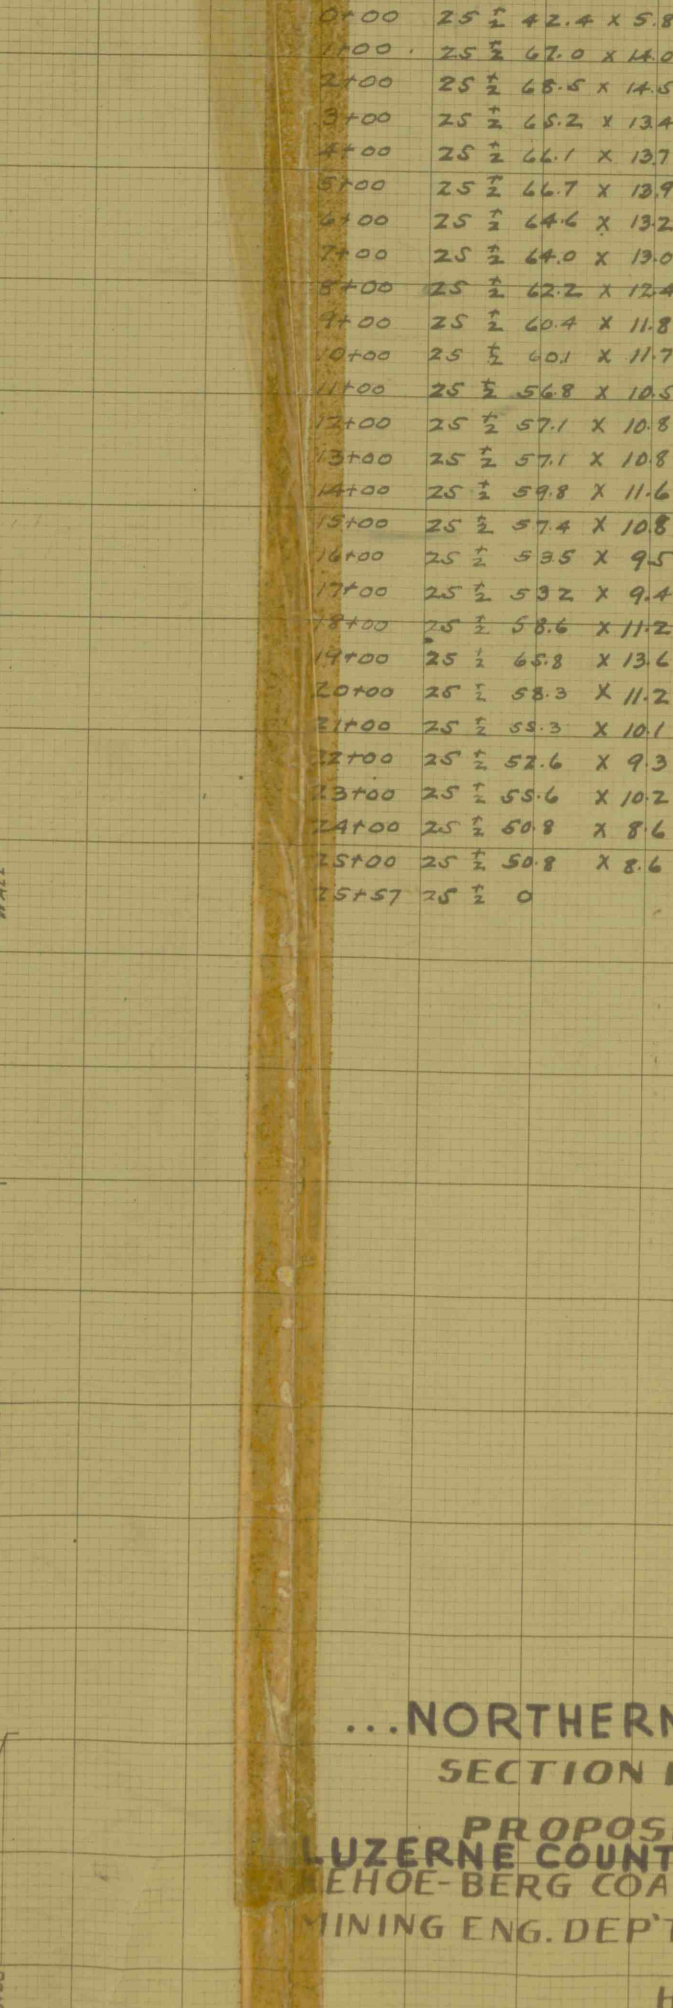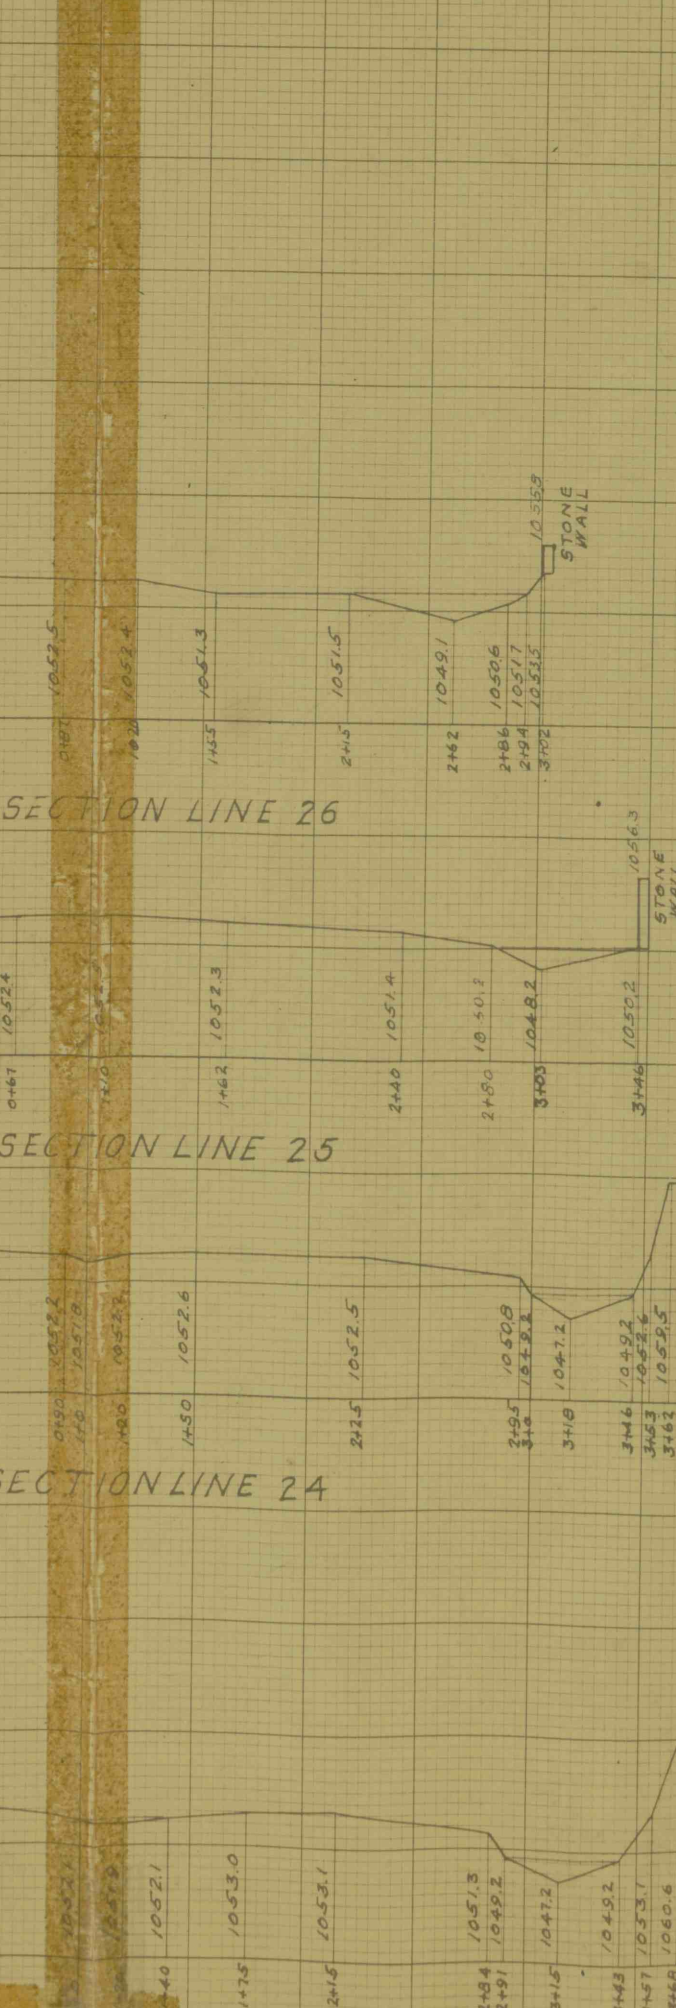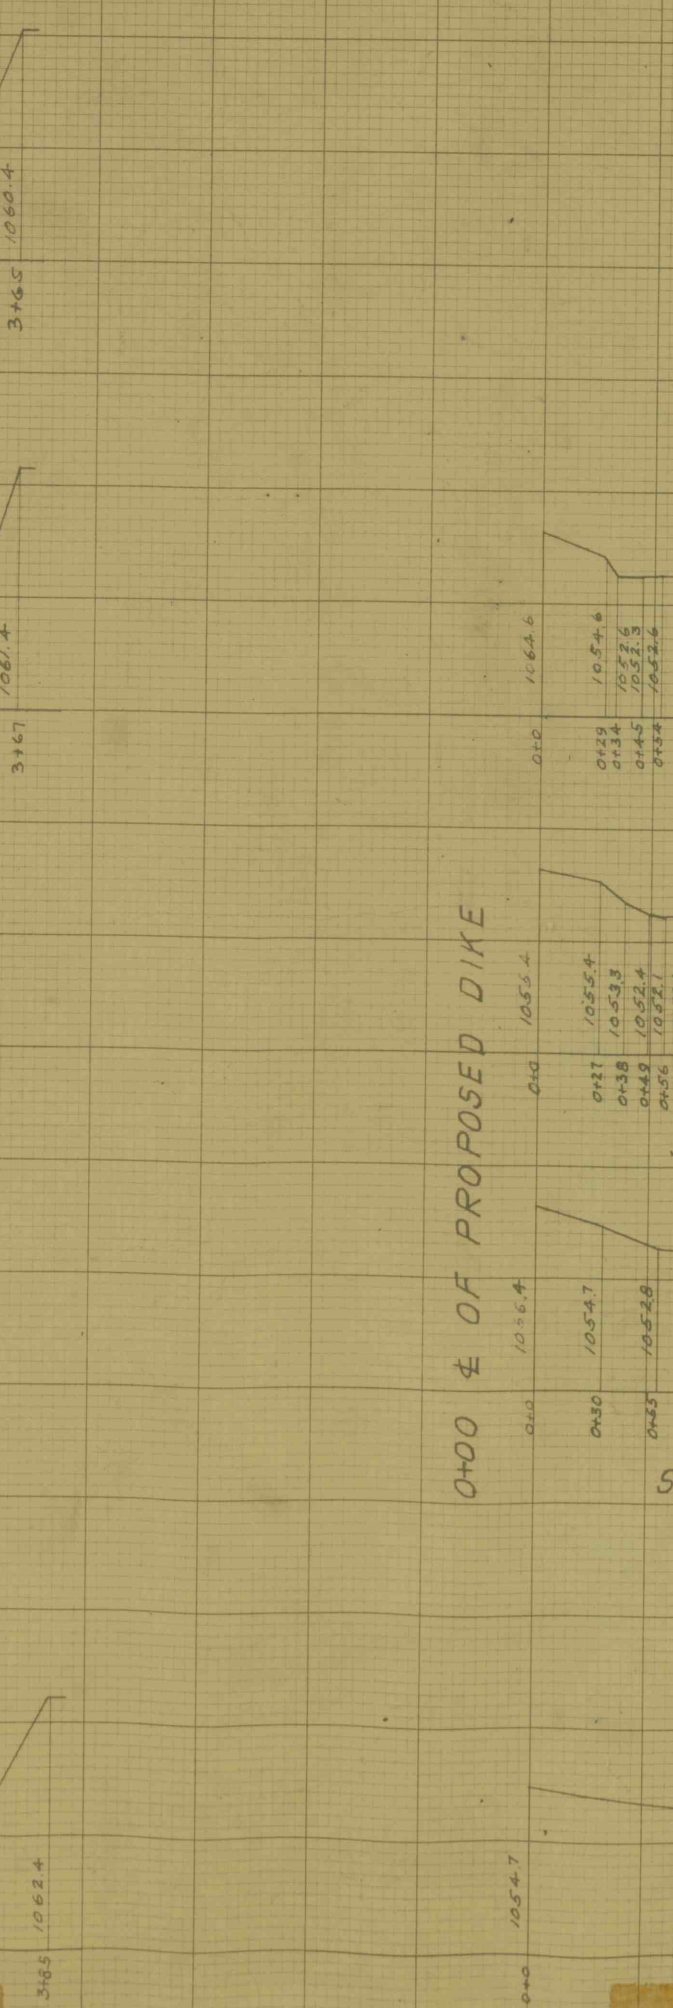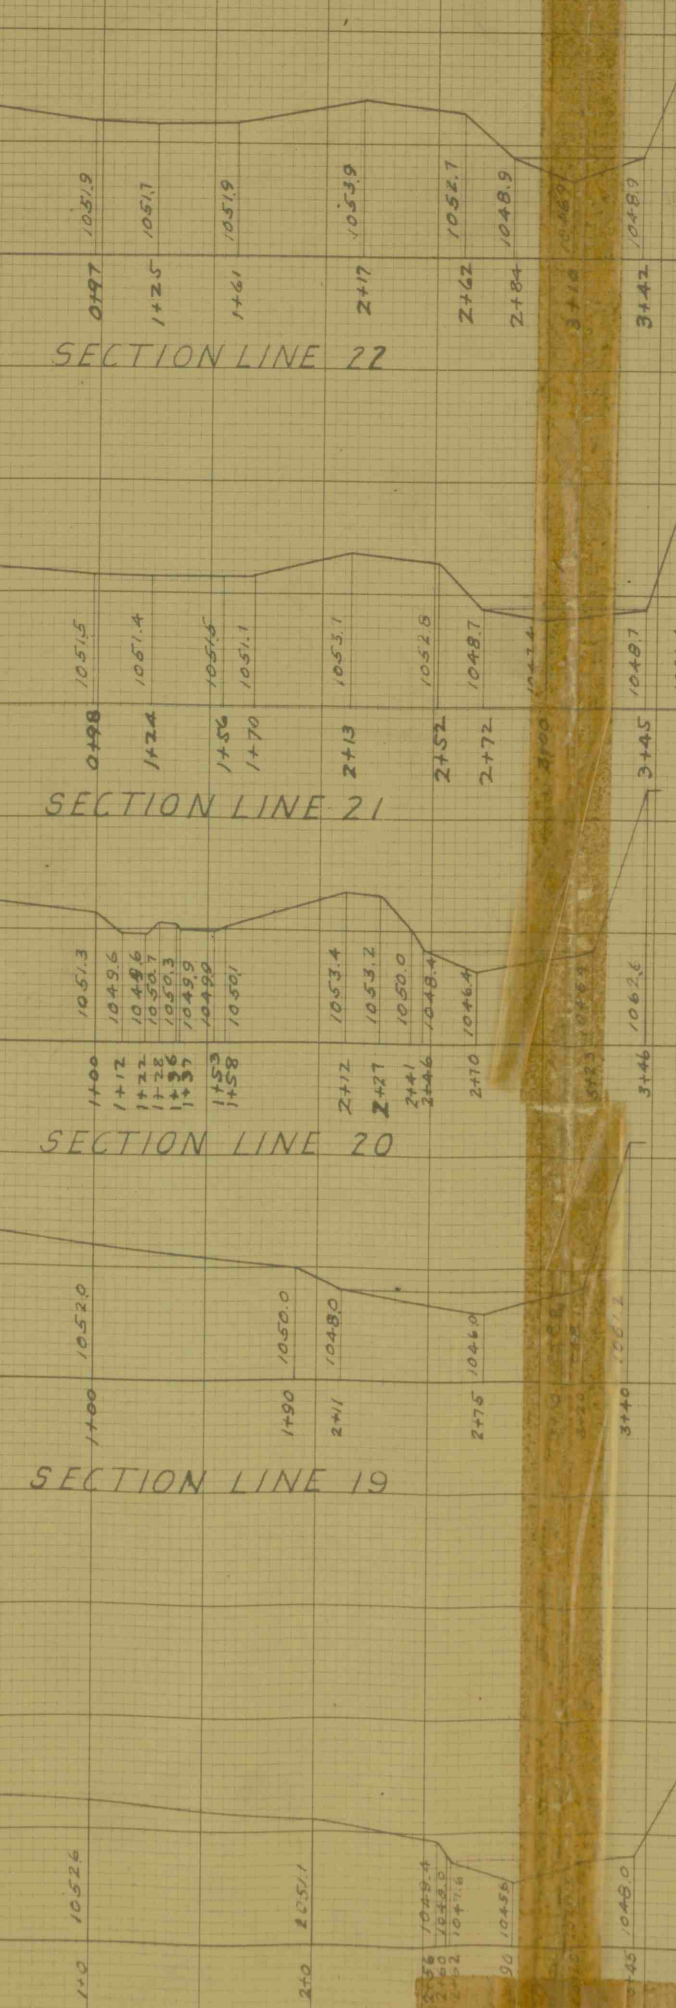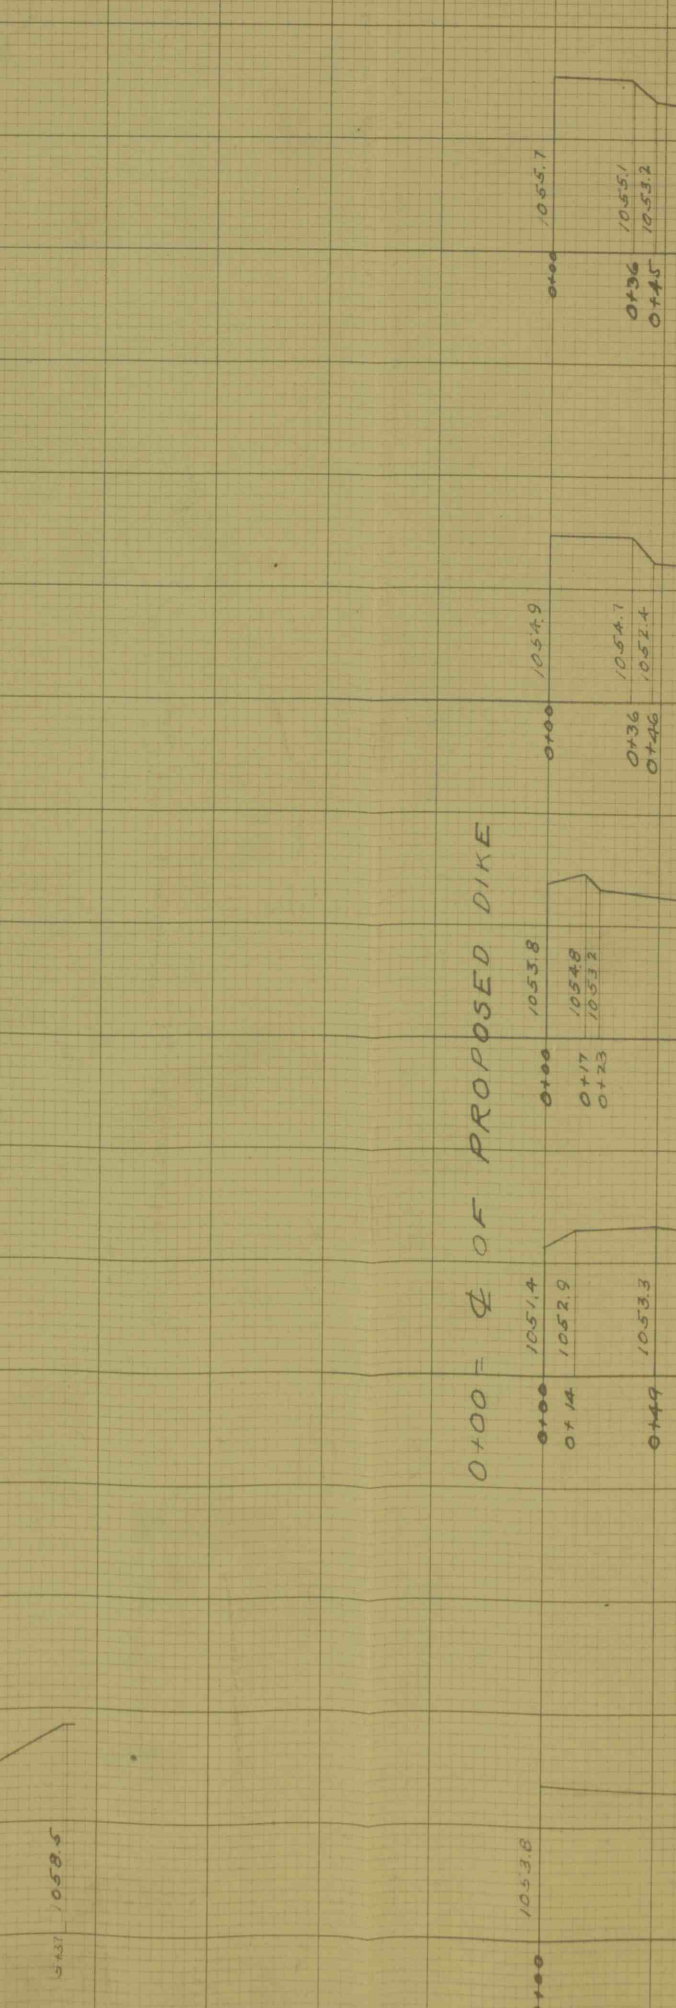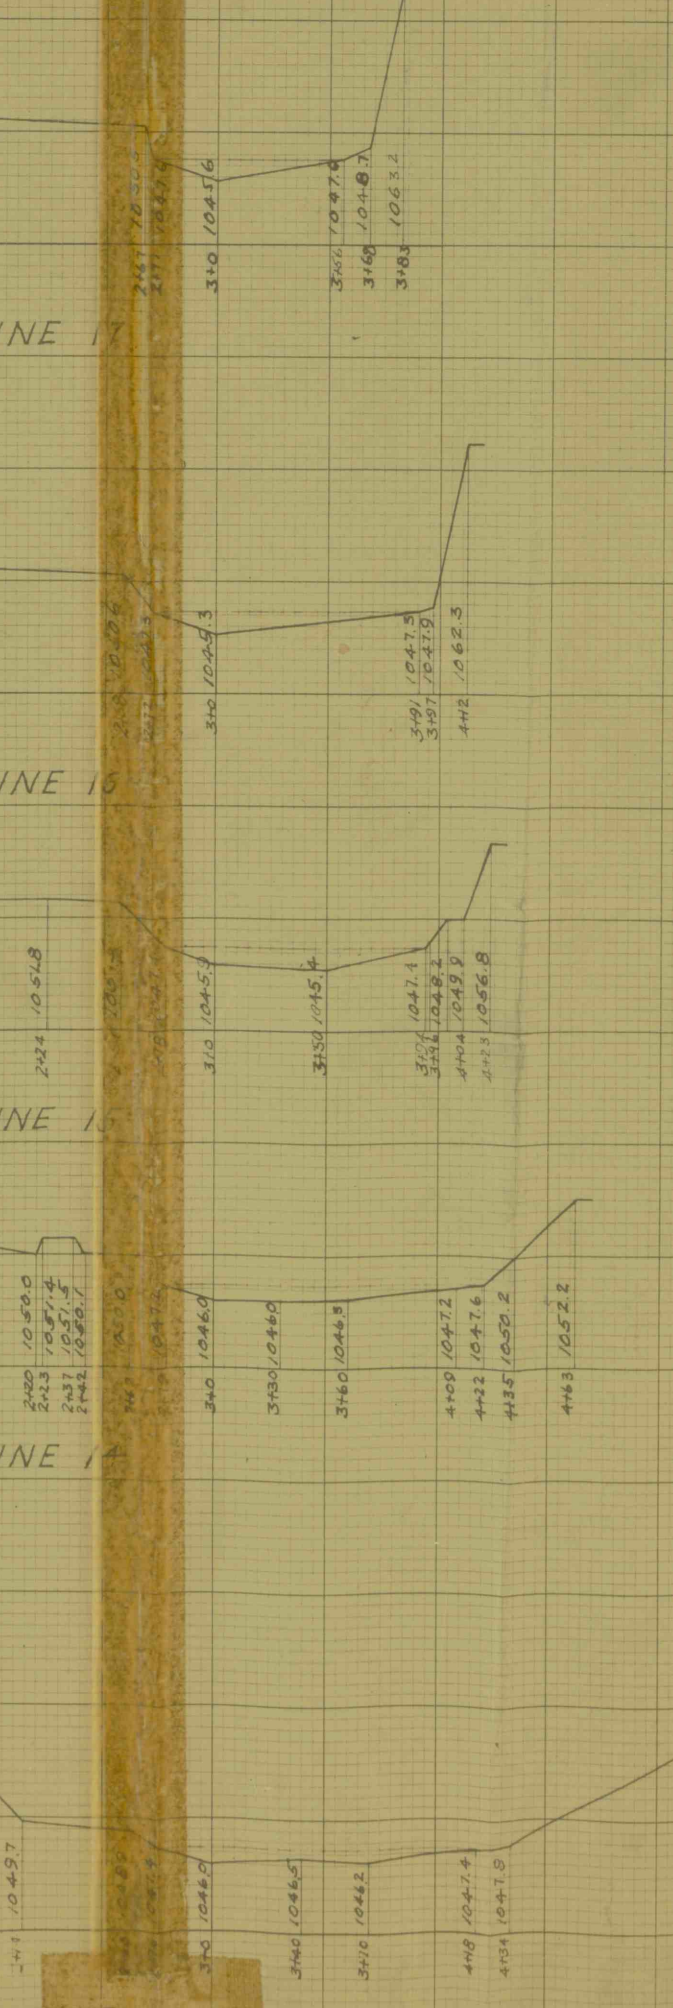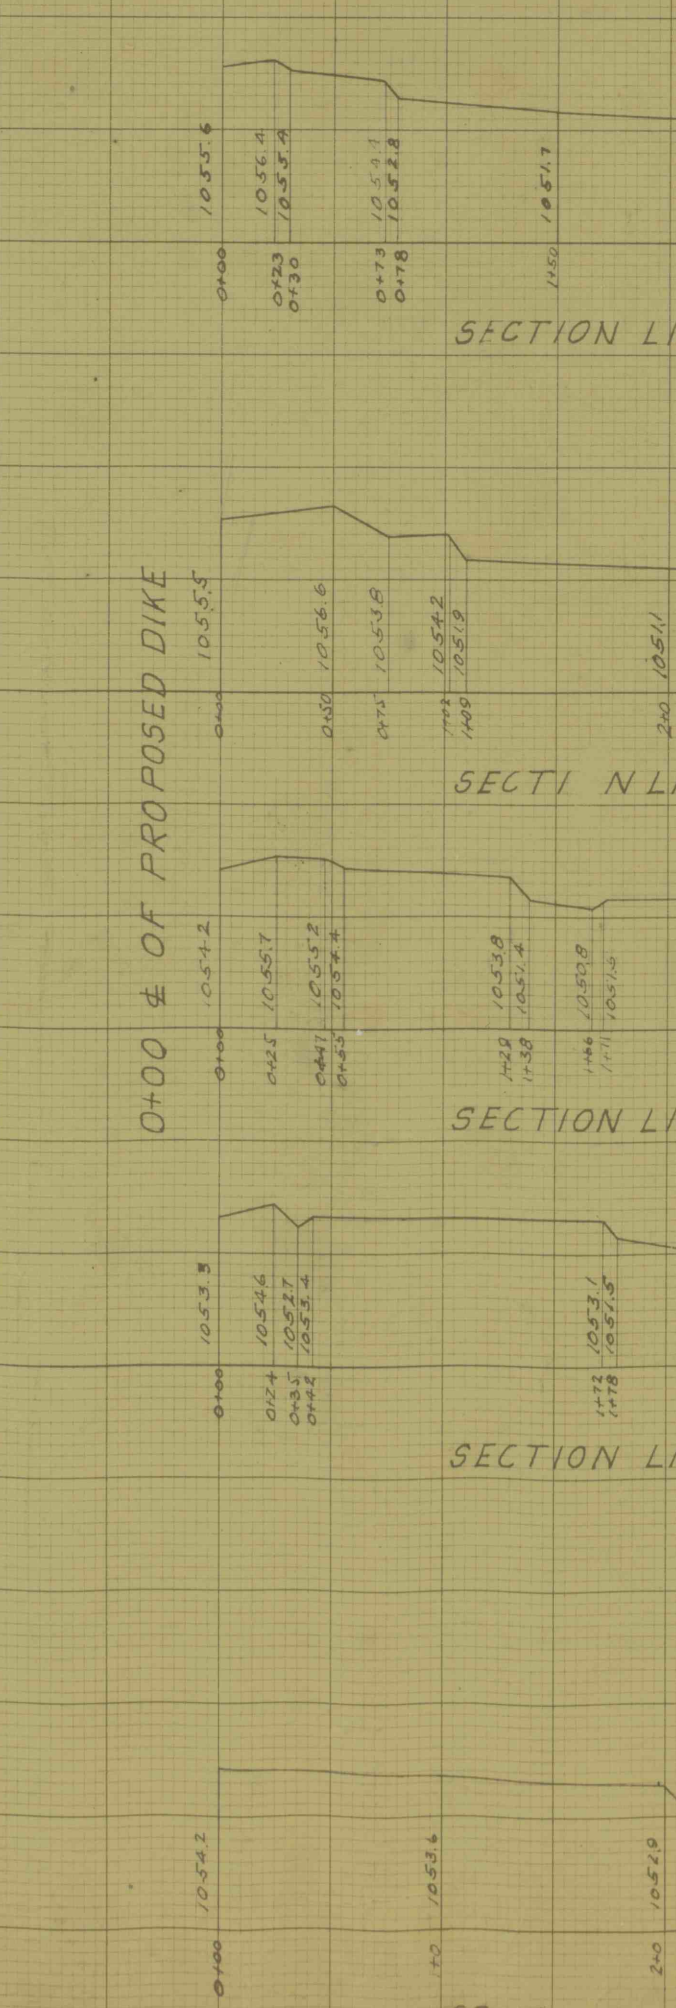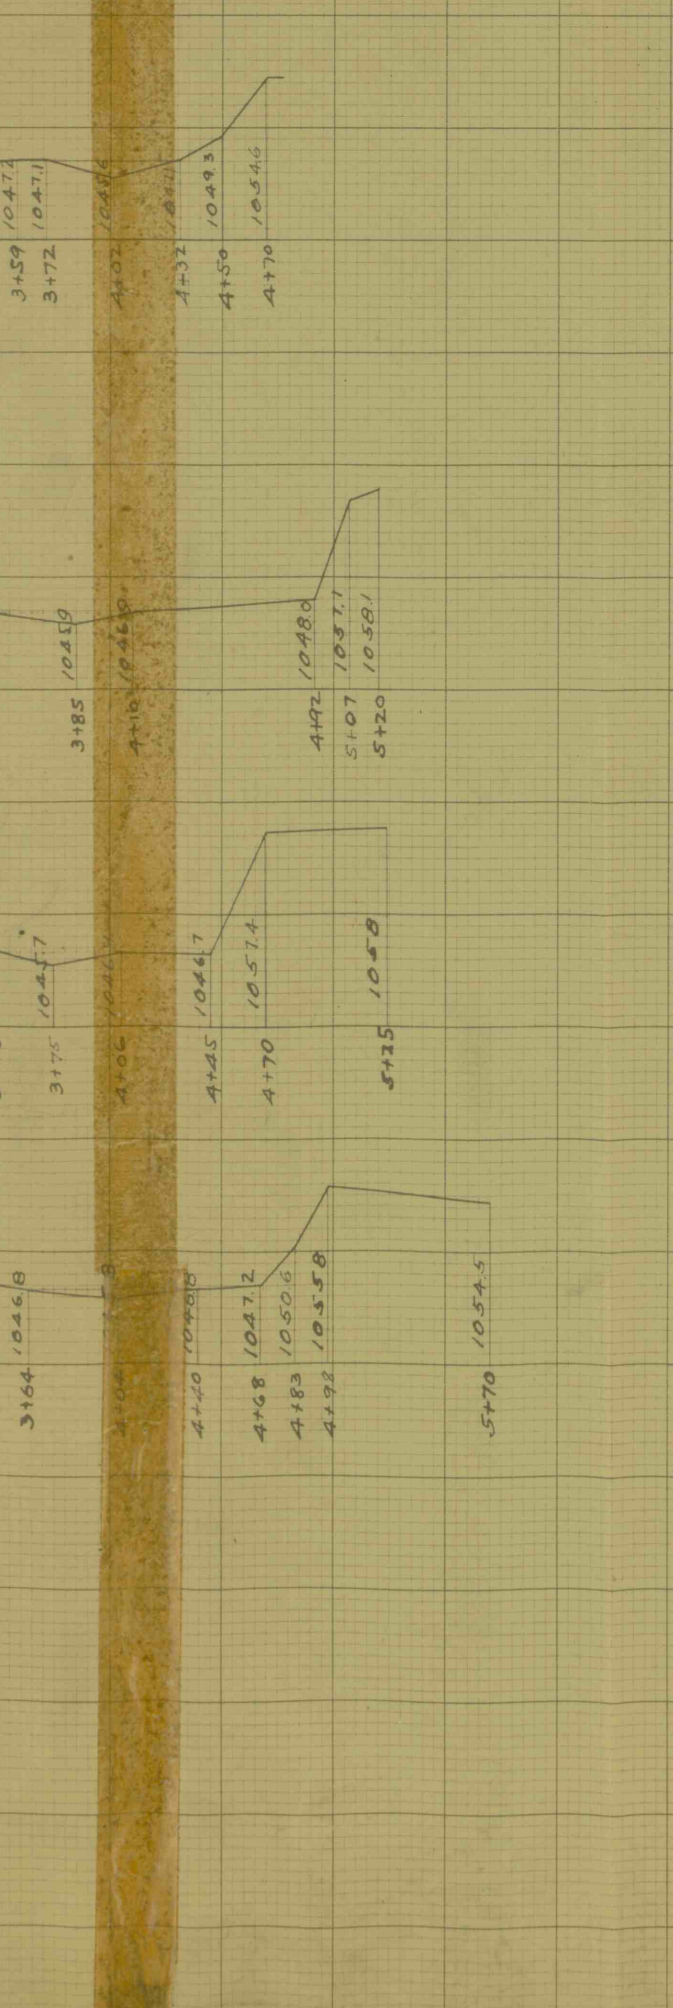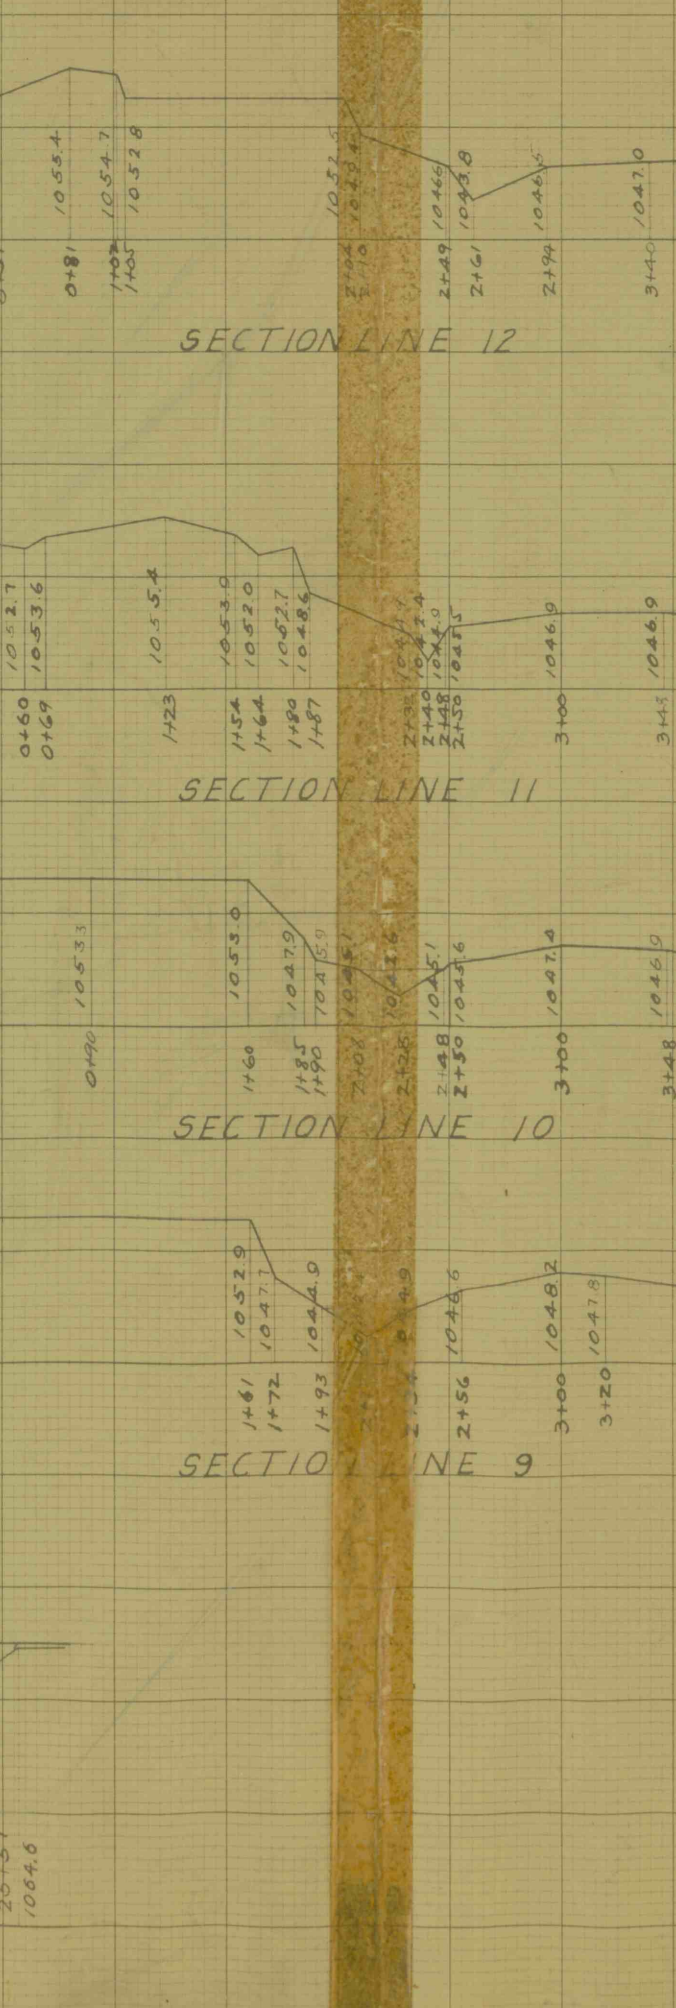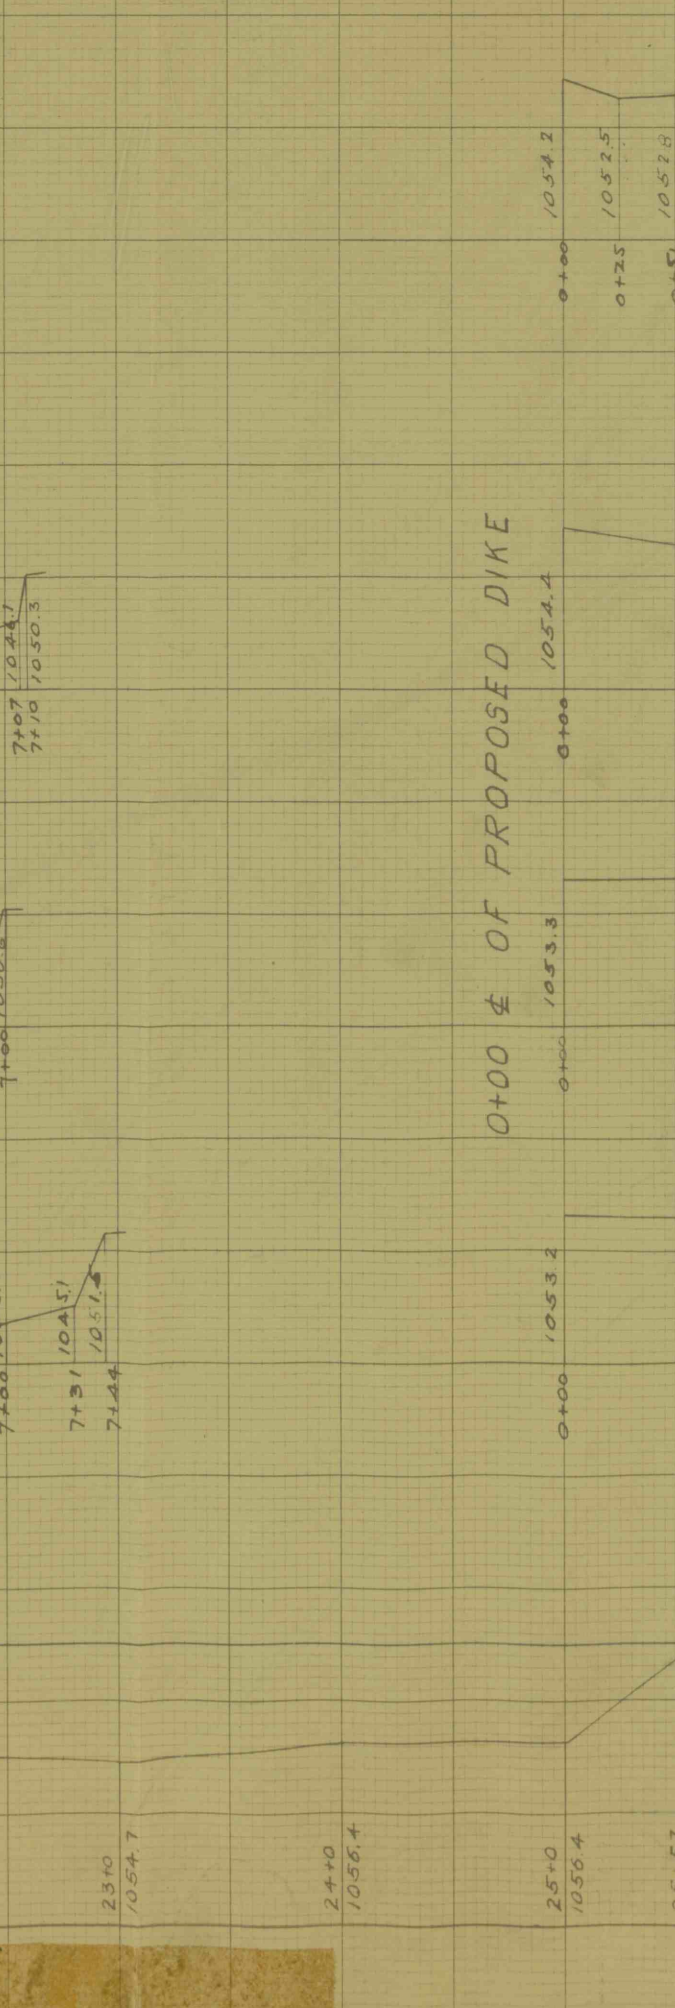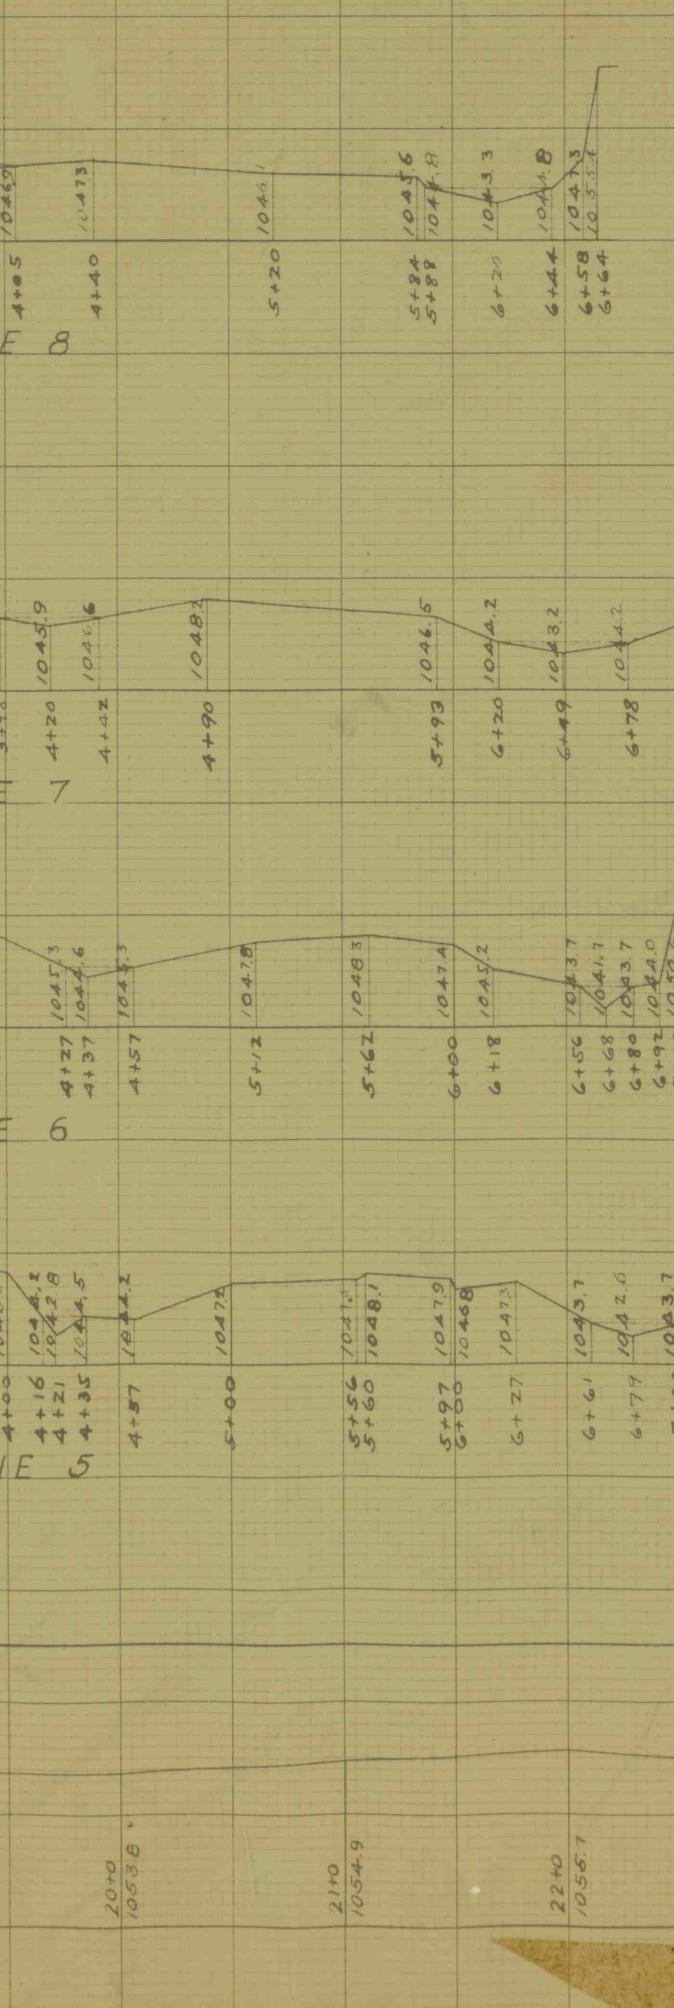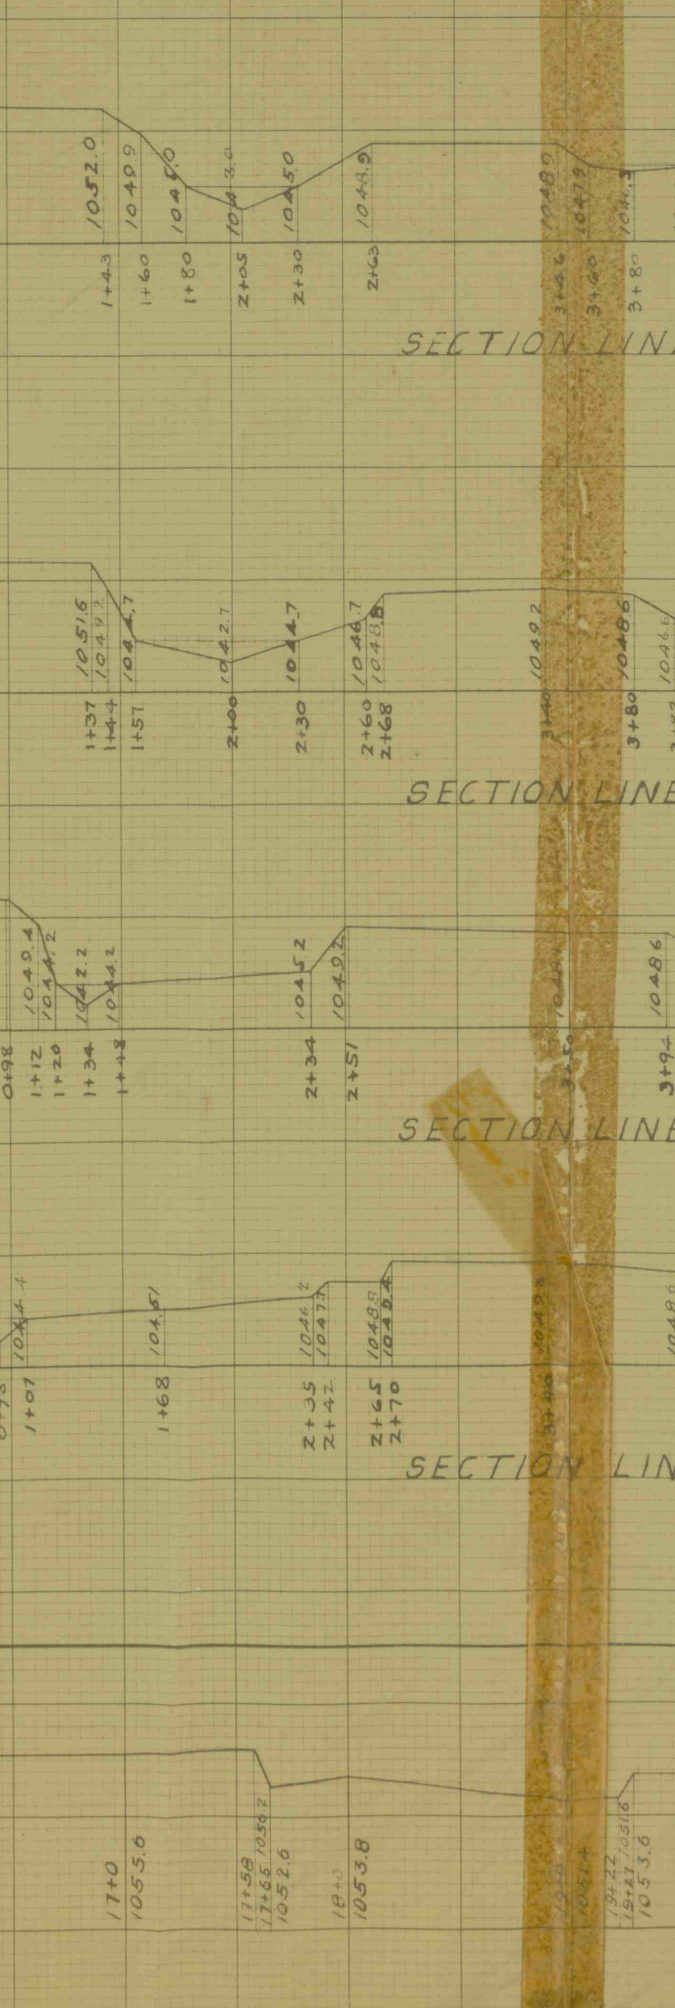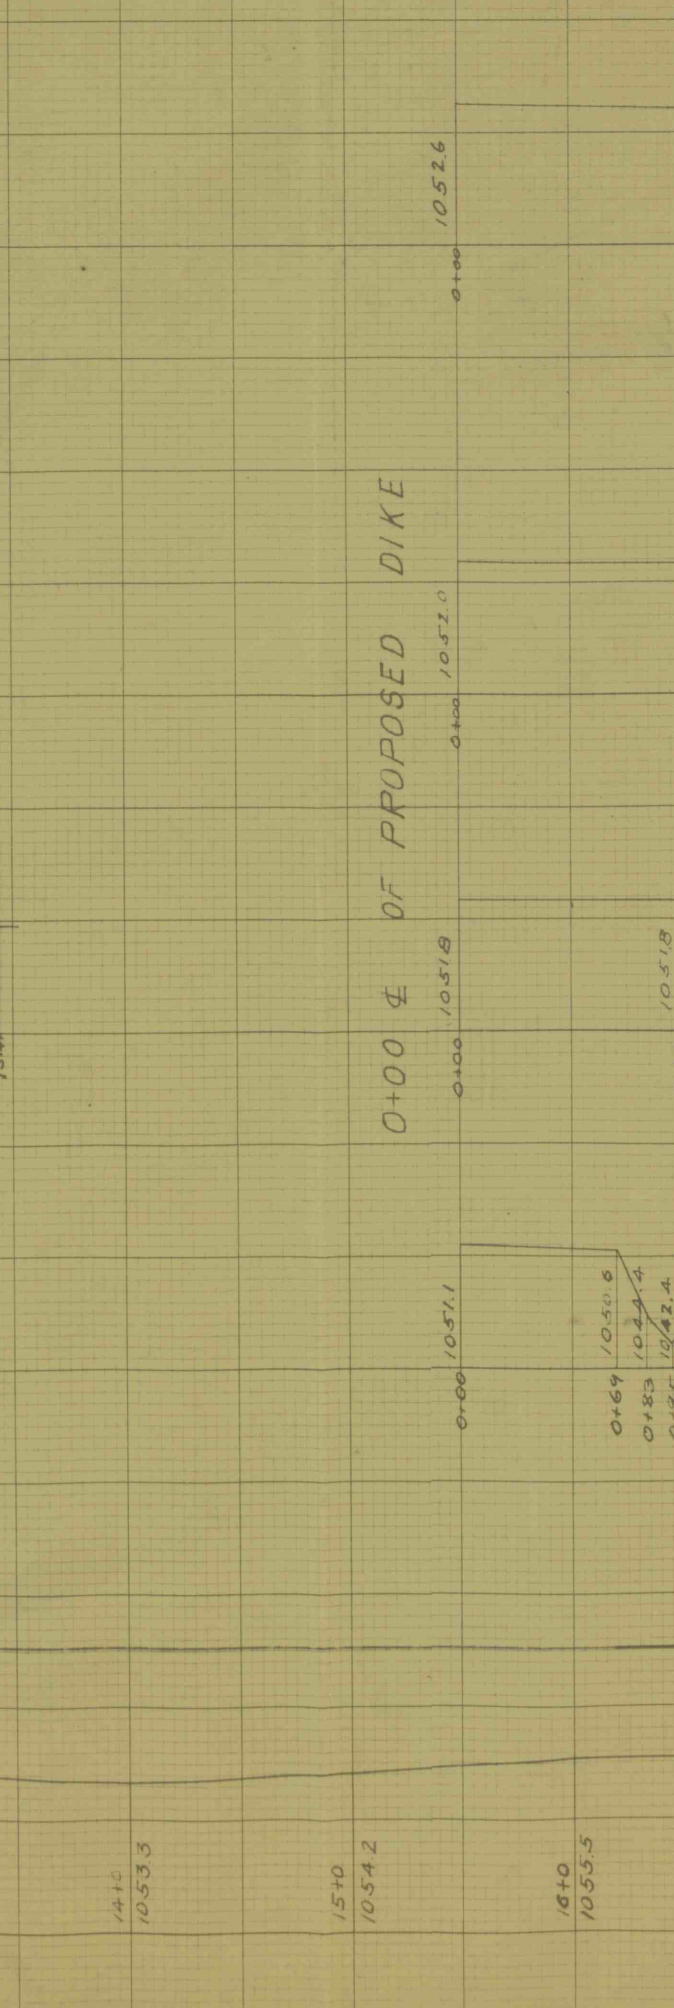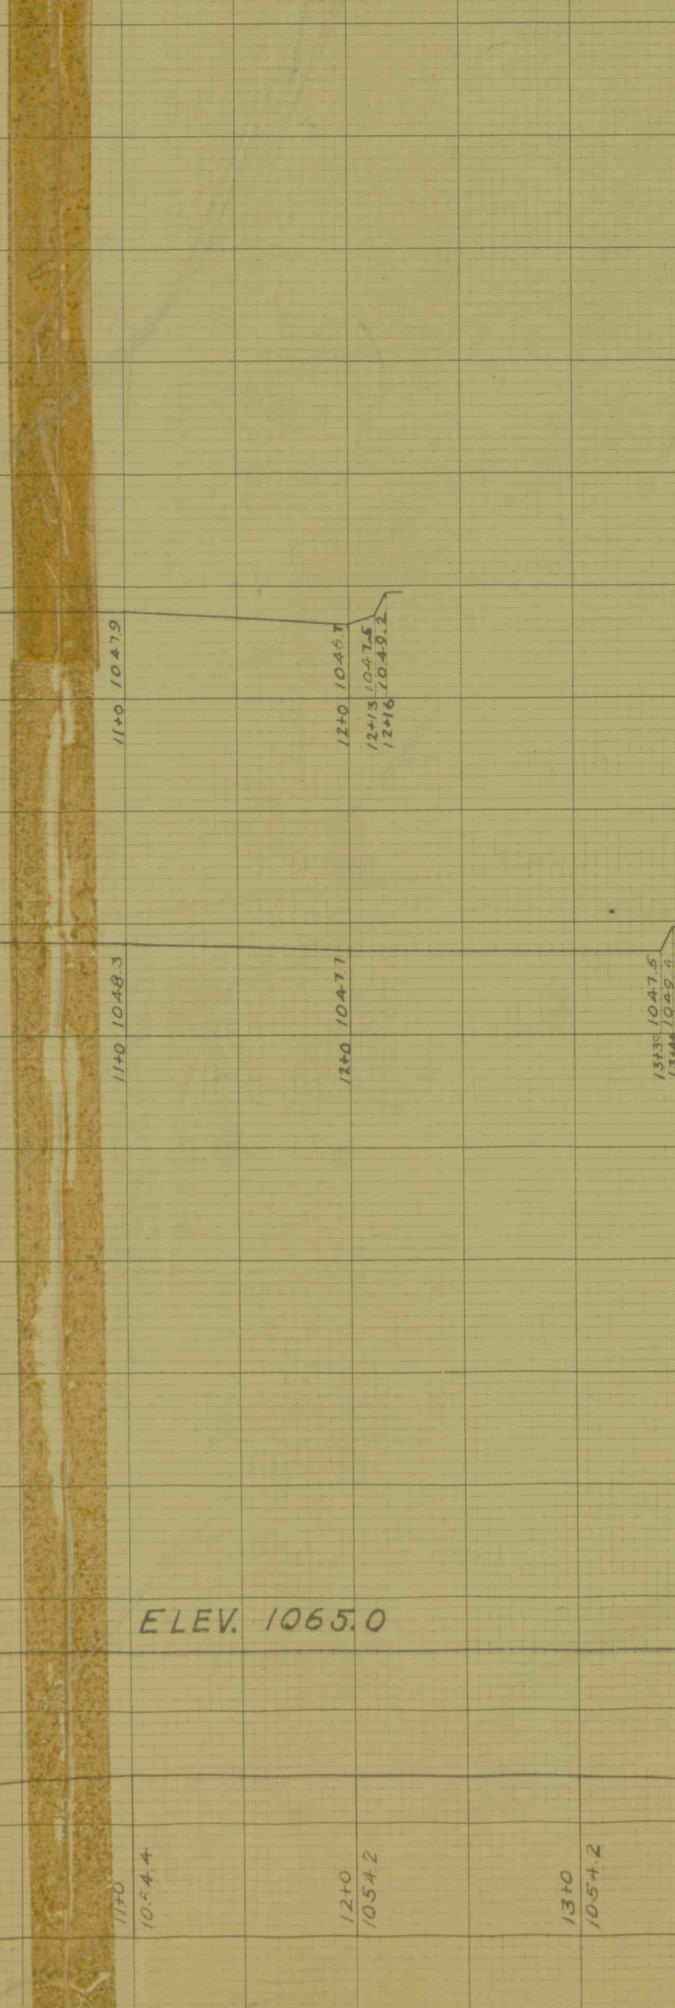

...NORTHERN COAL FIELD...
SECTION LINE ALONG
PROPOSED DIKE
LUZERNE COUNTY
ENOE BERG COAL CO. PITTSBURGH PA/TWP.
MINING ENG. DEPT. 9-14-36
SCALE HORIZ=50'
VERT=10'

ESTIMATE OF FILL FOR PROPOSED DIKE

