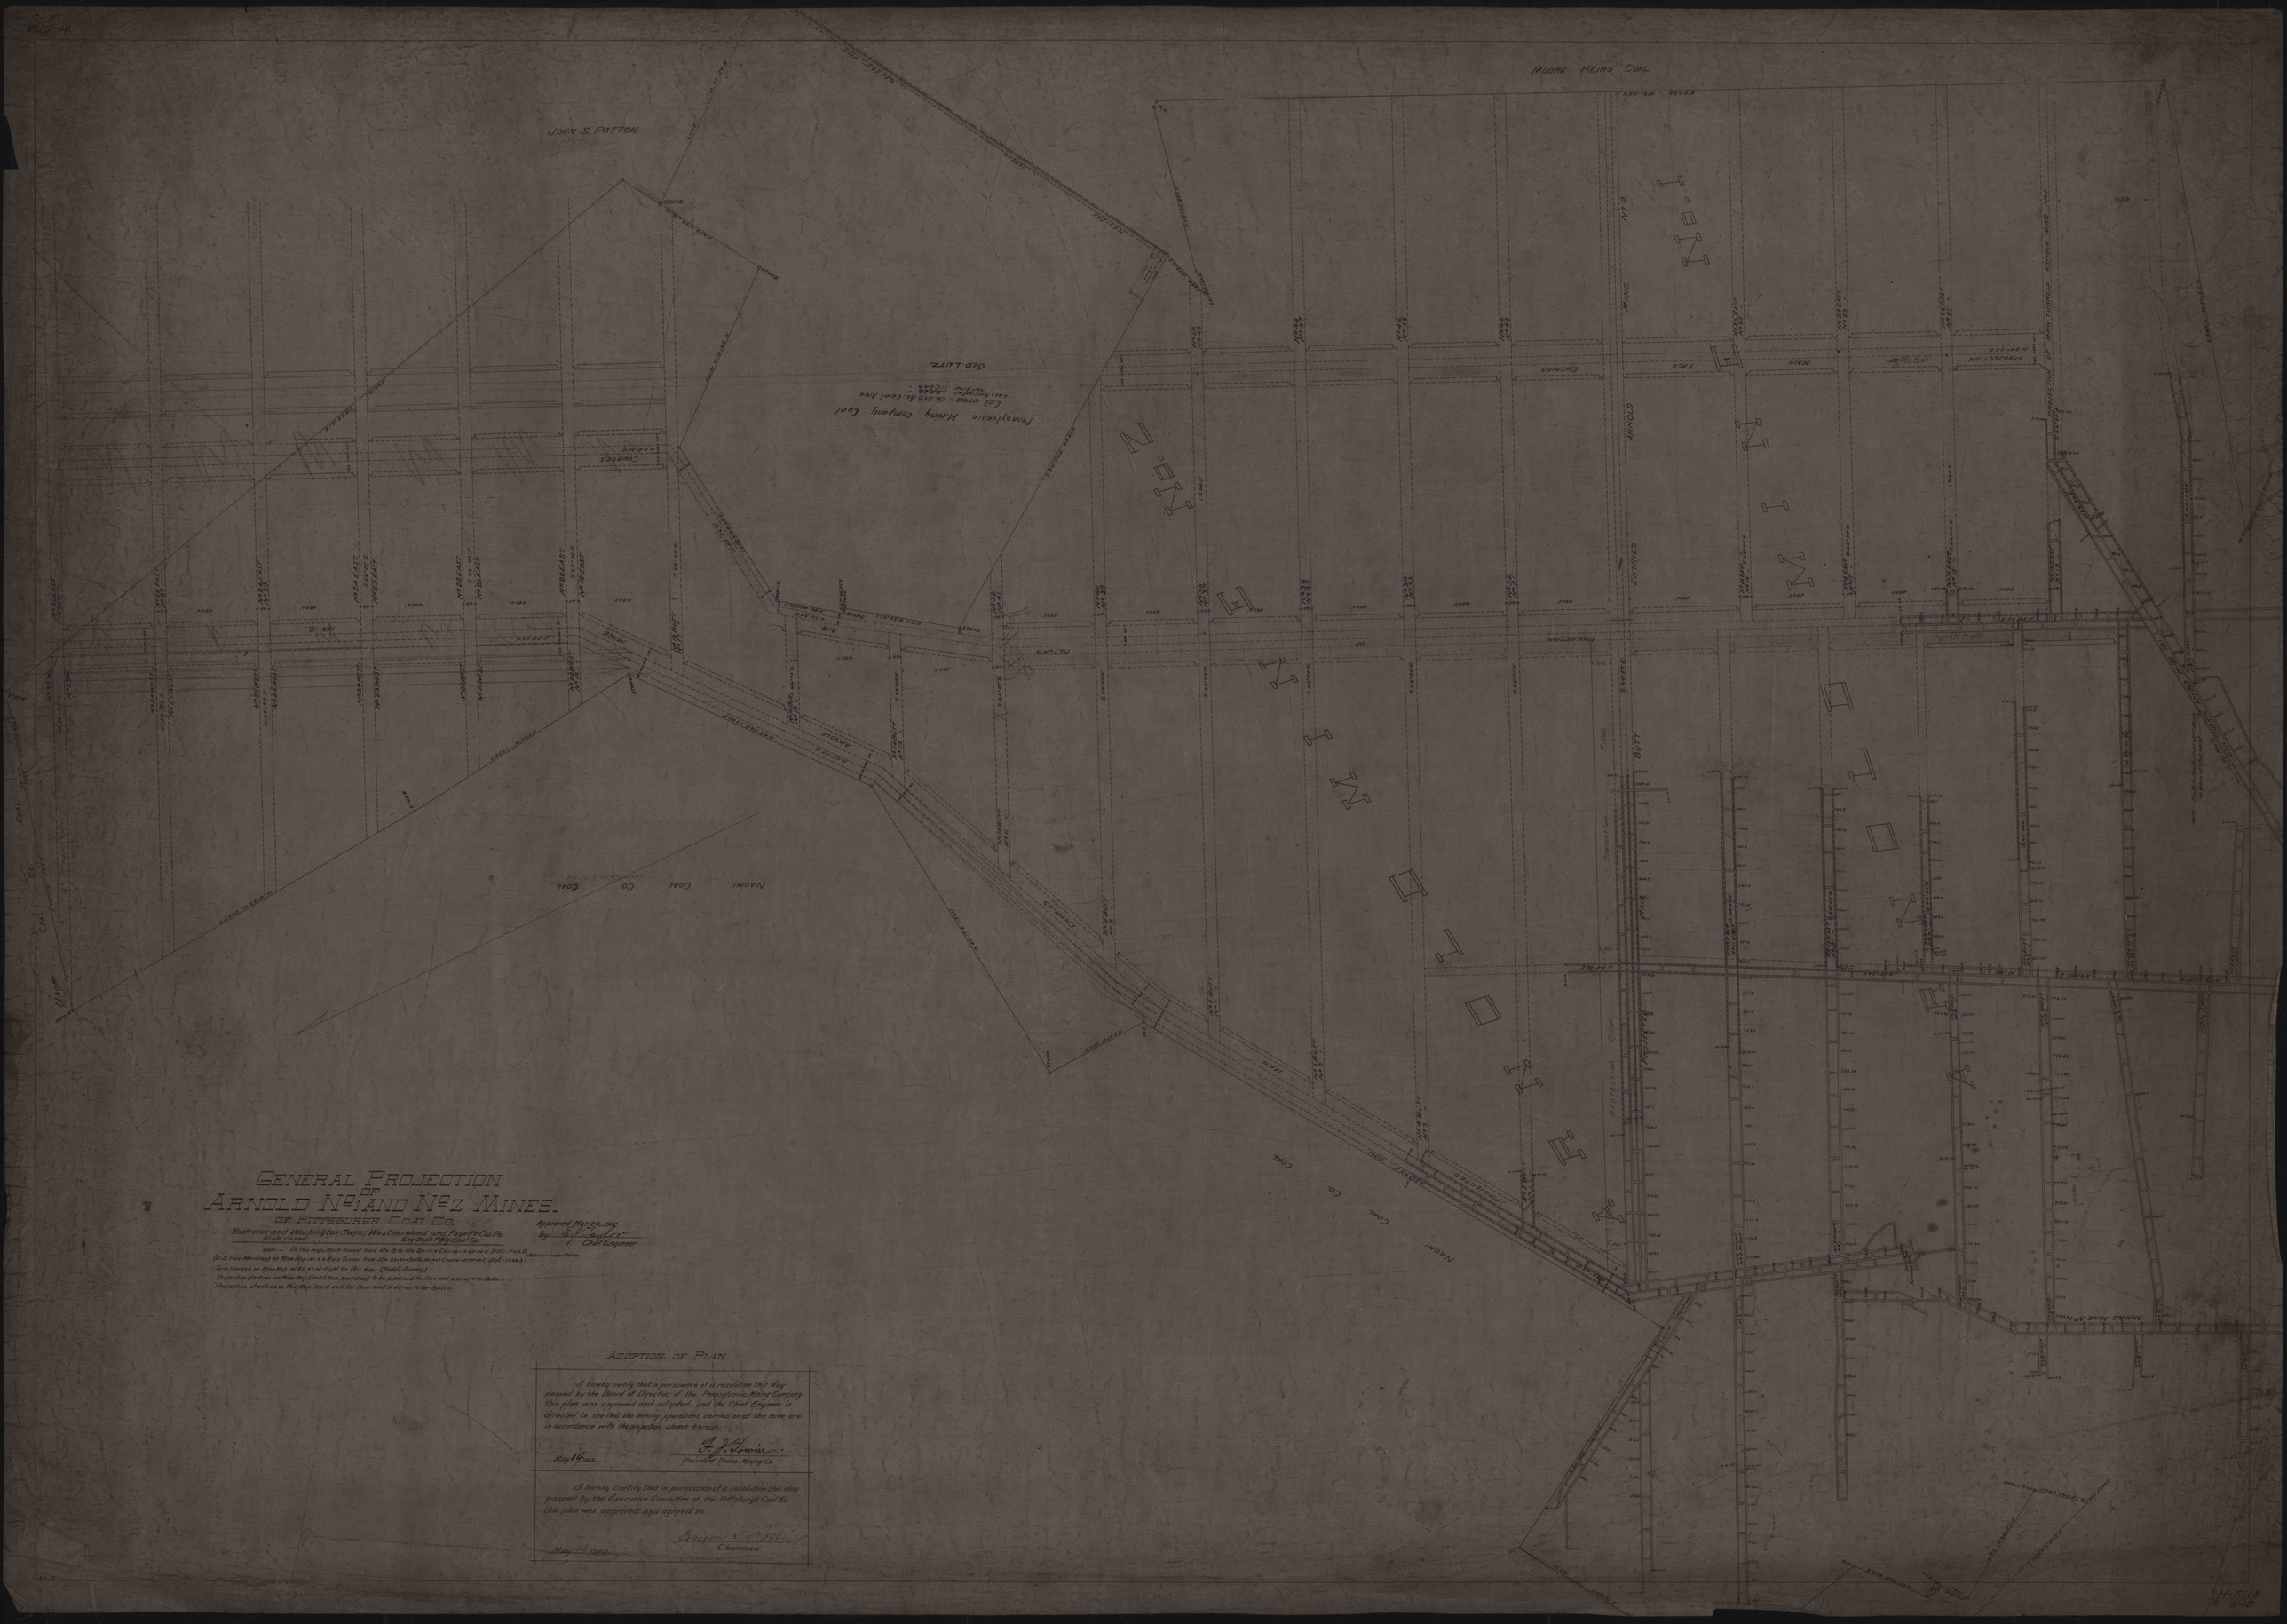

GENERAL PROJECTION OF ARNOLD No. 1 AND No. 2 MINES.

OF PITTSBURGH COAL CO.

Rostraver and Washington Twps., Westmoreland and Fayette Cos. Pa.

Scale 1" = 1200'

Approved May 29, 1902

by [signature]

Chief Engineer

Note:— On this map, Main Tunnel from Sta. 22+75 in Quarter Corner - N.E. cor. Sec. 1 T.22.S (U.S. Tree Meridian) to Mine Map in A & Main Tunnel from Sta. 22+00 in Bell's Street Course - N.17°-0'-E. Qad. 1 T.22.S

Turn Courses on Mine Map in R3 from Right for this Map. (Total Survey)

Projection of entries on Mine Map (Sec. 2) are intended to be as shown for Face and Room in the Butts.

Projection of entries on this Map (Sec. 1) are for Face and Room in the Butts.

ADOPTION OF PLAN

I hereby certify that in pursuance of a resolution this day passed by the Board of Directors of the Pennsylvania Mining Company this plan was approved and adopted, and the Chief Engineer is directed to see that the mining operations carried on at the mine are in accordance with the projection shown hereon.

May 14 1902 — [signature], President Penna. Mining Co.

I hereby certify that in pursuance of a resolution this day passed by the Executive Committee of the Pittsburgh Coal Co. this plan was approved and agreed to.

May 7th 1902 — [signature], Chairman.