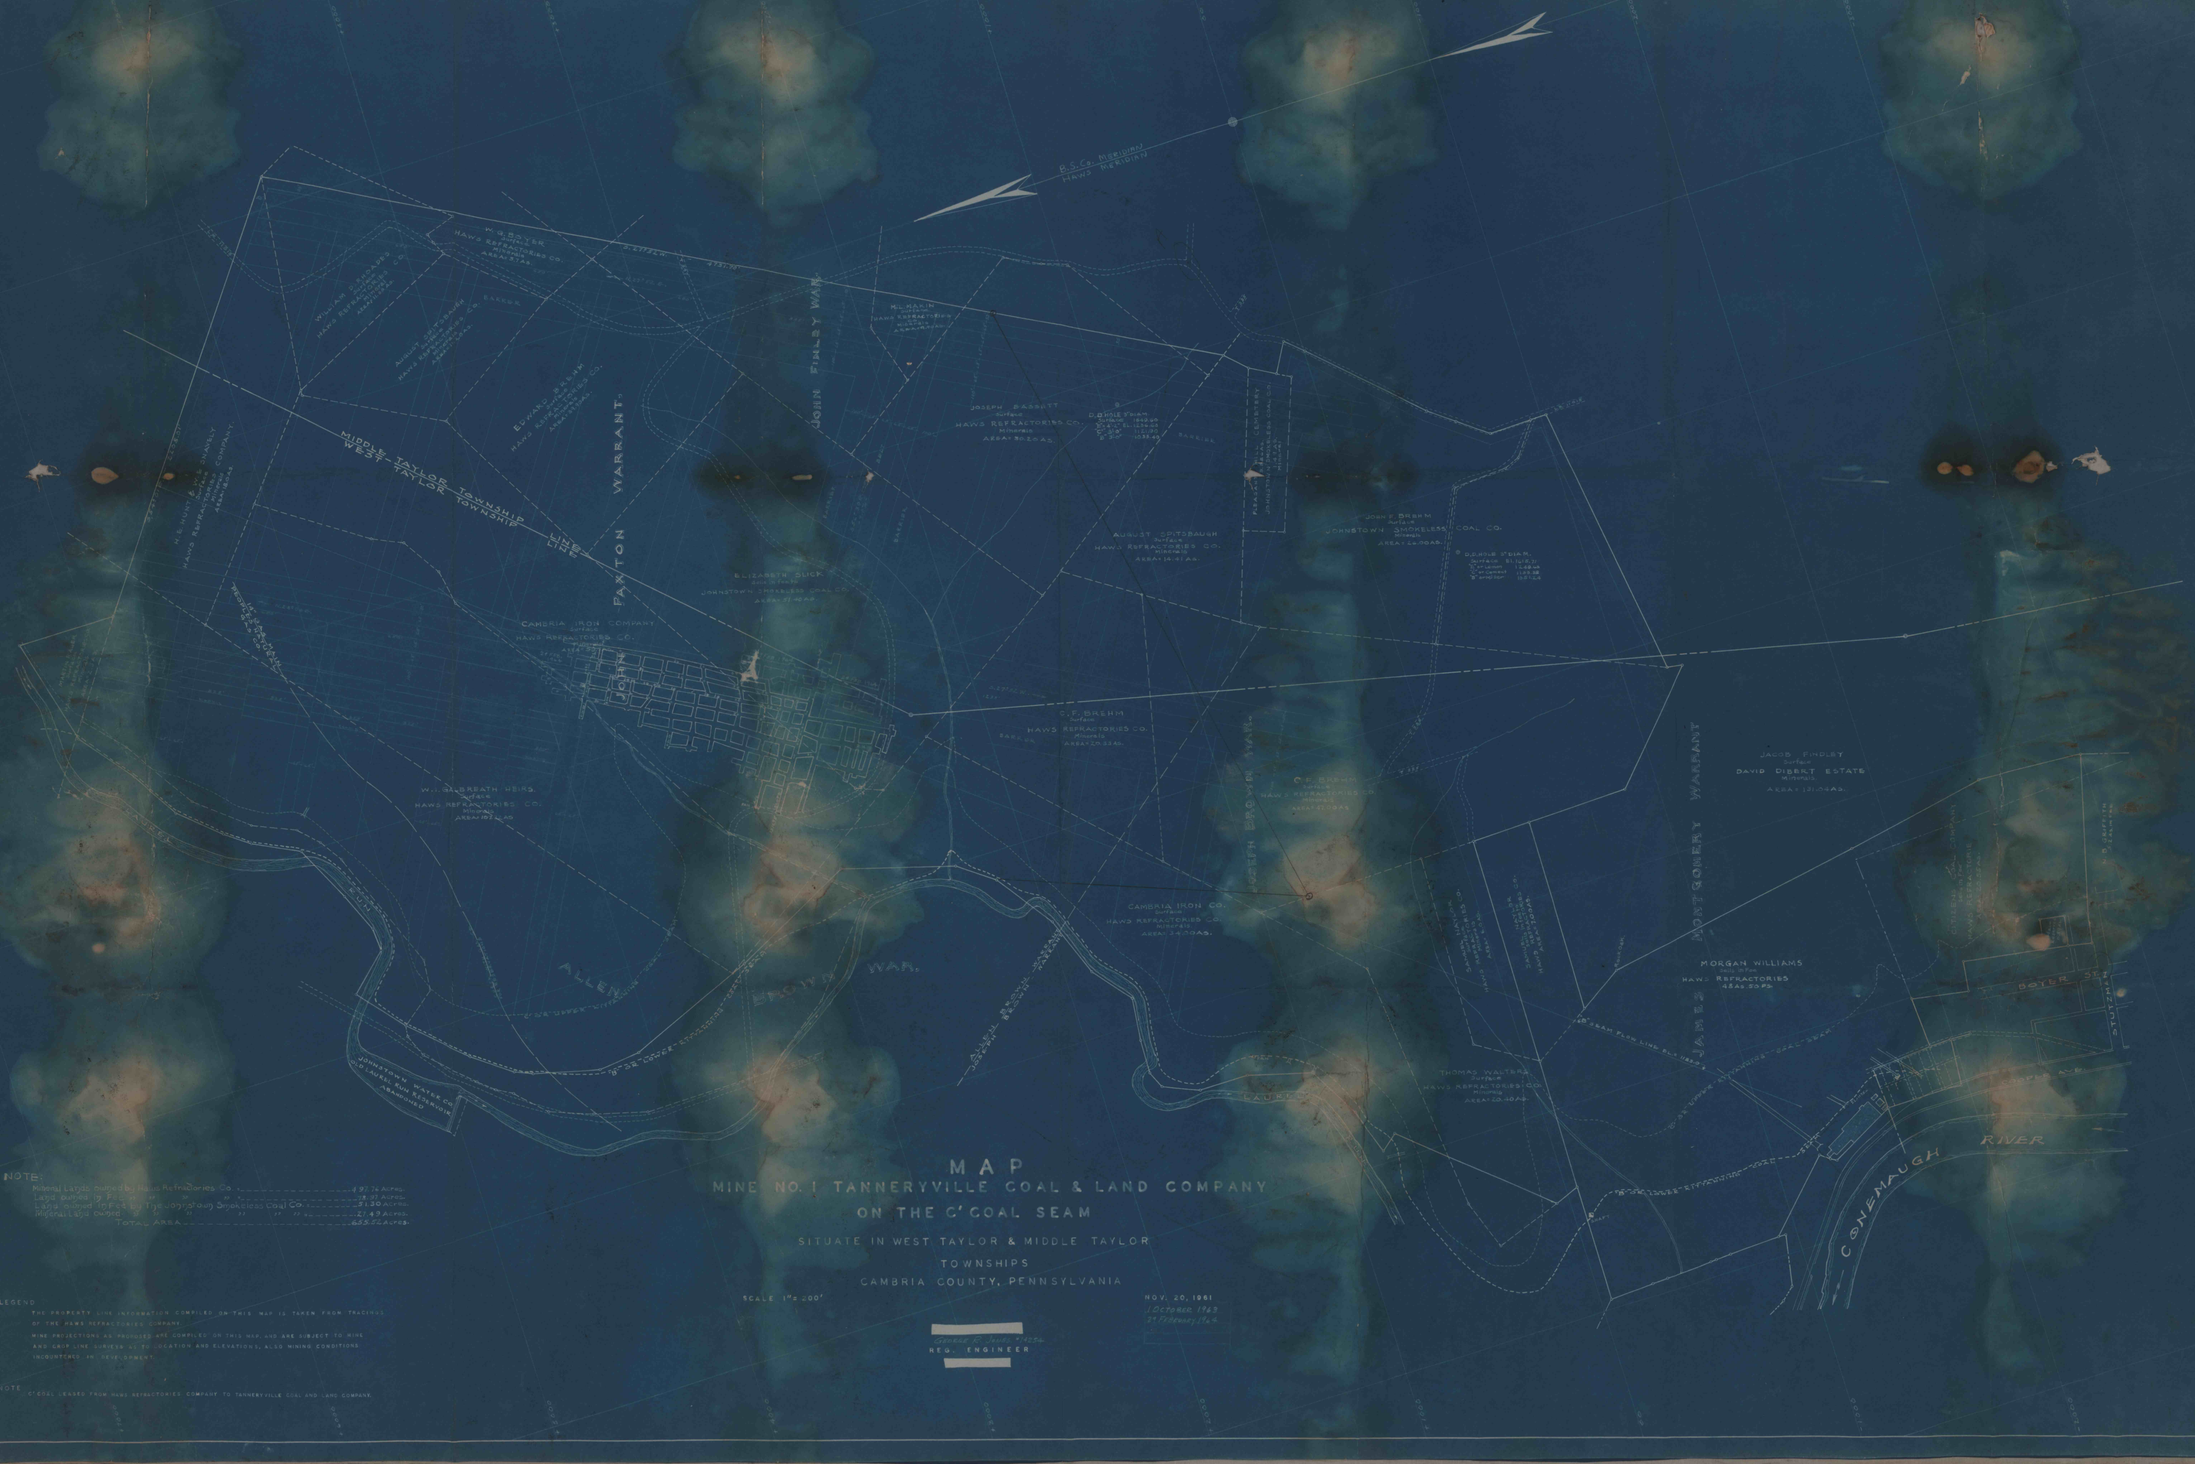

NOTE:

Mineral Lands Owned by Haws Refractories Co.	197.74 Acres.
Land Owned by " "	38.17 Acres.
Land Leased (10 Ft. by Tye Johnstown Smokeless Coal Co.	2.30 Acres.
Mineral Land Owned " " " " " "	27.43 Acres.
TOTAL AREA	265.64 Acres.

LEGEND

THE PROPERTY LINE INFORMATION COMPILED ON THIS MAP IS TAKEN FROM TRACINGS OF THE HAWS REFRACTORIES COMPANY.

MINE PROJECTIONS AS PROVIDED ARE COMPILED ON THIS MAP, AND ARE SUBJECT TO MINE AND CROP LINE SURVEYS AS TO LOCATION AND ELEVATIONS, ALSO MINING CONDITIONS ENCOUNTERED IN DEVELOPMENT.

NOTE: "C" COAL LEASED FROM HAWS REFRACTORIES COMPANY TO TANNERYVILLE COAL AND LAND COMPANY.

MAP

MINE NO. 1 TANNERYVILLE COAL & LAND COMPANY

ON THE C' COAL SEAM

SITUATE IN WEST TAYLOR & MIDDLE TAYLOR

TOWNSHIPS

CAMBRIA COUNTY, PENNSYLVANIA

SCALE 1" = 200'

NOV. 20, 1961
OCTOBER 1963
27 February 1964

GEORGE W. SMITH 19254
REG. ENGINEER

487