


SECTION No 59
LOOKING WEST SCALE 1"=100'

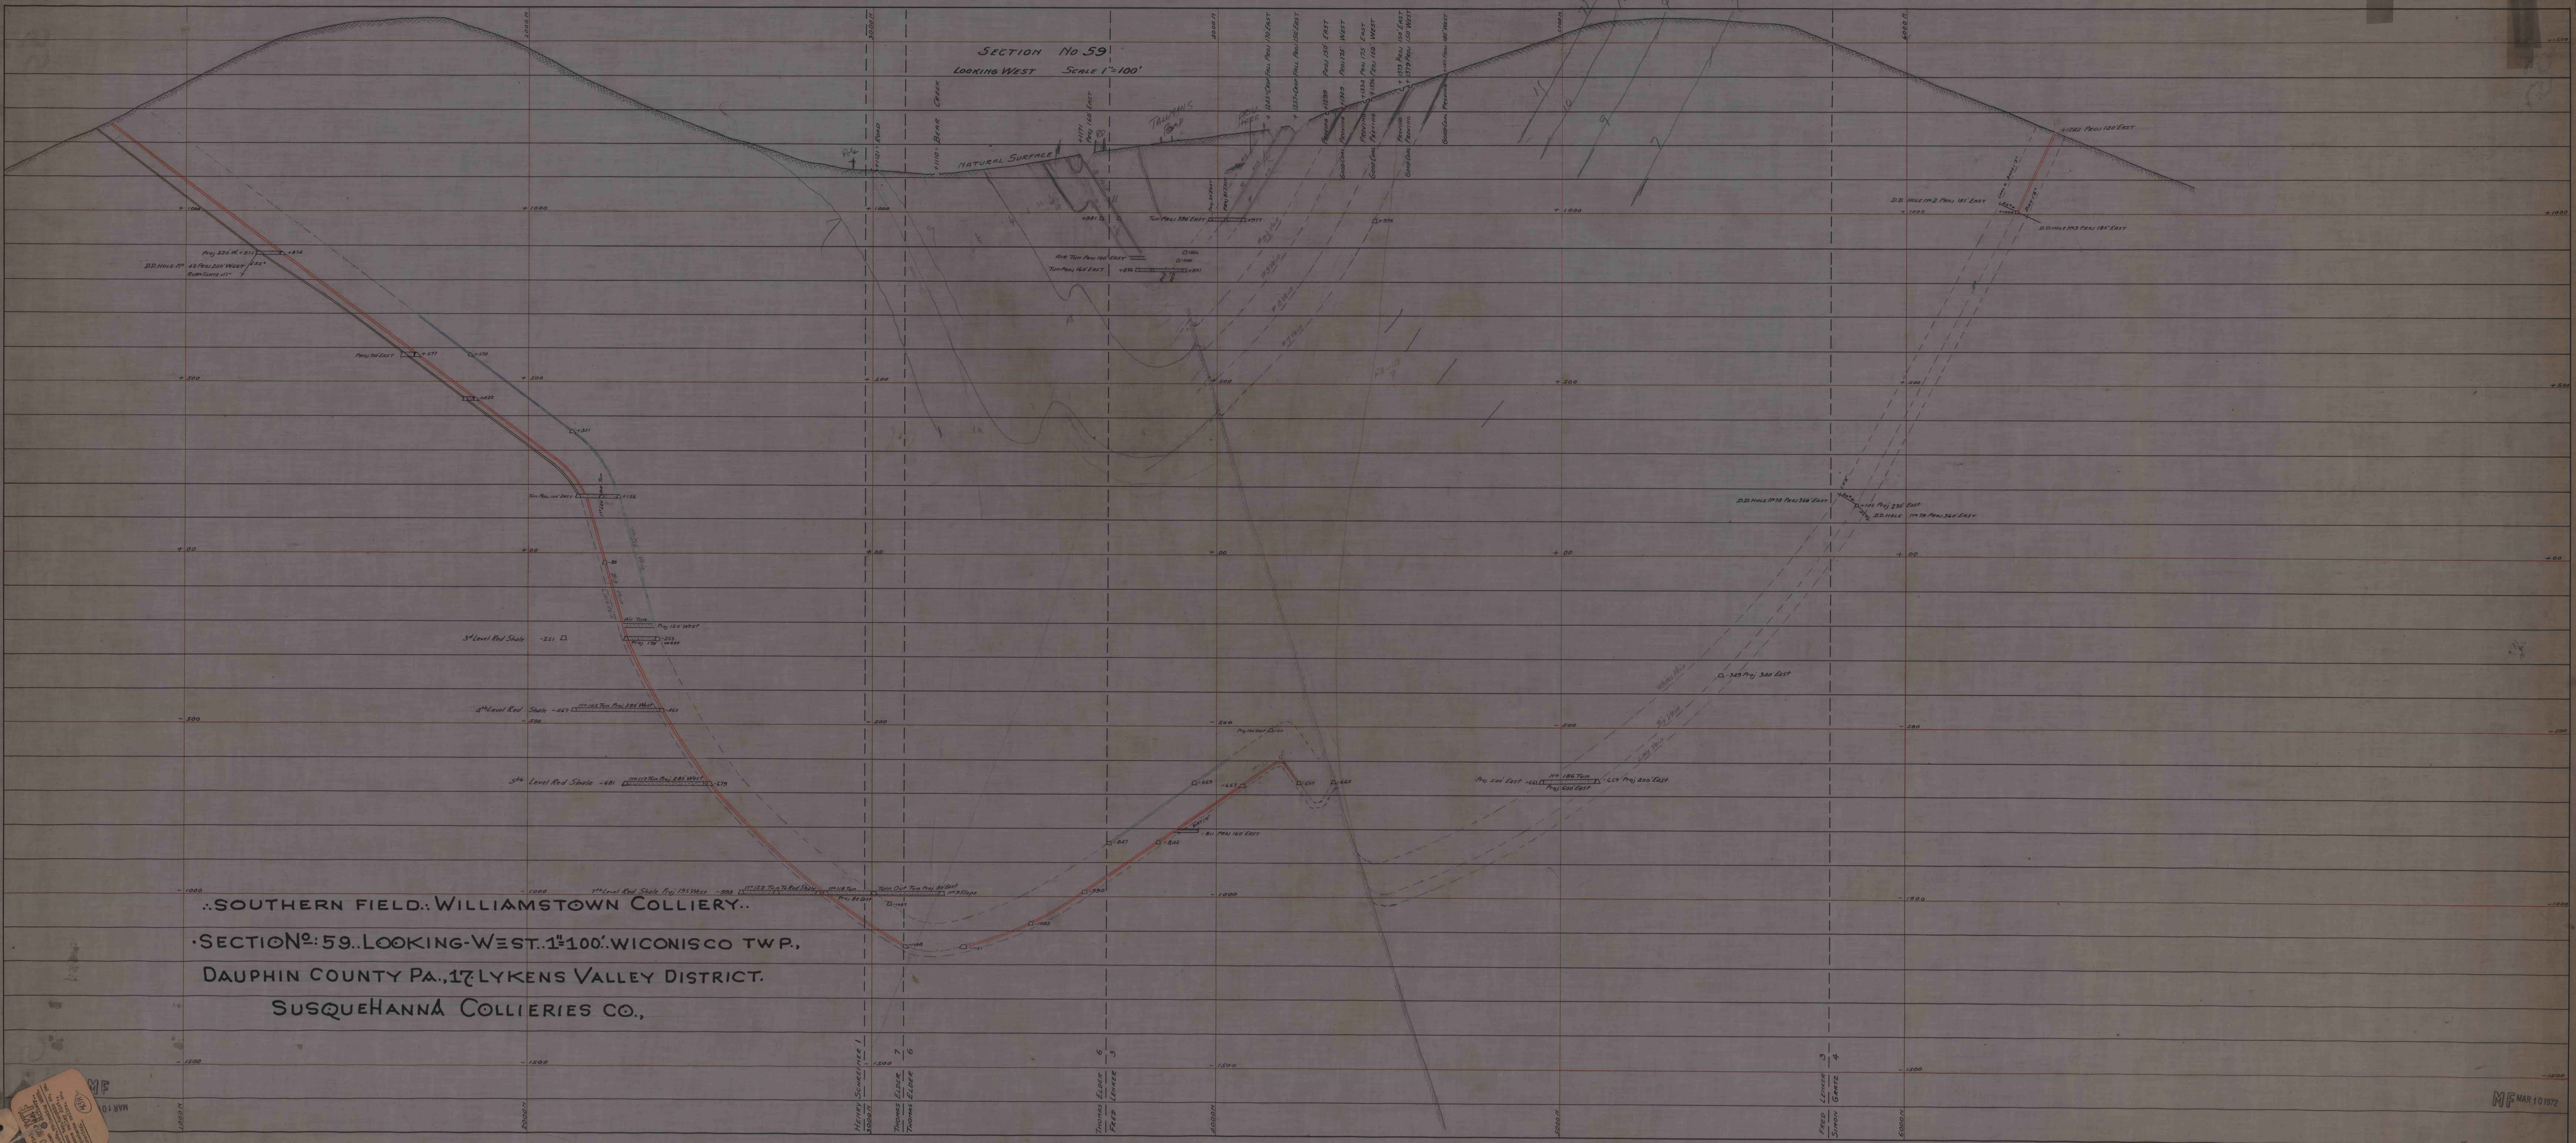

SOUTHERN FIELD: WILLIAMSTOWN COLLIERY..
SECTION No: 59. LOOKING WEST. 1"=100'. WICONISCO TWP.,
DAUPHIN COUNTY PA., 17 LYKENS VALLEY DISTRICT.
SUSQUEHANNA COLLIERIES CO.,

487
MAR 10 1972

MF MAR 10 1972