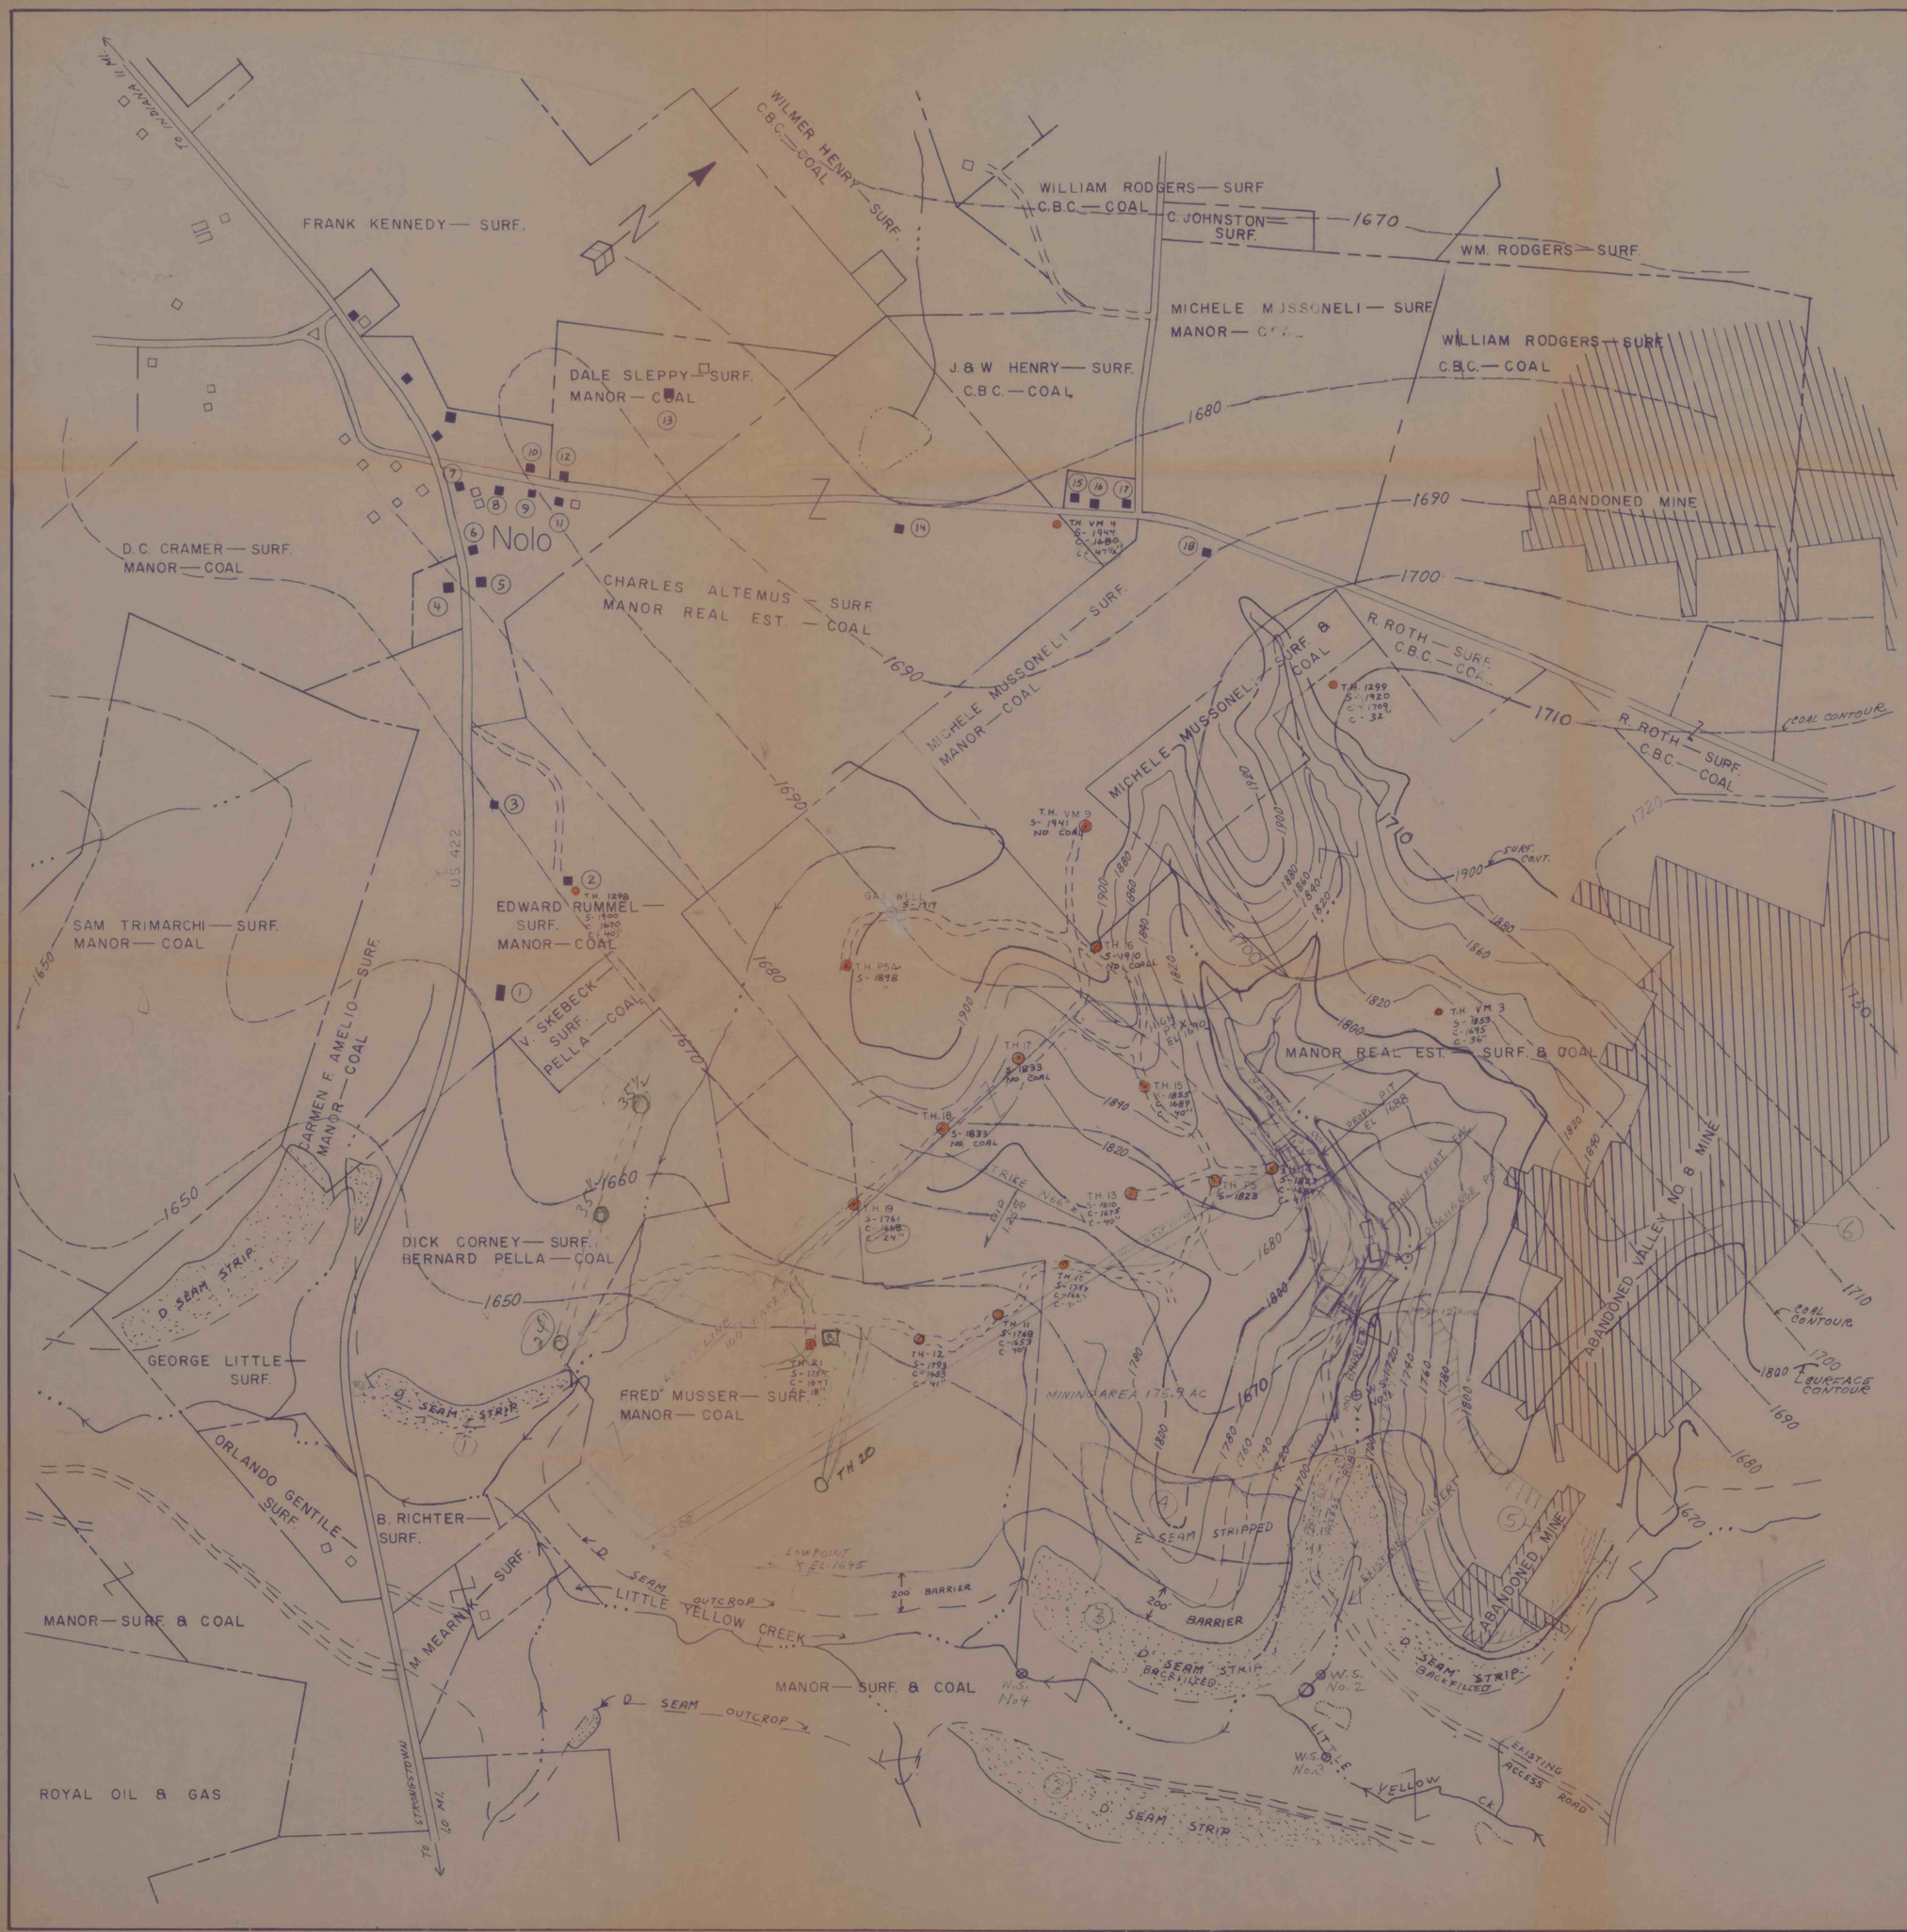
LEGEND
PROPOSED PROPERTY AREA 257.0 AC
PROPOSED MINING AREA 175.9 AC
PROPOSED SEALS
PROP. DIVERSION DITCH
PROP. INTERCEPTOR CHANNEL
W.S. - WATER SAMPLE PT.
TEST HOLES
M.P. MONITORING POINT
TO BE AFFECTED 5.15 AC
TO BE STRIPPED .90 AC
PROP. SPOIL AREA 1.50 AC
PROP. TOPSOIL STOR. AREA .30 AC
PROP. ACCESS ROAD 2,100' x 28' W. = 1.35 AC
2.45 AC PONDS, MINE BLDG. AND STORAGE AREA
PROP. SEDIMENTATION POND
PROP. TREAT. PONDS
PROP. H. WALL
EXHIBIT IV.
VALLEY COAL COMPANY INC.
PROPOSED VALLEY NO. 14 MINE
LOWER FREEPORT COAL SEAM
PINE TWP., INDIANA CO., PA.
SCALE — 1" = 400' DATE
MAP PREPARED BY — PASSMORE ENGINEERING INC.
31 6th ST., CLYMER, PA. 15728
SIGNED
SEAL
FRANK KENNEDY — SURF.
WILMER HENRY — SURF.
C.B.C. — COAL
WILLIAM RODGERS — SURF
C.B.C. — COAL
C. JOHNSTON — SURF.
WM. RODGERS — SURF.
MICHELE MUSSONELI — SURF
MANOR — COAL
WILLIAM RODGERS — SURF
C.B.C. — COAL
DALE SLEPPY — SURF.
MANOR — COAL
J. & W. HENRY — SURF.
C.B.C. — COAL
ABANDONED MINE
D.C. CRAMER — SURF.
MANOR — COAL
Nolo
CHARLES ALTEMUS — SURF.
MANOR REAL EST. — COAL
MICHELE MUSSONELI — SURF.
MANOR — COAL
R. ROTH — SURF.
C.B.C. — COAL
COAL CONTOUR
SAM TRIMARCHI — SURF.
MANOR — COAL
US 422
EDWARD RUMMEL — SURF.
MANOR — COAL
V. SKEBECK — SURF.
PELLA — COAL
CARMEN F. AMELIO — SURF.
MANOR — COAL
DICK CORNEY — SURF.
BERNARD PELLA — COAL
D SEAM STRIP
GEORGE LITTLE — SURF.
FRED MUSSER — SURF.
MANOR — COAL
MINING AREA 175.9 AC
MANOR REAL EST. — SURF. & COAL
ABANDONED VALLEY NO. 8 MINE
ORLANDO GENTILE — SURF.
B. RICHTER — SURF.
E SEAM STRIPPED
LOW POINT X EL. 1645
200' BARRIER
D SEAM OUTCROP
LITTLE YELLOW CREEK
MANOR — SURF. & COAL
M. MEARNIK — SURF.
D SEAM STRIP BACKFILLED
W.S. No. 4
W.S. No. 2
W.S. No. 3
LITTLE YELLOW CK.
EXISTING ACCESS ROAD
ROYAL OIL & GAS
TO INDIANA 11 MI.
TO 1 MI.