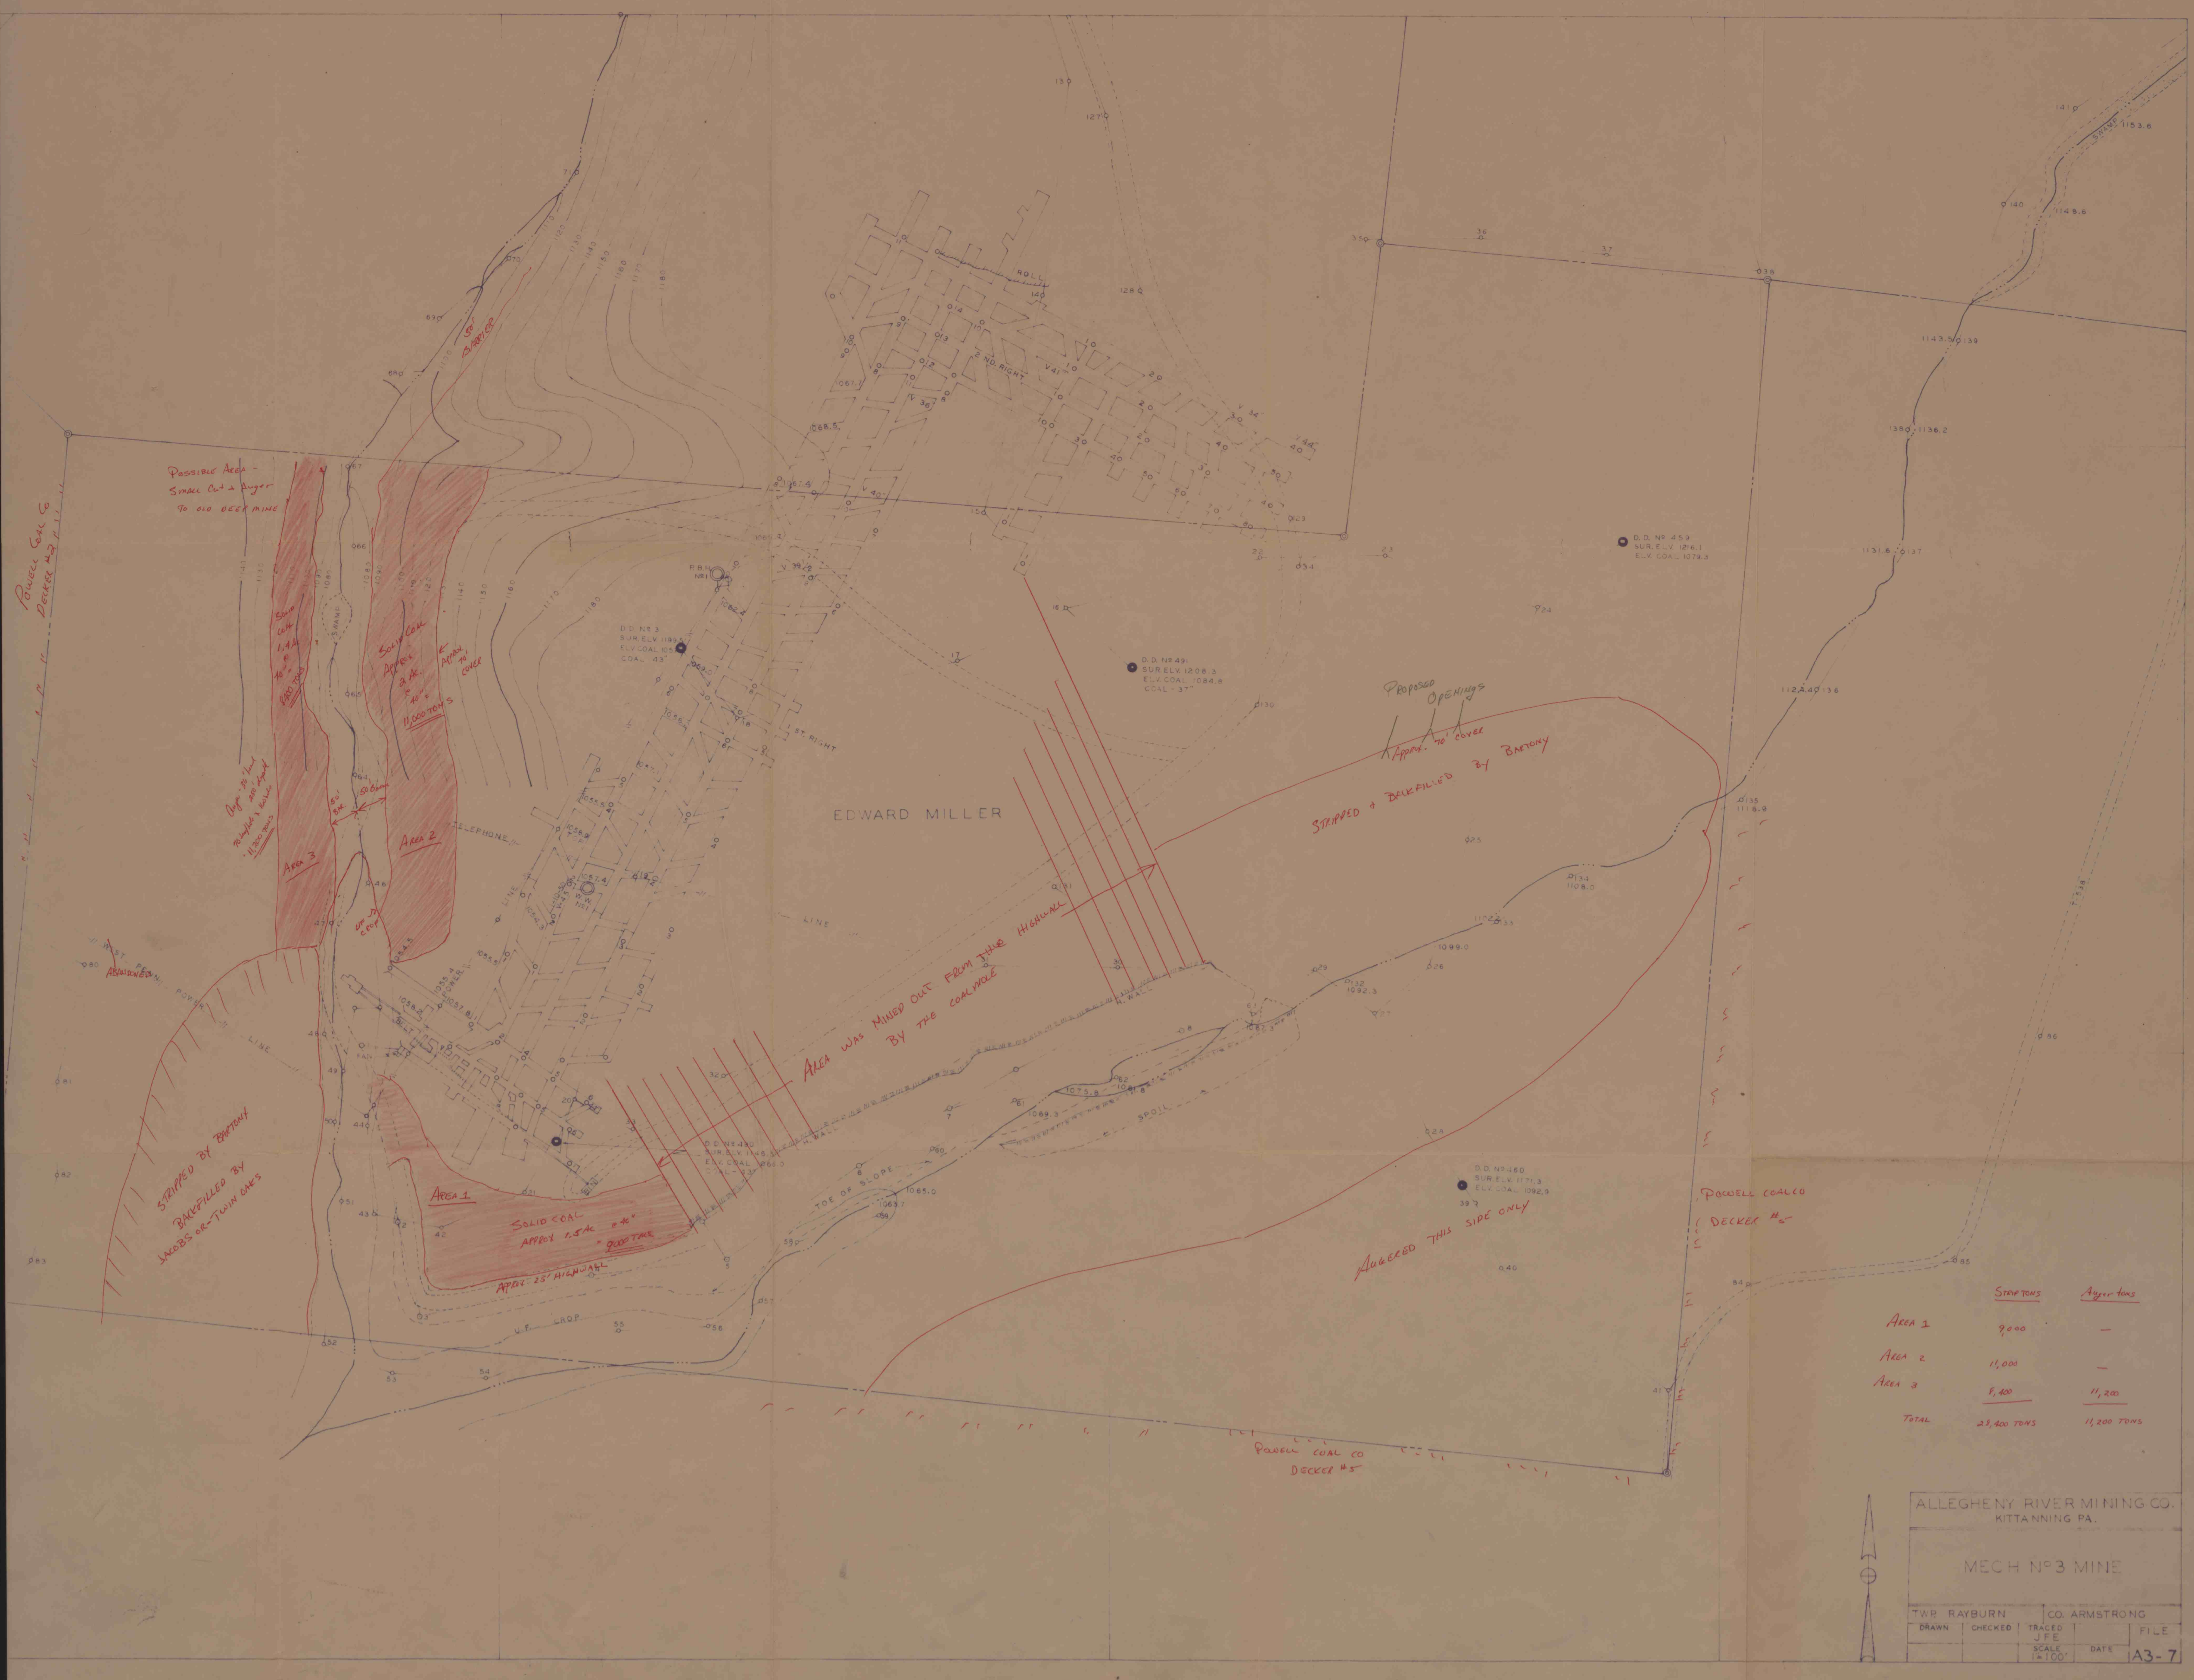

	Strip tons	Auger tons
Area 1	9,000	—
Area 2	11,000	—
Area 3	8,400	11,200
Total	28,400 tons	11,200 tons

ALLEGHENY RIVER MINING CO.
KITTANNING PA.

MECH No 3 MINE

TWP. RAYBURN | CO. ARMSTRONG

DRAWN	CHECKED	TRACED	DATE	FILE
		JFE		
		SCALE 1"=100'		A3-7