


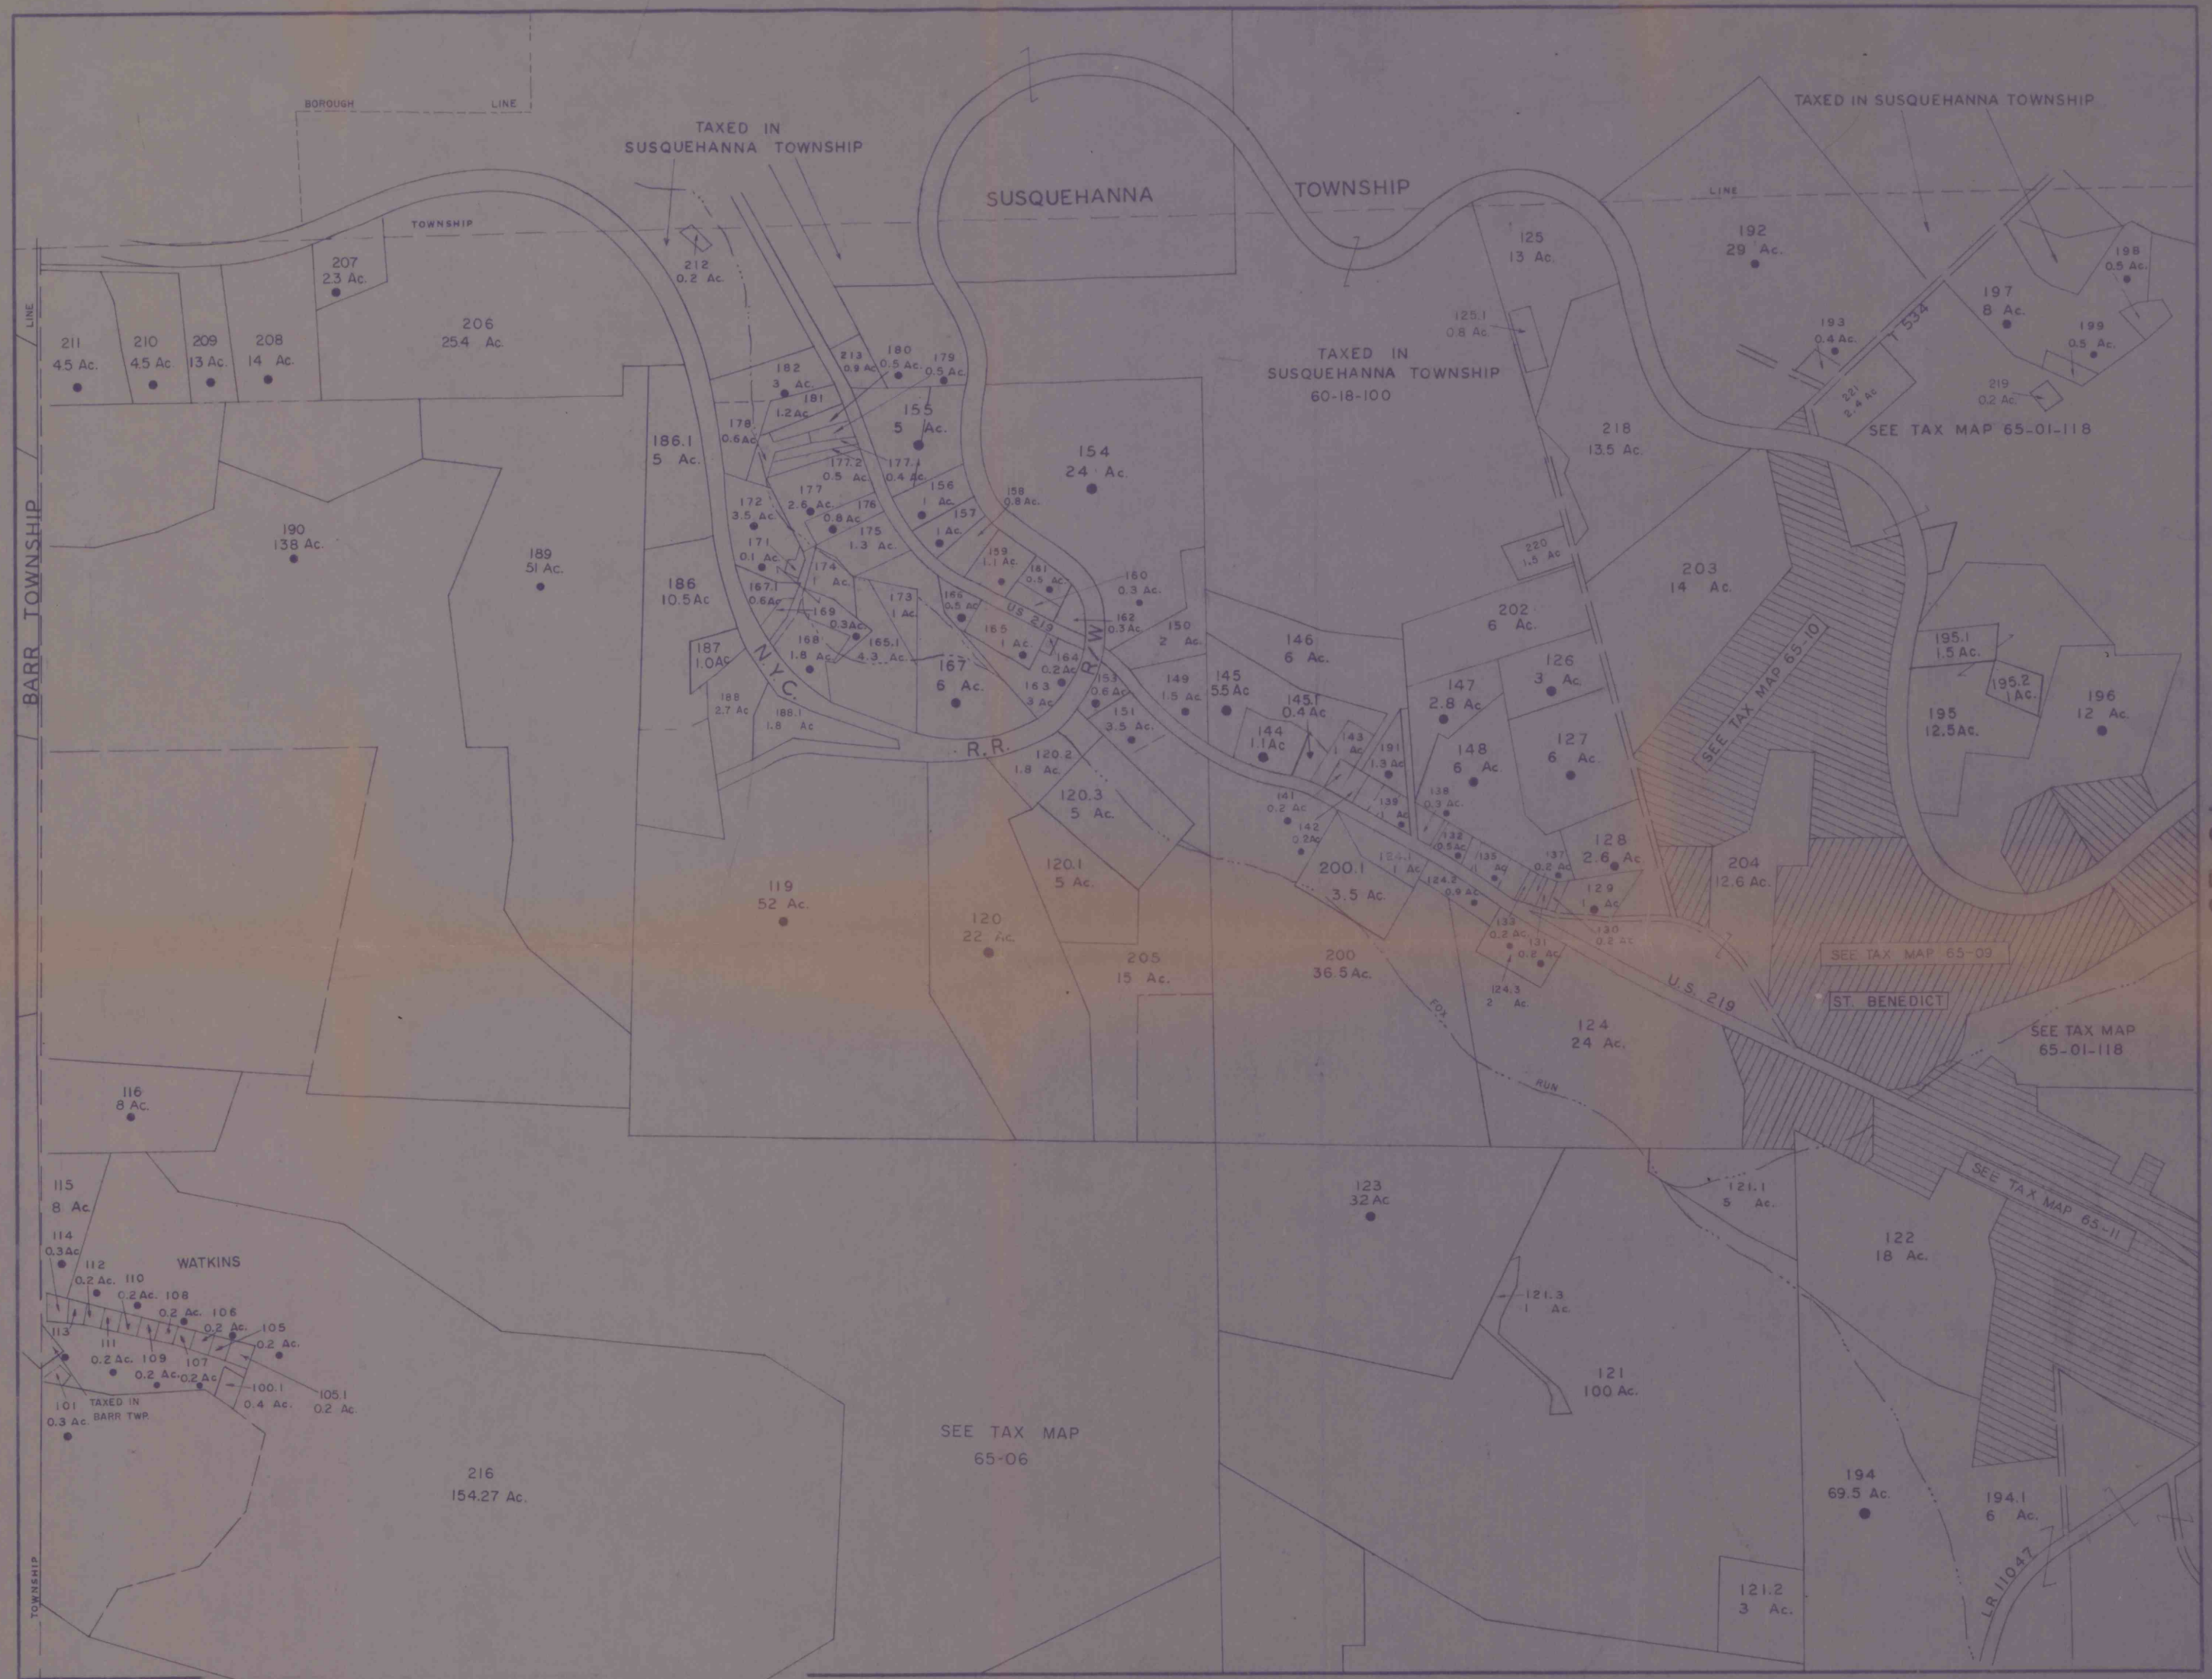


LEGEND

• IMPROVED

DATA TAKEN FROM:
AERIAL PHOTOGRAPHS, FLIGHT DATE 1951 AND 1956
OFFICE OF REGISTRAR AND RECORDER
CAMBRIA COUNTY COURT HOUSE, EBERSBURG, PENNA.

THIS DATA DOES NOT REPRESENT ACTUAL FIELD SURVEYS

TAX ASSESSMENT MAP
COUNTY OF CAMBRIA
PENNSYLVANIA

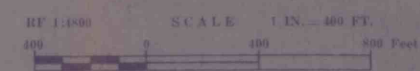

REVISIONS: *over 100*

DATE	DESCRIPTION
3-31-63	1-1-61, 7-31-61, 2-1-62
11-21-63	3-17-64, 7-10-64, 10-21-64
3-20-68	1-1-67, 4-30-76
1-24-75	3-23-75, 4-17-76, 5-14-75, 2-24-76
4-11-77	

GWIN, LARSON & KIMBALL
ENGINEERS & CARTOGRAPHERS
ALTOONA & EBERSBURG, PENNA.

WEST CARROLL
TOWNSHIP

TAX MAP No. **65-07**