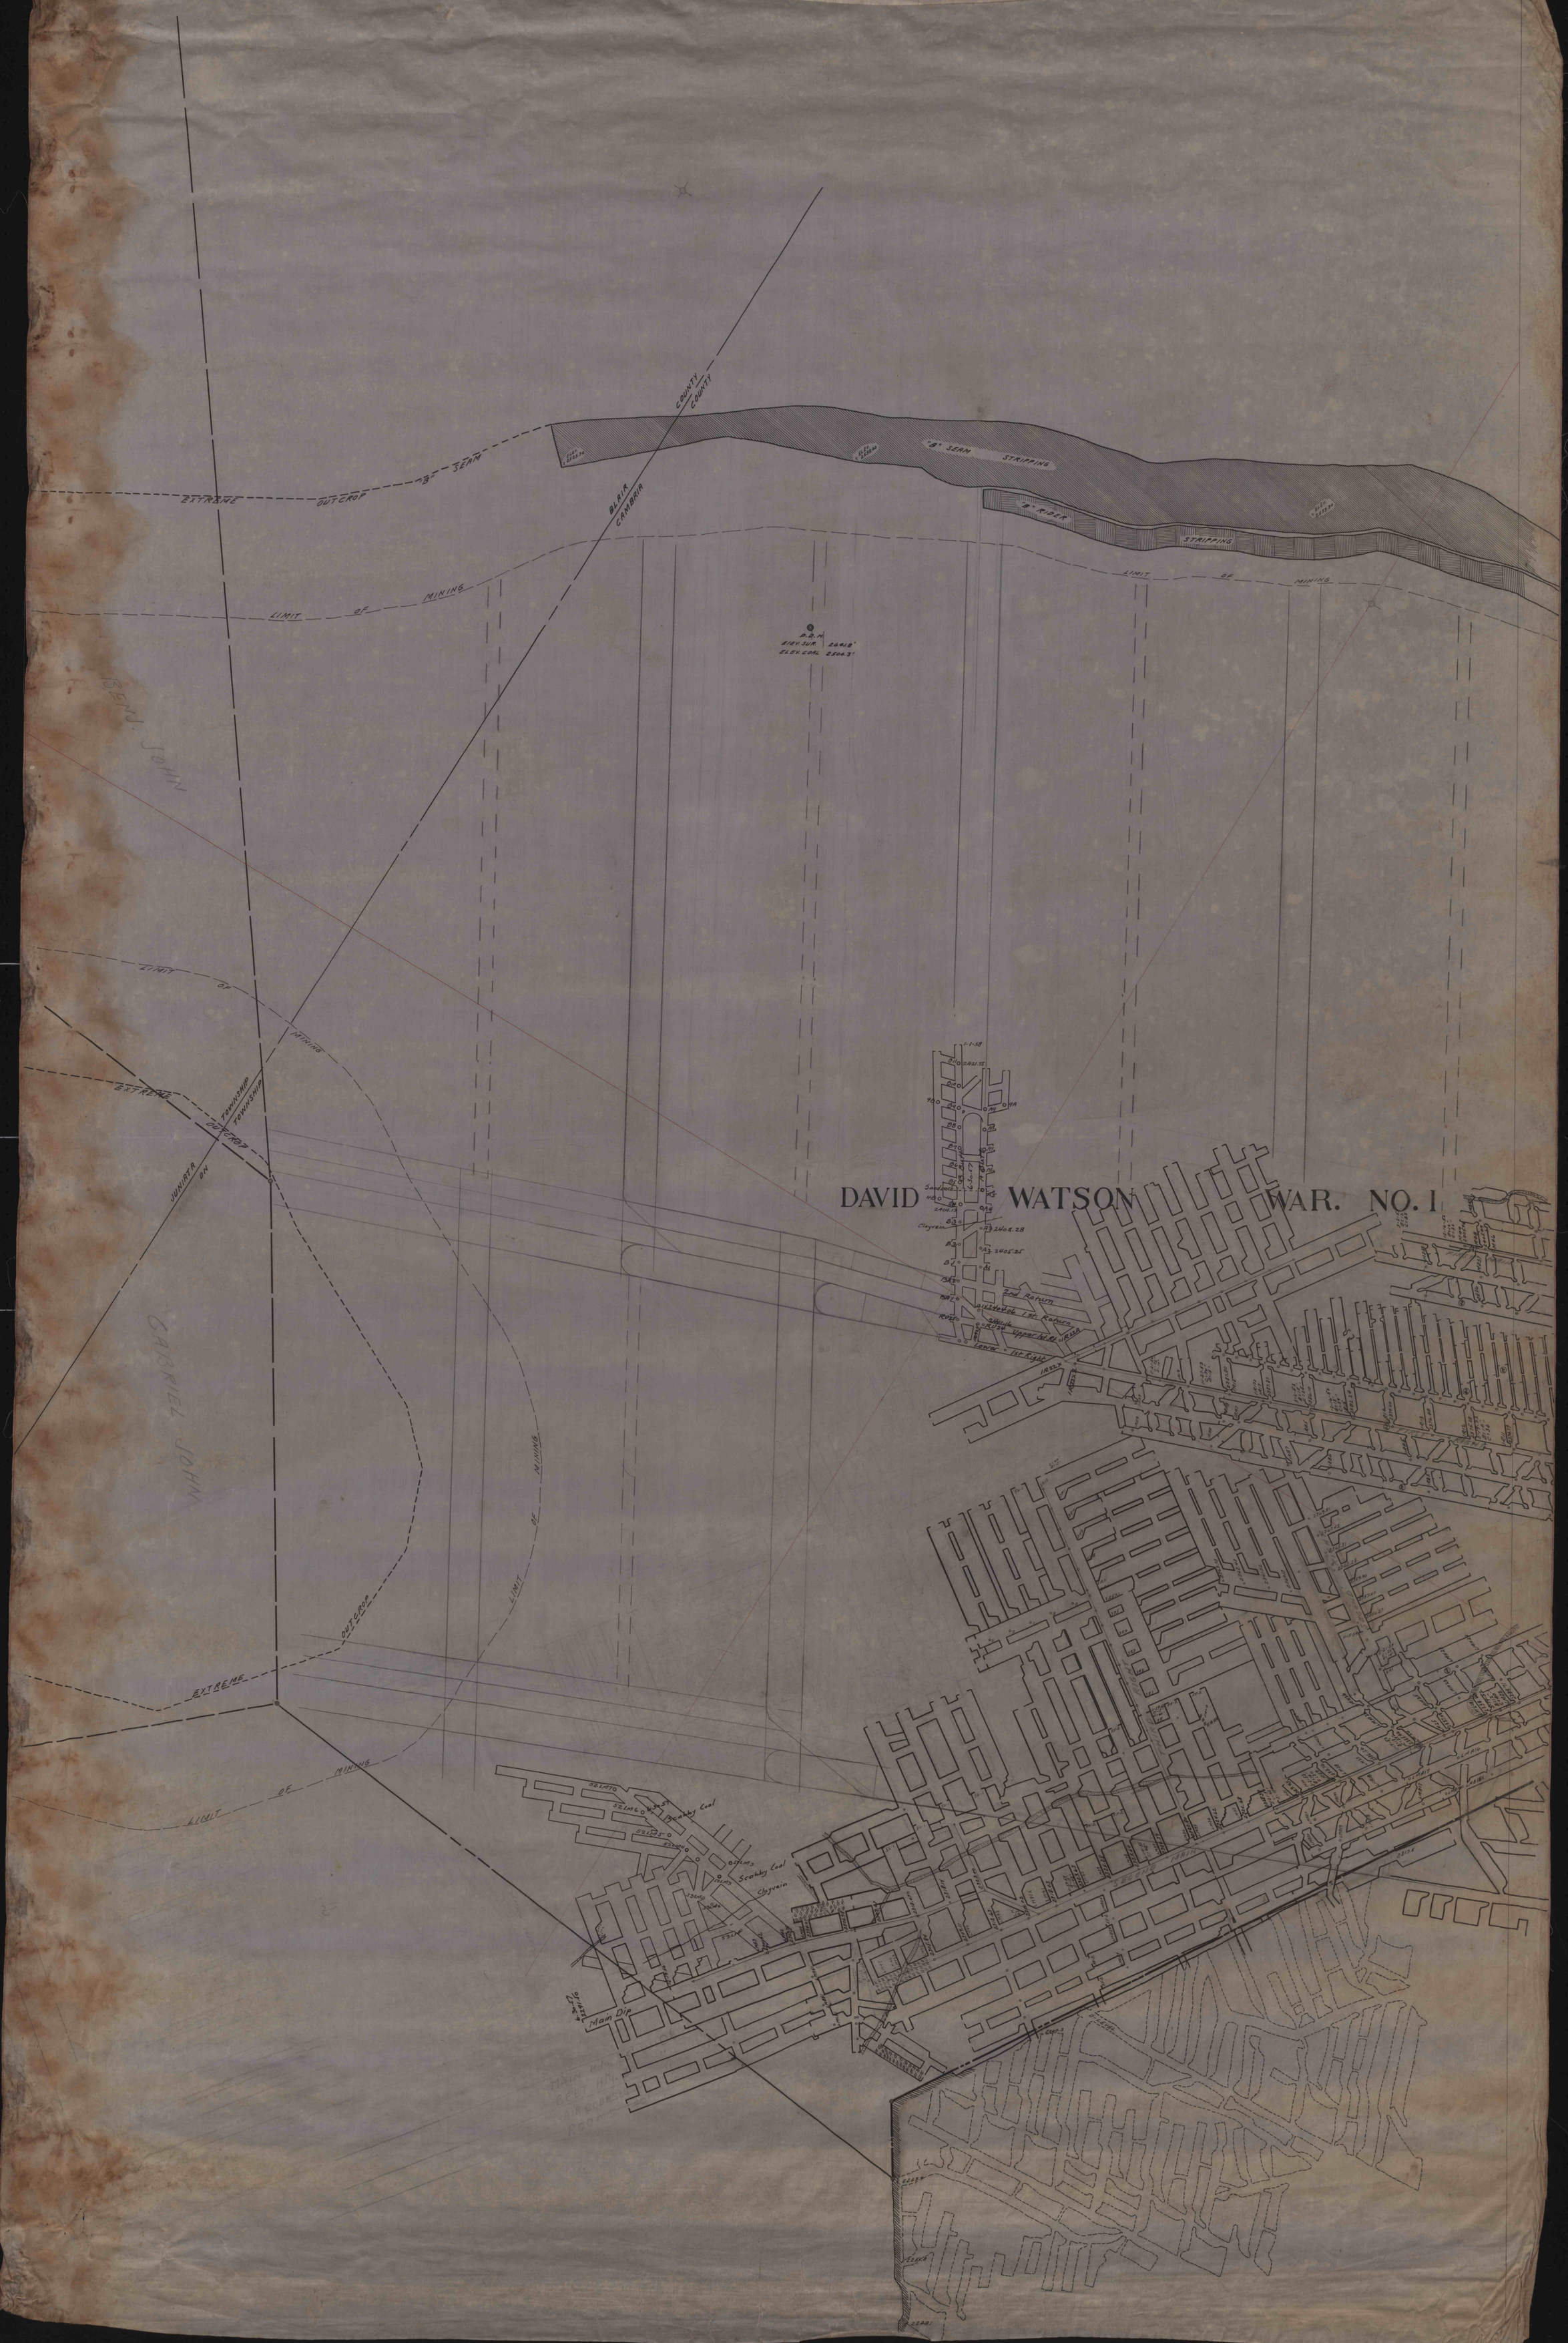
DAVID WATSON WAR. NO. 1
"B" SEAM STRIPPING
"B" RIDER
STRIPPING
EXTREME OUTCROP "B" SEAM
LIMIT OF MINING
BLAIR COUNTY
CAMBRIA COUNTY
TOWNSHIP
JUNIATA
BEND JOHN
GABRIEL JOHN
Scabby Coal
Clayvein
Main Dip
Main Slope
Upper 1st Right
Lower 1st Right
2nd Return
1st Return