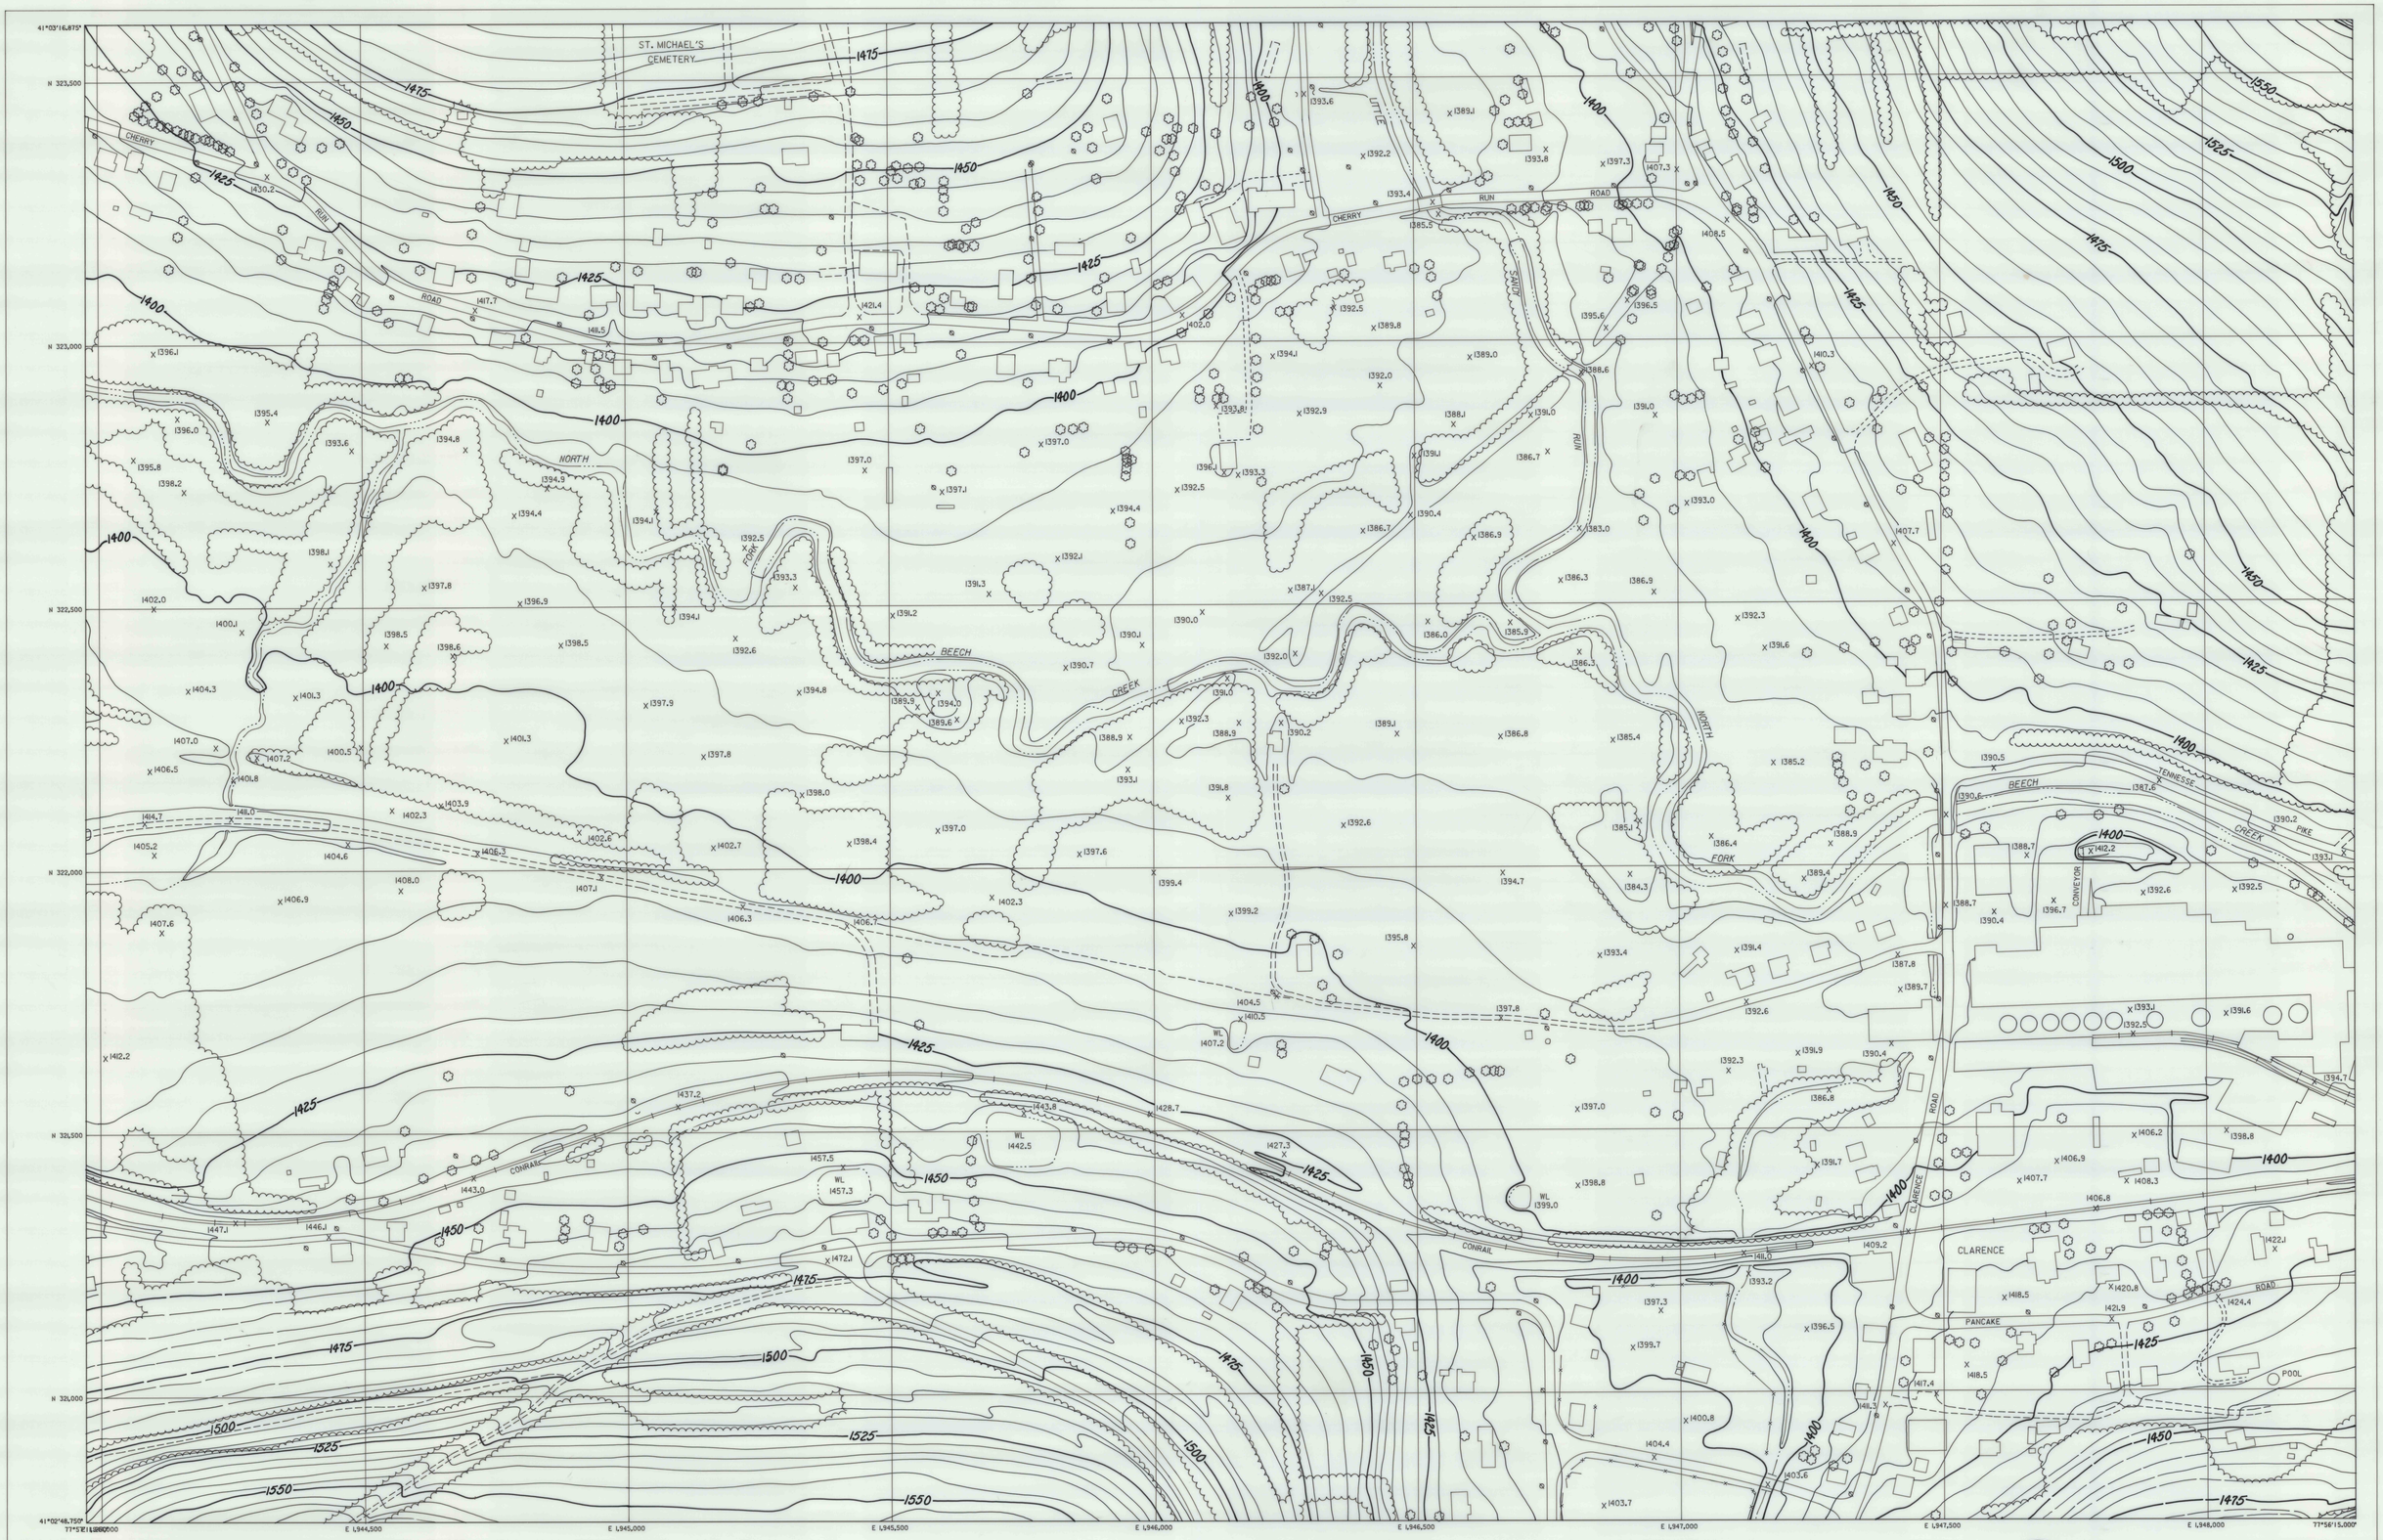

Aerial Photography, Ground Control,
Analytical Bridging and Mapping
prepared by:

benatec associates
ENGINEERS • ARCHITECTS • PHOTOGRAMMETRISTS
COLUMBUS, OHIO

100 50 0 100 200
SCALE

DATE OF PHOTOGRAPHY: DECEMBER 3, 1989

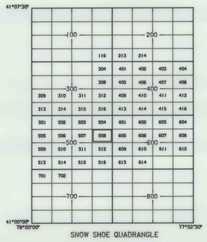

Rochester & Pittsburgh
COAL COMPANY
655 CHURCH STREET INDIANA PA.

SNOW SHOE RESERVE COAL SITE

CENTRE COUNTY

SNOW SHOE QUADRANGLE

SHEET NO. 410000-775230/508