

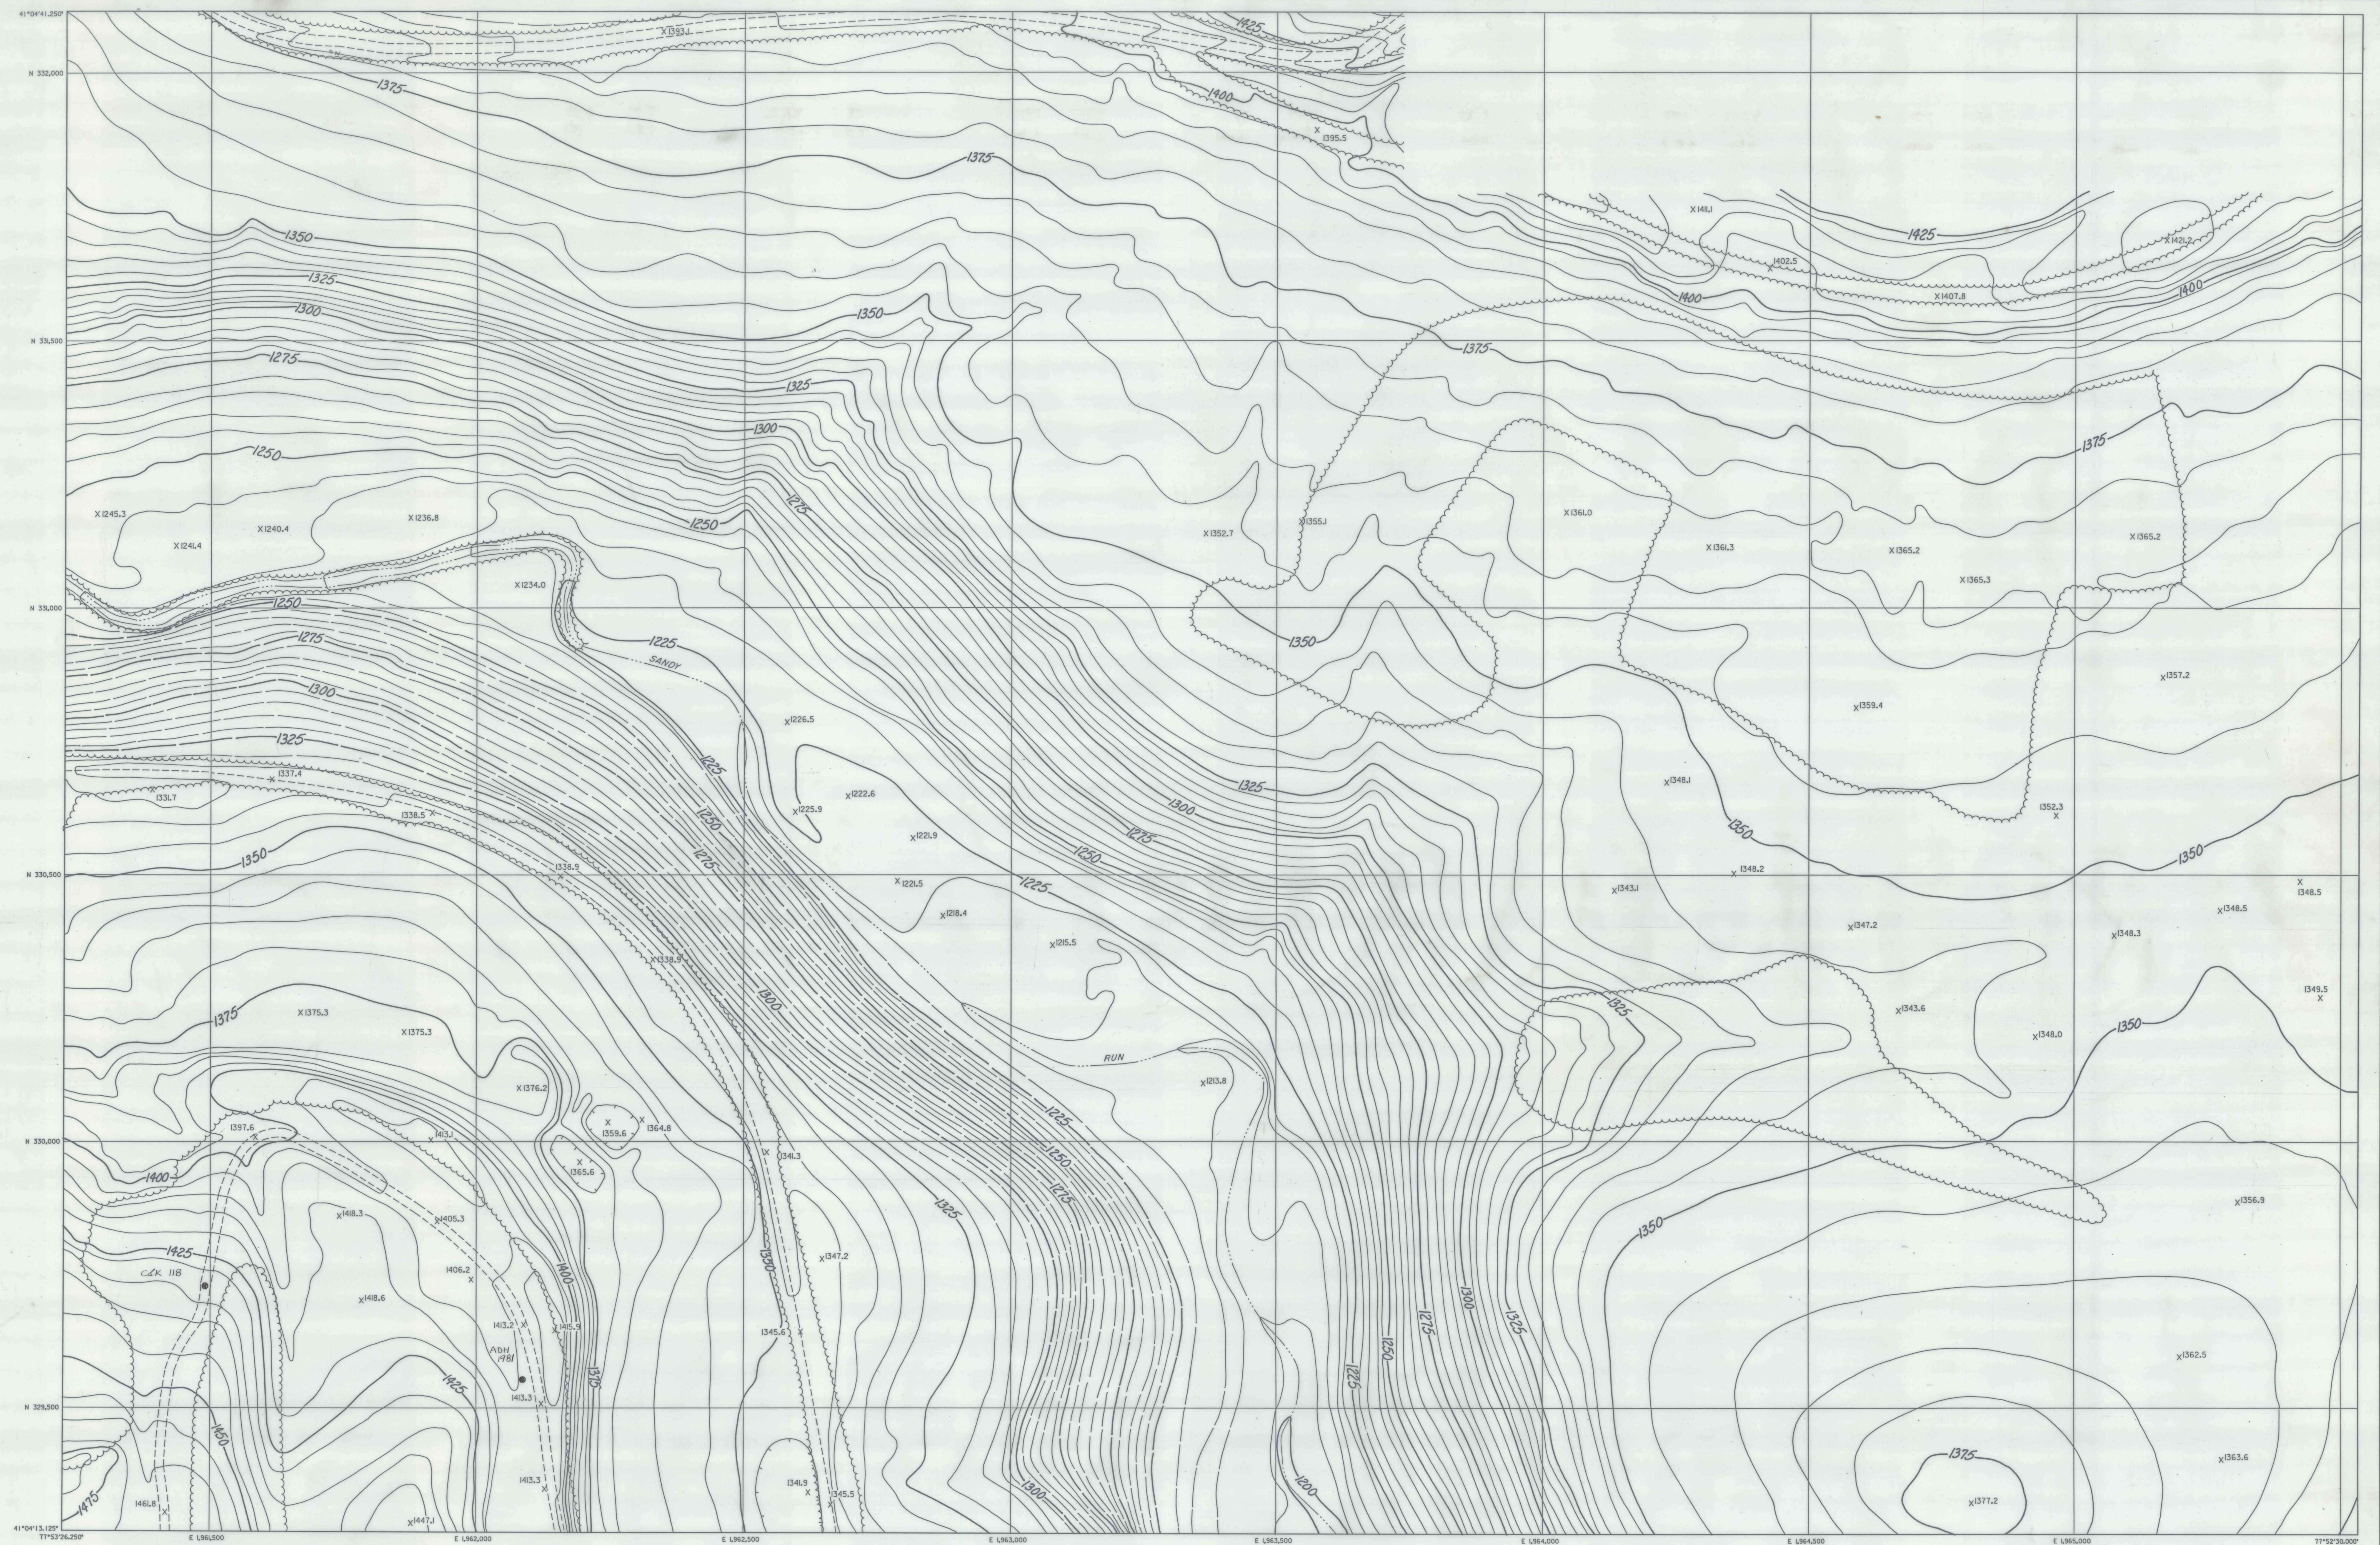


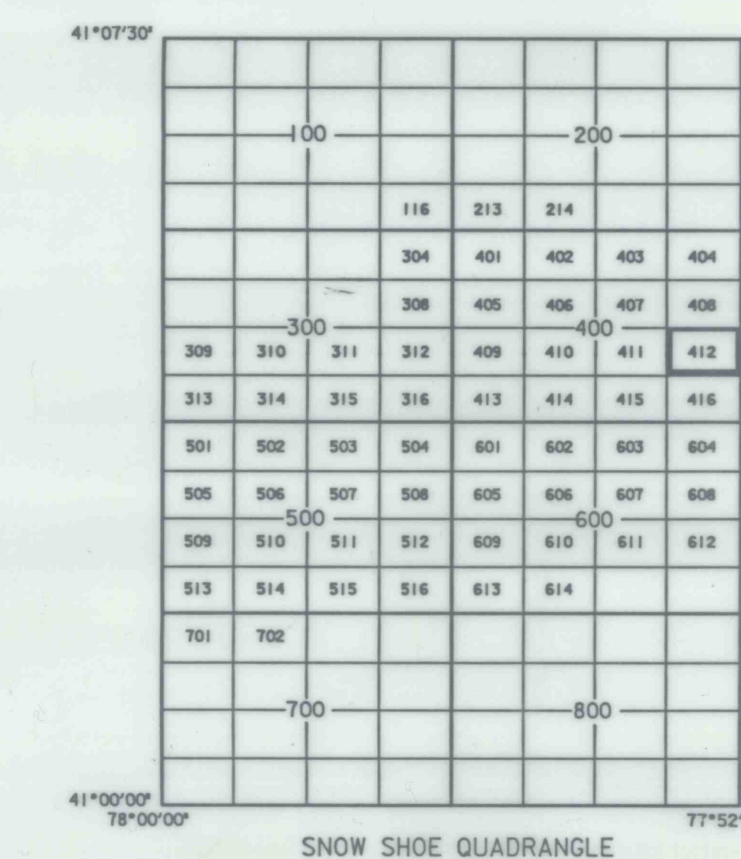

Aerial Photography, Ground Control,  
Analytical Bridging and Mapping  
prepared by:

**ba** **benatec associates**  
ENGINEERS • ARCHITECTS • PHOTOGRAMMETRISTS  
COLUMBUS, OHIO

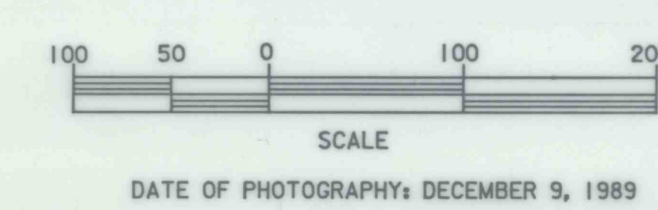

**Rochester & Pittsburgh**  
COAL COMPANY  
655 CHURCH STREET INDIANA PA.

SNOW SHOE RESERVE COAL SITE

CENTRE COUNTY

SNOW SHOE QUADRANGLE

SHEET NO. 410000-775230/412

100' #412 Copz ASP