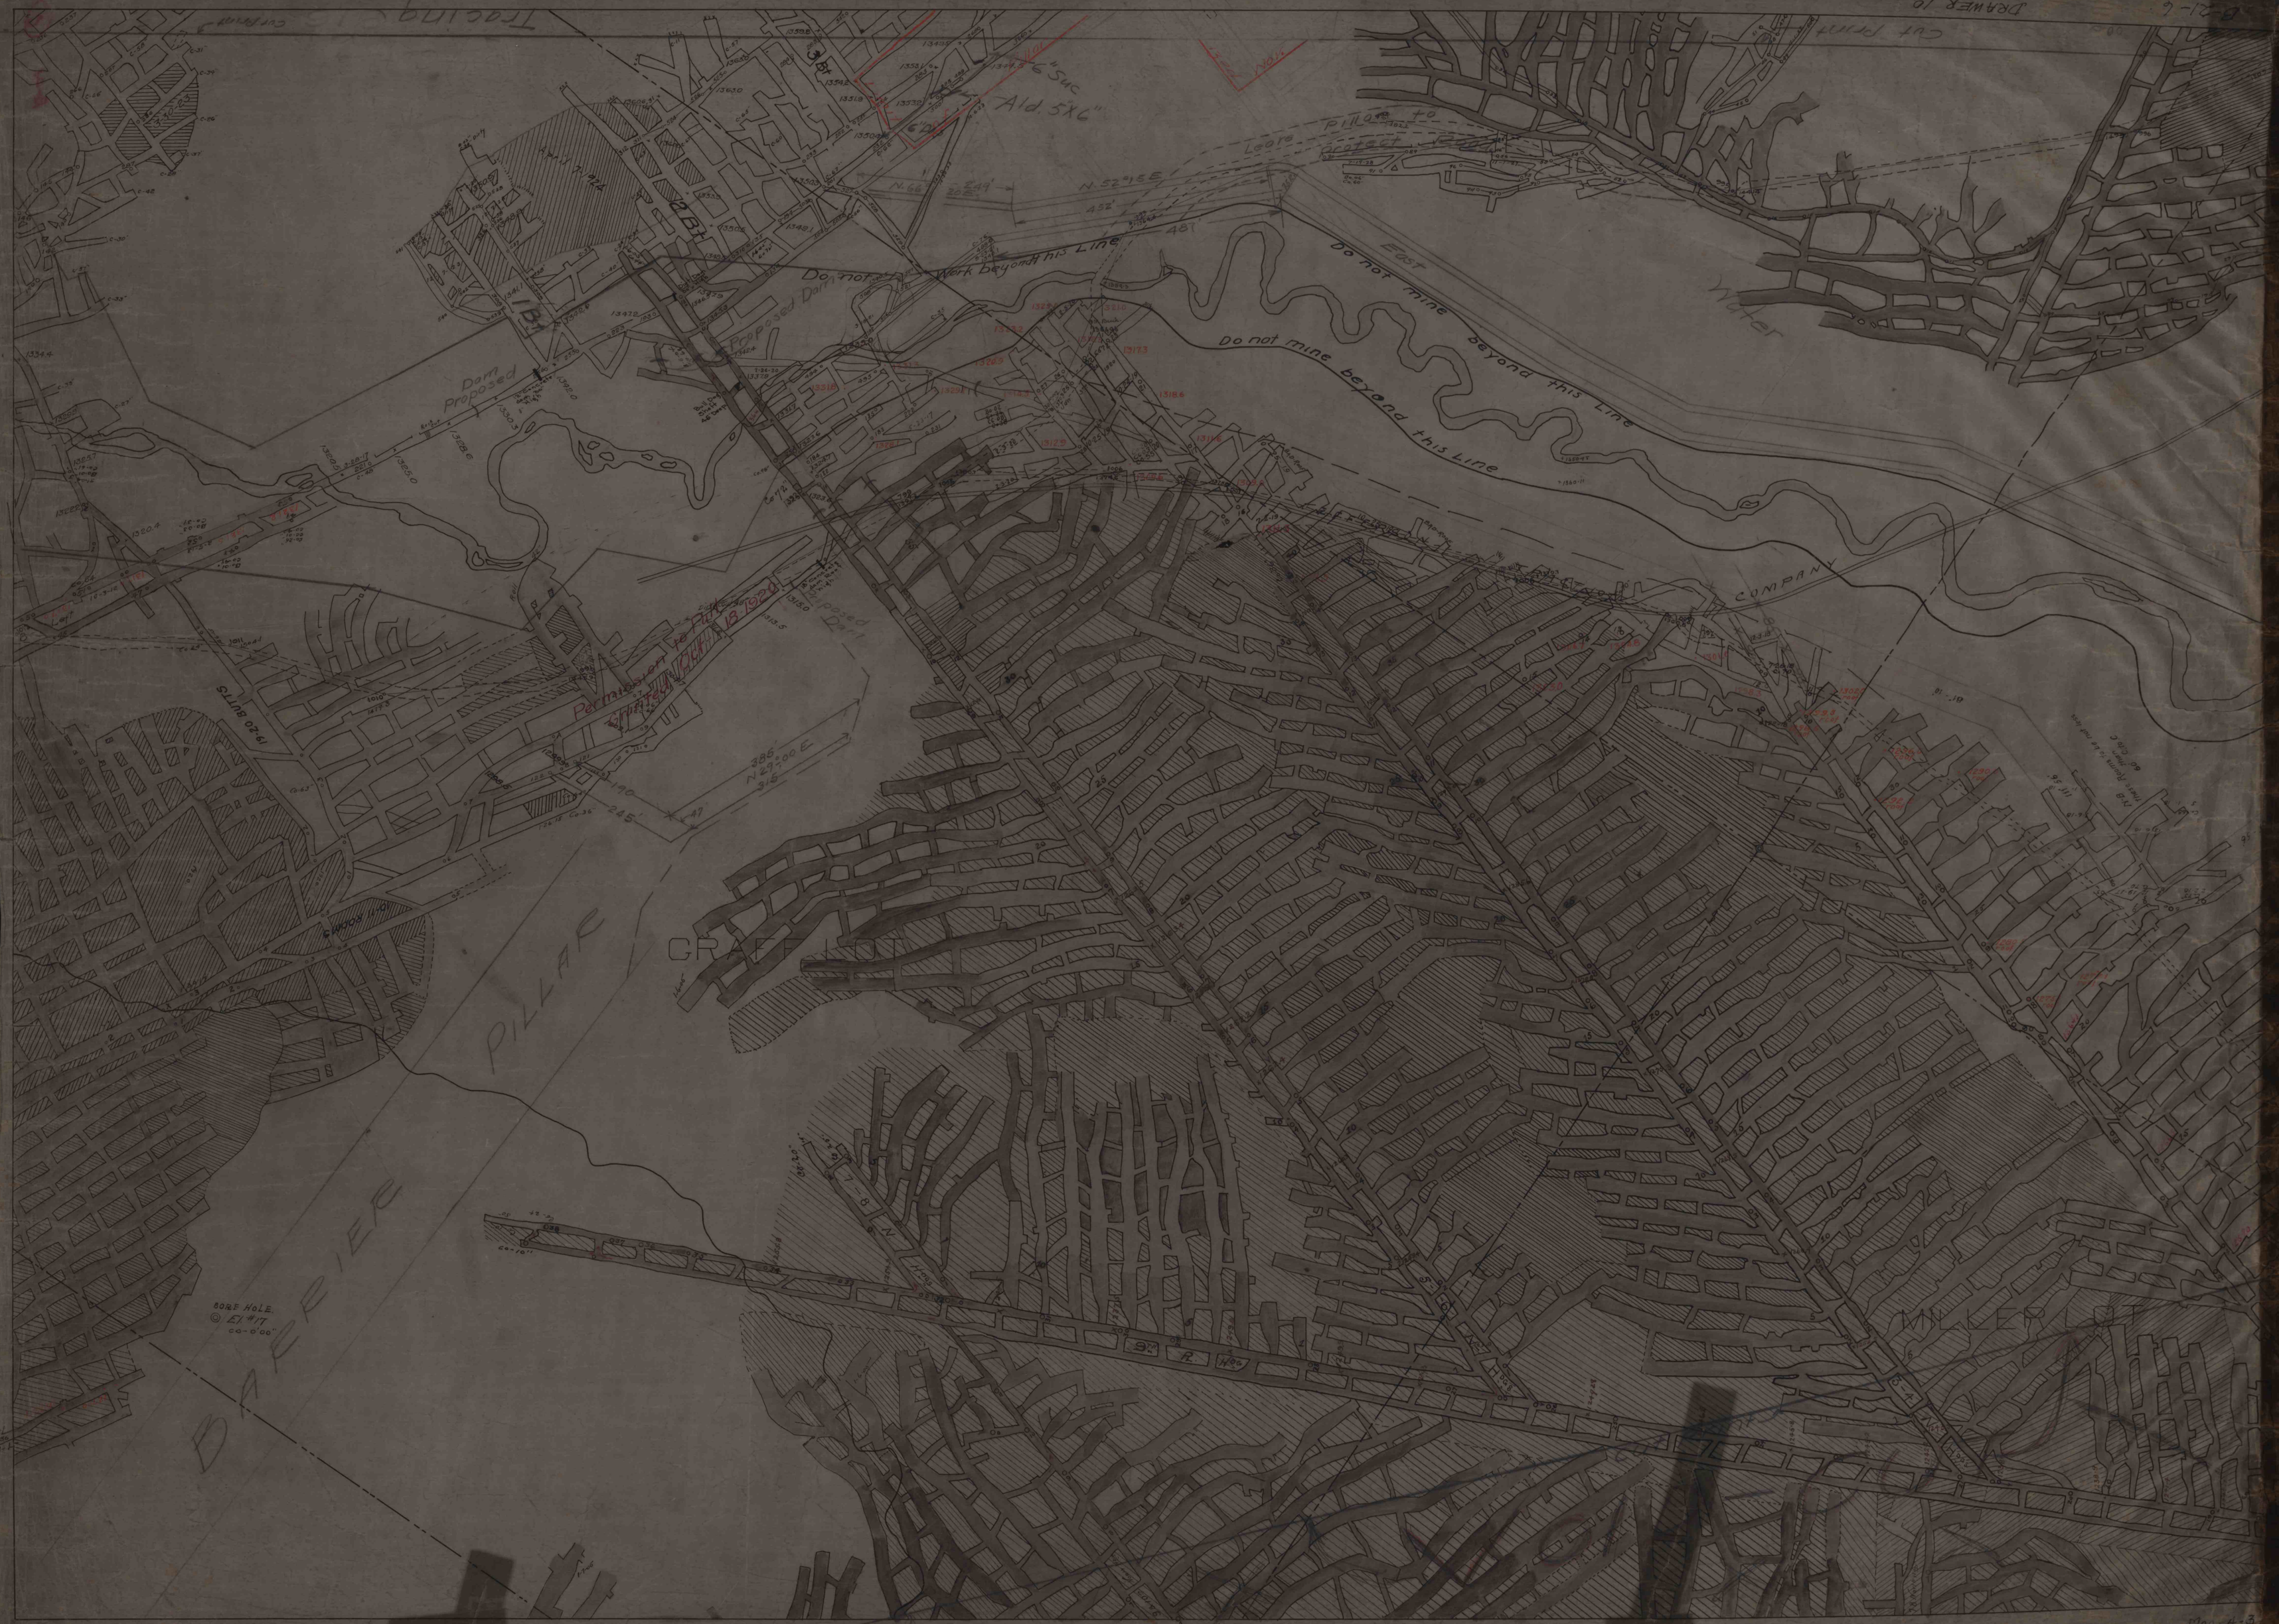
Do not mine beyond this Line
Do not mine beyond this Line
Do not mine beyond this Line
East Water
Leave Pillar to protect
Proposed Dam
Dam Proposed
Permission to Pump Shifted 12/24/1924
1920 SUITS
PILLAR
BARRIER
BORE HOLE
MILLER
COMPANY
B-20A-6
DRAWER 10