


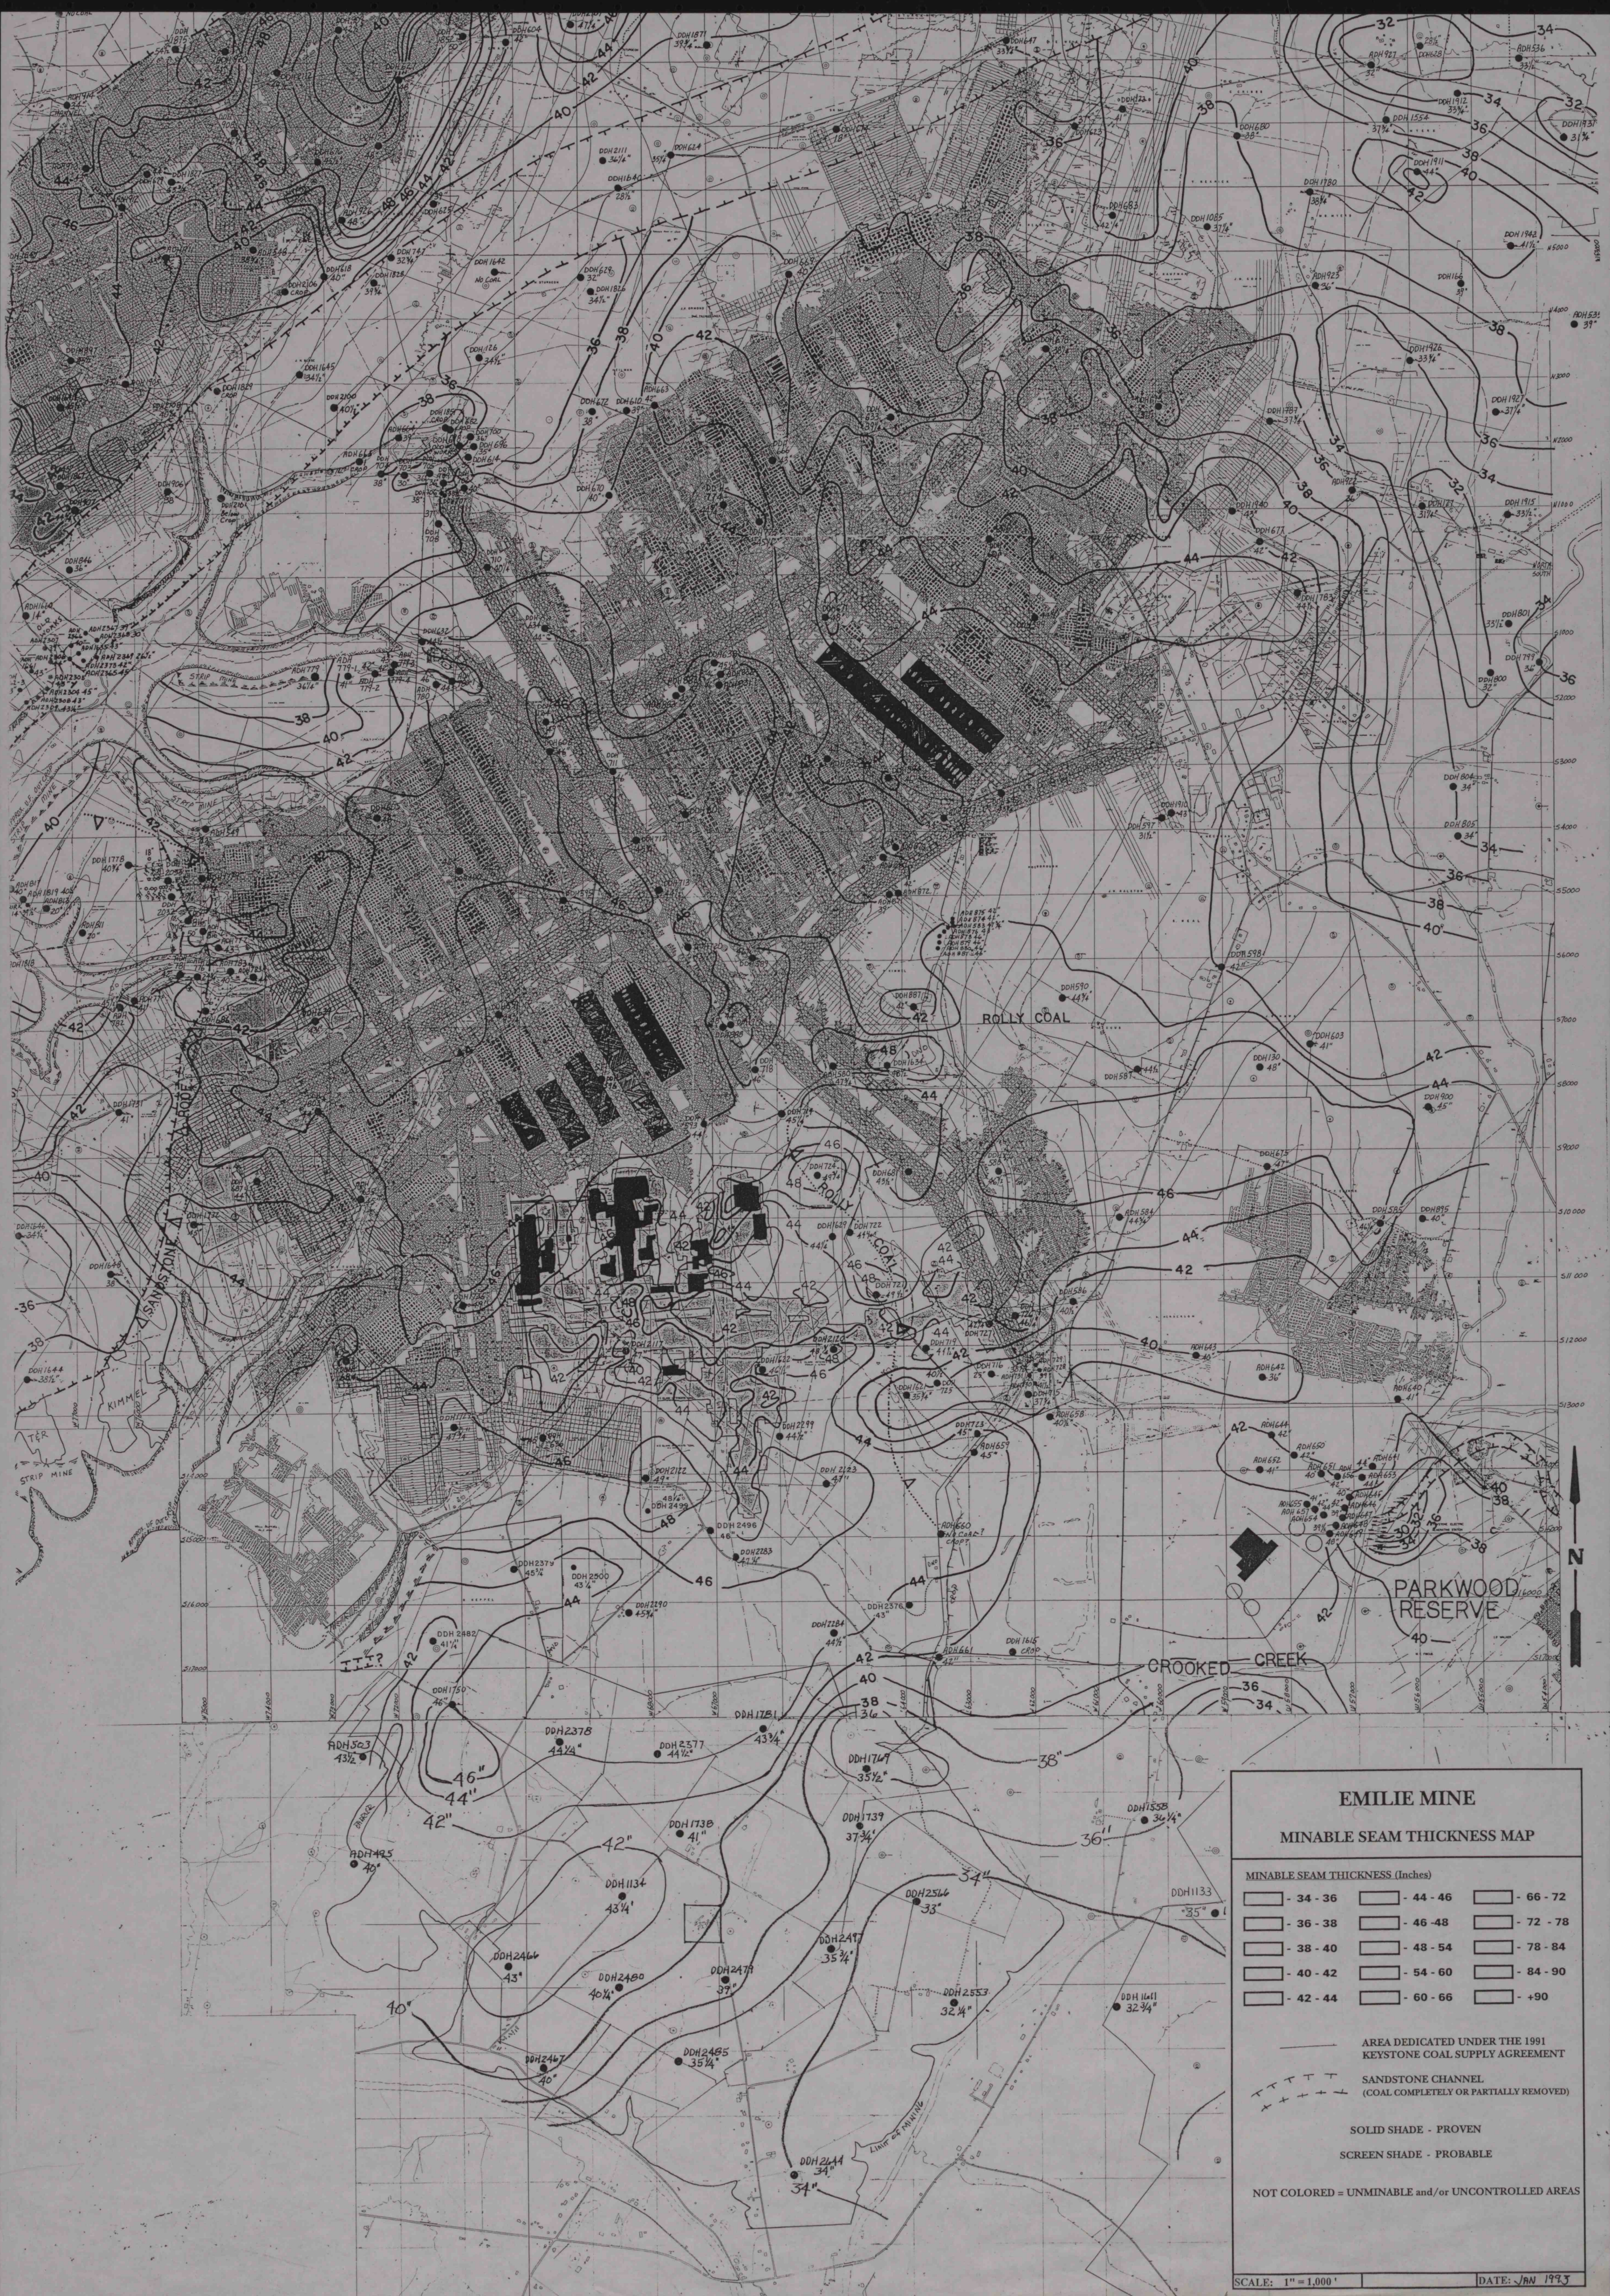

EMILIE MINE

MINABLE SEAM THICKNESS MAP

MINABLE SEAM THICKNESS (Inches)		
- 34 - 36	- 44 - 46	- 66 - 72
- 36 - 38	- 46 - 48	- 72 - 78
- 38 - 40	- 48 - 54	- 78 - 84
- 40 - 42	- 54 - 60	- 84 - 90
- 42 - 44	- 60 - 66	- +90

AREA DEDICATED UNDER THE 1991 KEYSTONE COAL SUPPLY AGREEMENT

SANDSTONE CHANNEL
(COAL COMPLETELY OR PARTIALLY REMOVED)

SOLID SHADE - PROVEN
SCREEN SHADE - PROBABLE

NOT COLORED = UNMINABLE and/or UNCONTROLLED AREAS

SCALE: 1" = 1,000'

DATE: JAN 1993