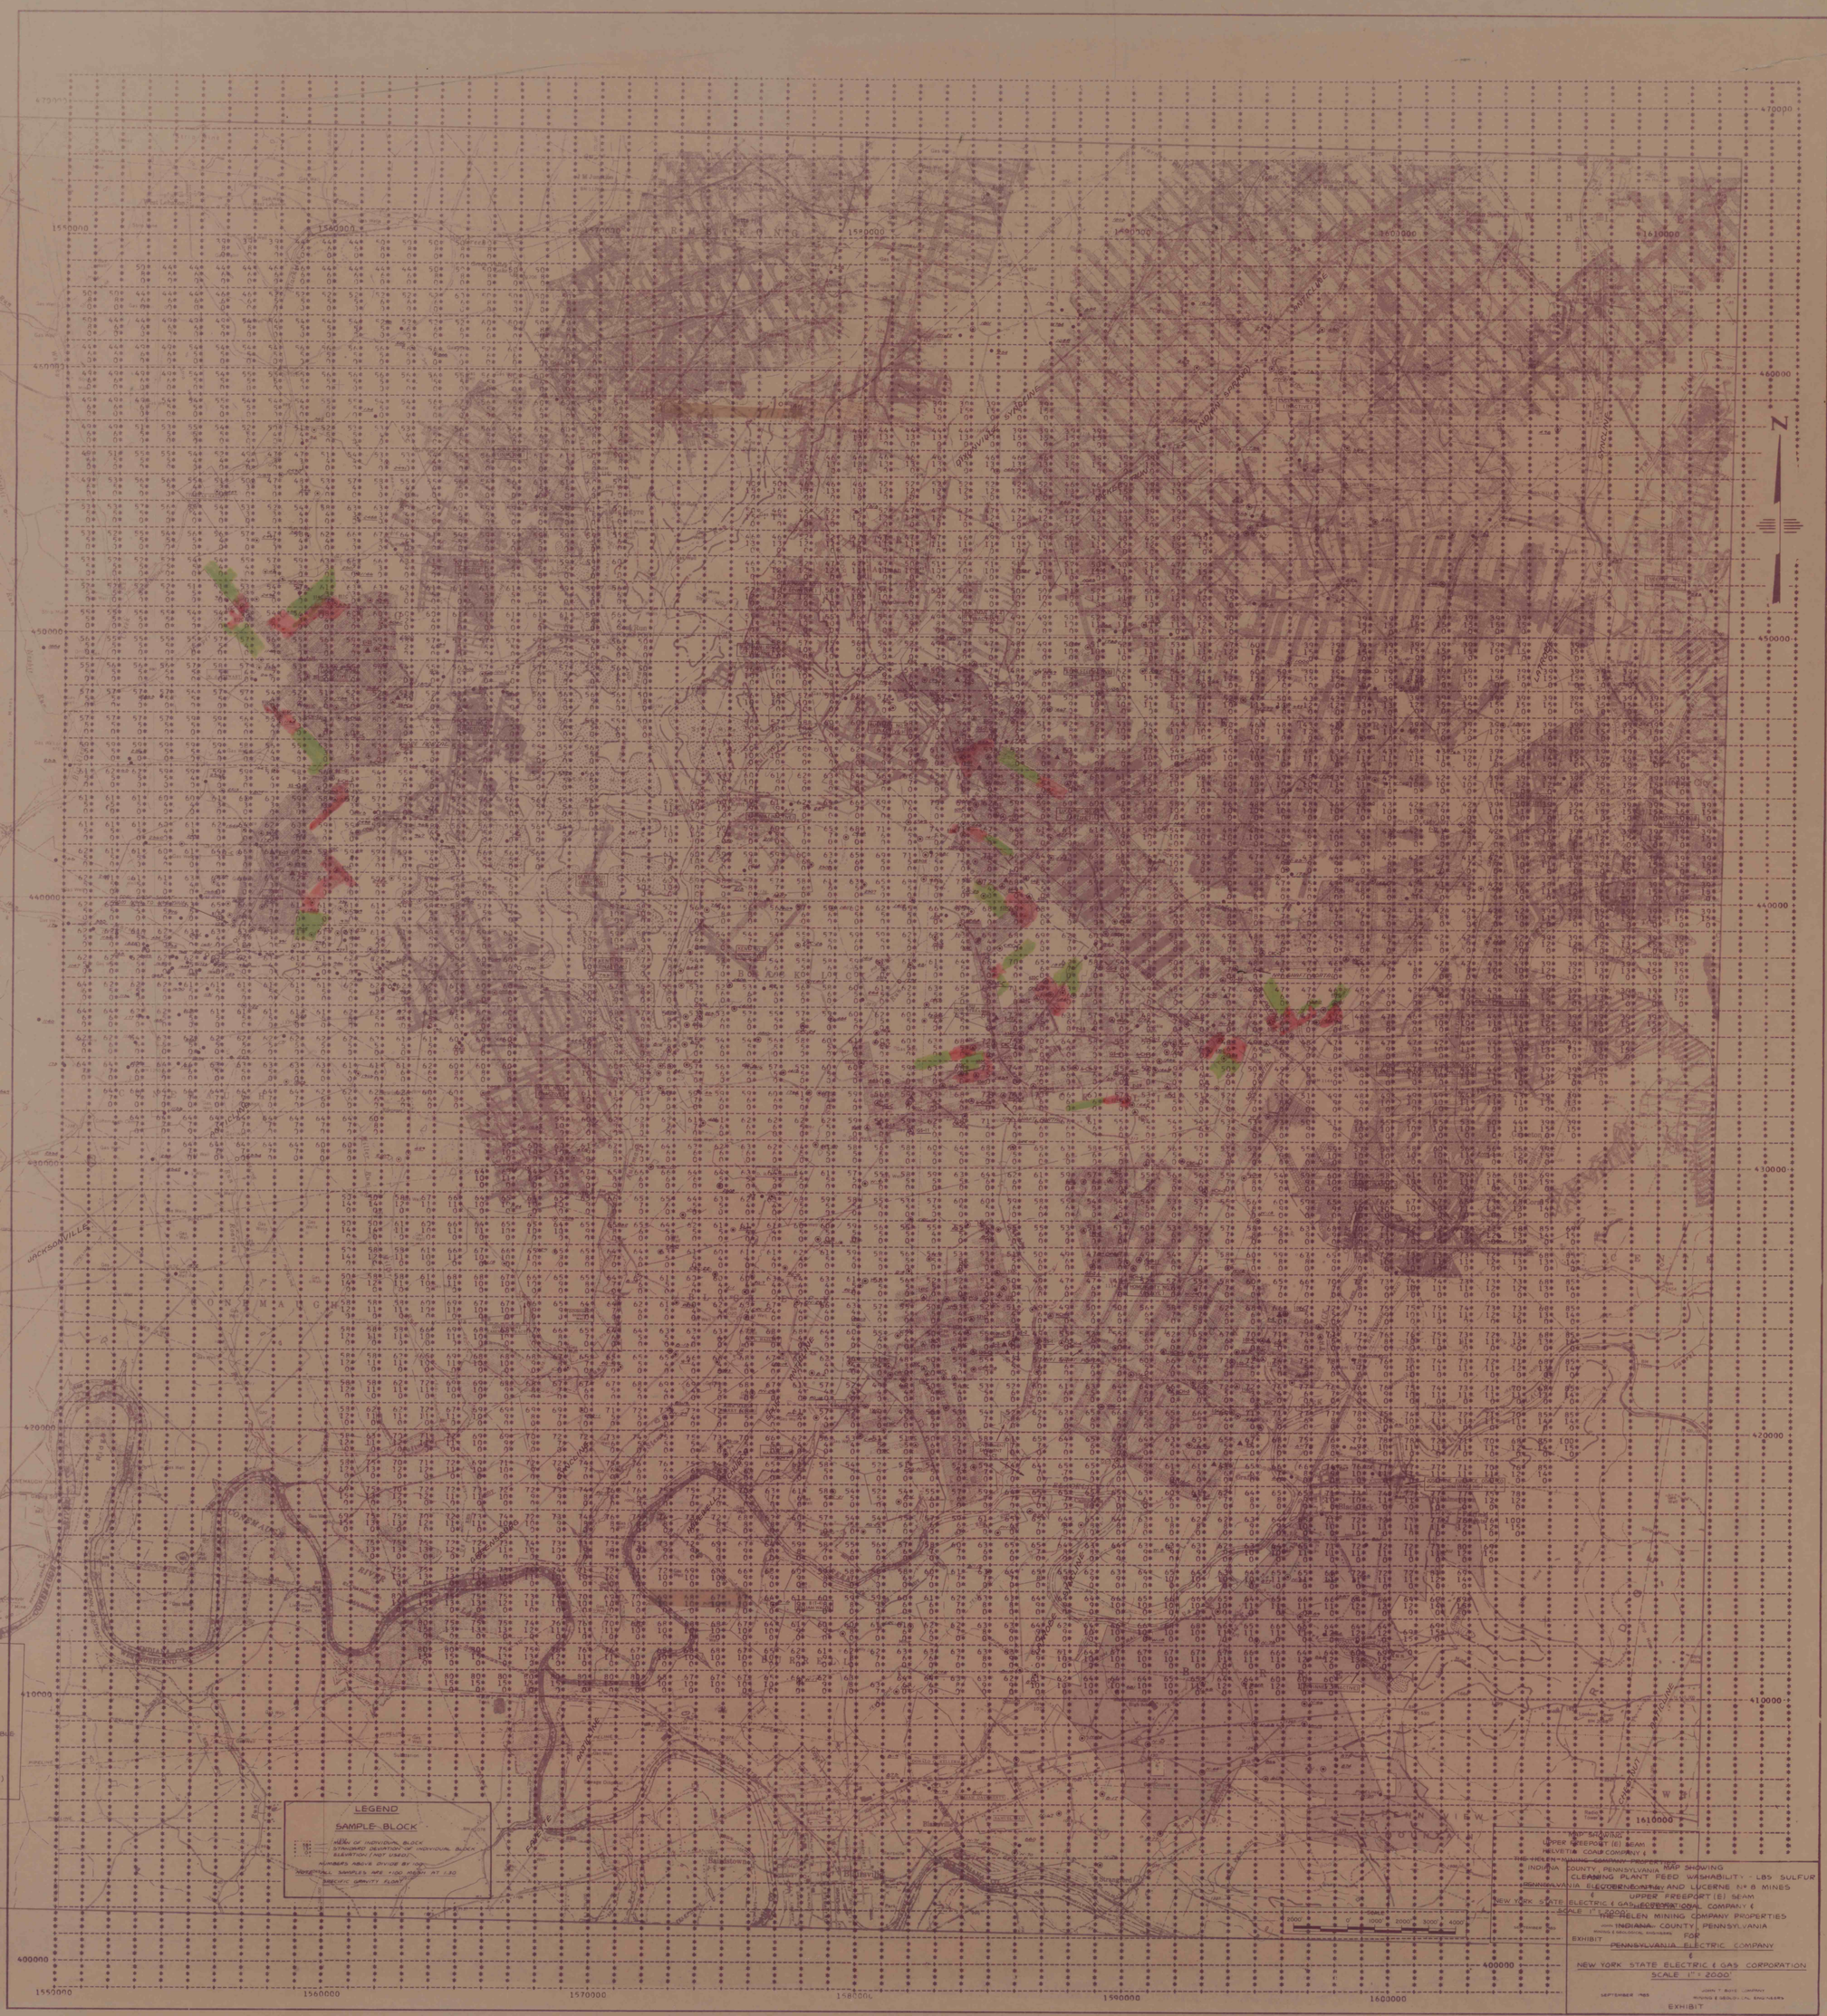
LEGEND
CONTROLLED PROPERTIES - THE HELEN MINING CO.
CONTROLLED PROPERTIES - HELVETIA COAL CO.
ADVERSELY HELD PROPERTIES
PROPERTIES RELEASED TO ORIGINAL OWNERS (BASED ON 1974 AMENDMENT)
DRILL HOLES - PENETRATING (E) SEAM
DRILL HOLES - NOT PENETRATING (E) SEAM
DRILL HOLES WITH ANALYZED DATA AVAILABLE
MINE DATA POINTS WITH ANALYZED DATA AVAILABLE
GAS WELL LOCATIONS
OUTCROP - UPPER FREEPORT (E) SEAM
DEEP MINE WORKINGS - INACTIVE
SURFACE MINED OVER AREAS
PILLAR & BARRIER RESERVE AREAS (ACTIVE MINES)
LEGEND
SAMPLE BLOCK
MEAN OF INDIVIDUAL BLOCK
STANDARD DEVIATION OF INDIVIDUAL BLOCK
ELEVATION (NOT USED)
NUMBERS ABOVE DIVIDE BY 100
INDICATES SAMPLES ARE +100 MESH AT 1.30 SPECIFIC GRAVITY FLOAT
MAP SHOWING
UPPER FREEPORT (E) SEAM
HELVETIA COAL COMPANY &
THE HELEN MINING COMPANY PROPERTIES
INDIANA COUNTY, PENNSYLVANIA
CLEANING PLANT FEED WASHABILITY - LBS SULFUR
AND LUCERNE No 8 MINES
UPPER FREEPORT (E) SEAM
NEW YORK STATE ELECTRIC & GAS CORPORATION
SCALE 1" = 2000'
THE HELEN MINING COMPANY PROPERTIES
INDIANA COUNTY, PENNSYLVANIA
FOR
EXHIBIT
PENNSYLVANIA ELECTRIC COMPANY
&
NEW YORK STATE ELECTRIC & GAS CORPORATION
SCALE 1" = 2000'
EXHIBIT