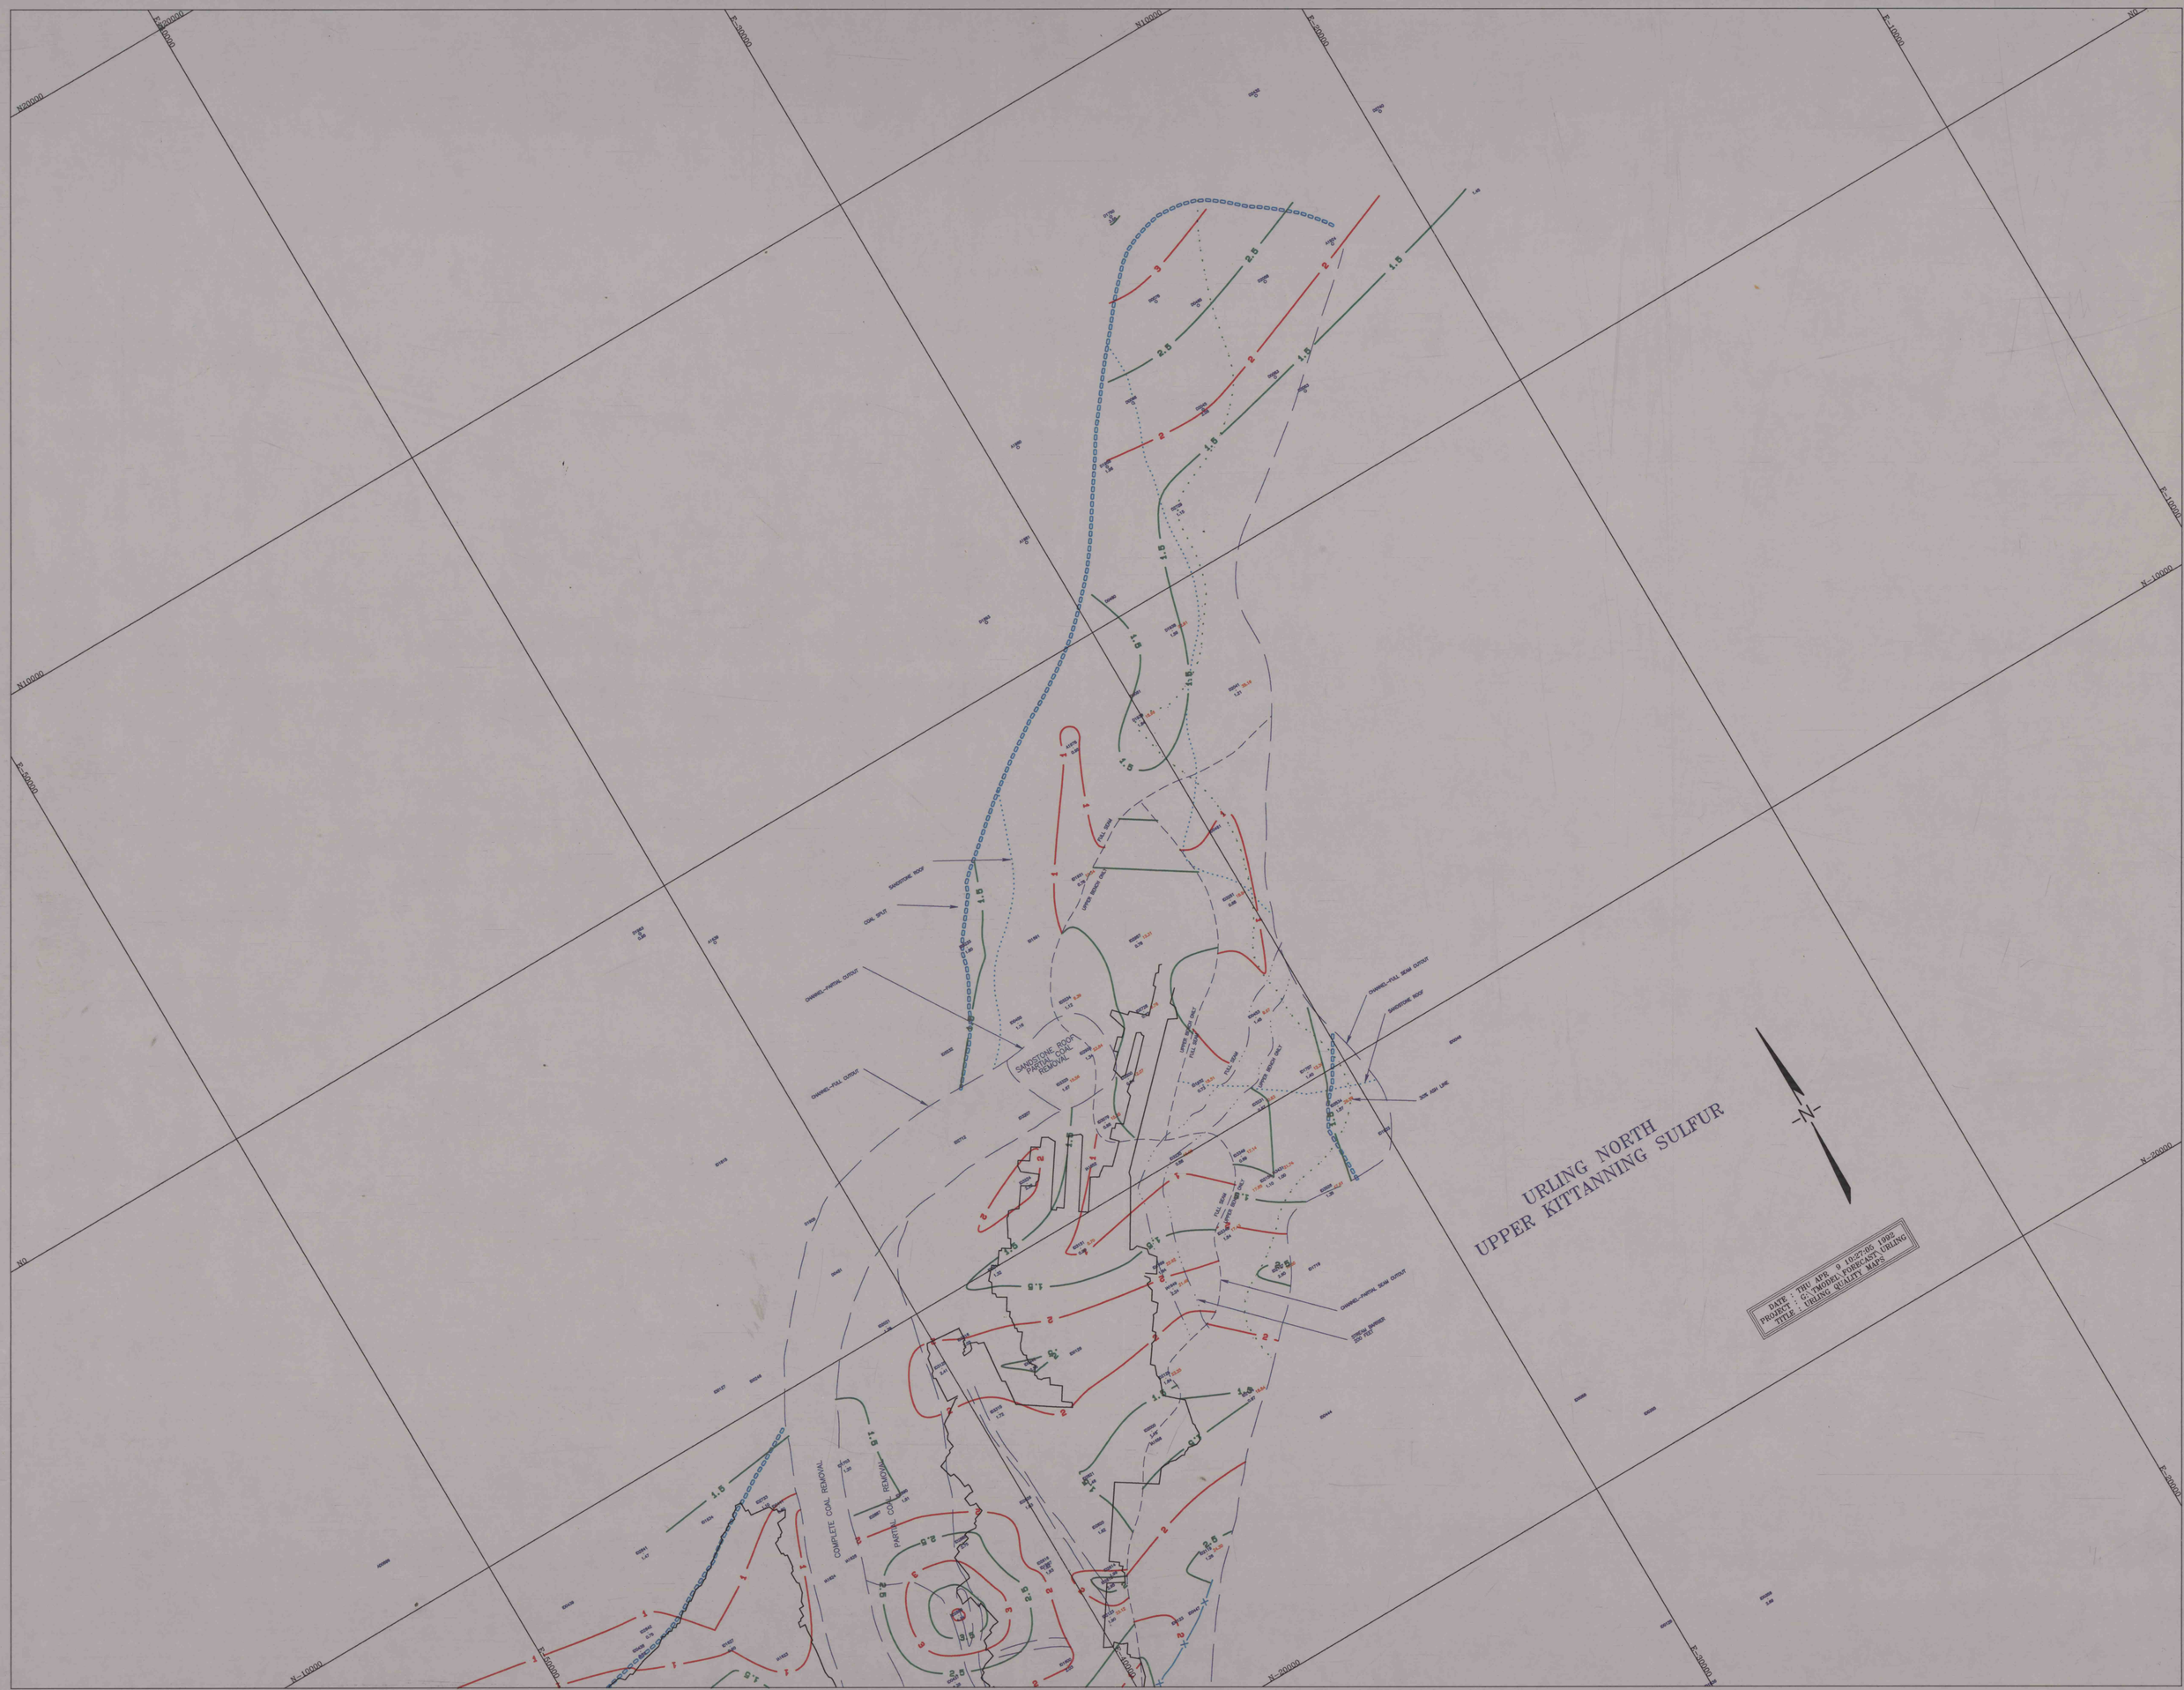
URLING NORTH
UPPER KITTANNING SULFUR
N
DATE : THU APR 9 10:27:05 1992
PROJECT : CG TMODEL FORECAST URLING
TITLE : URLING QUALITY MAPS
SANDSTONE ROOF
COAL SPLIT
CHANNEL-PARTIAL CUTOUT
CHANNEL-FULL CUTOUT
SANDSTONE ROOF PARTIAL COAL REMOVAL
CHANNEL-FULL SEAM CUTOUT
SANDSTONE ROOF
SUN ASH LINE
CHANNEL-PARTIAL SEAM CUTOUT
COMPLETE COAL REMOVAL
PARTIAL COAL REMOVAL
N-10000
N-20000
E-10000
E-20000
E-30000
E-40000