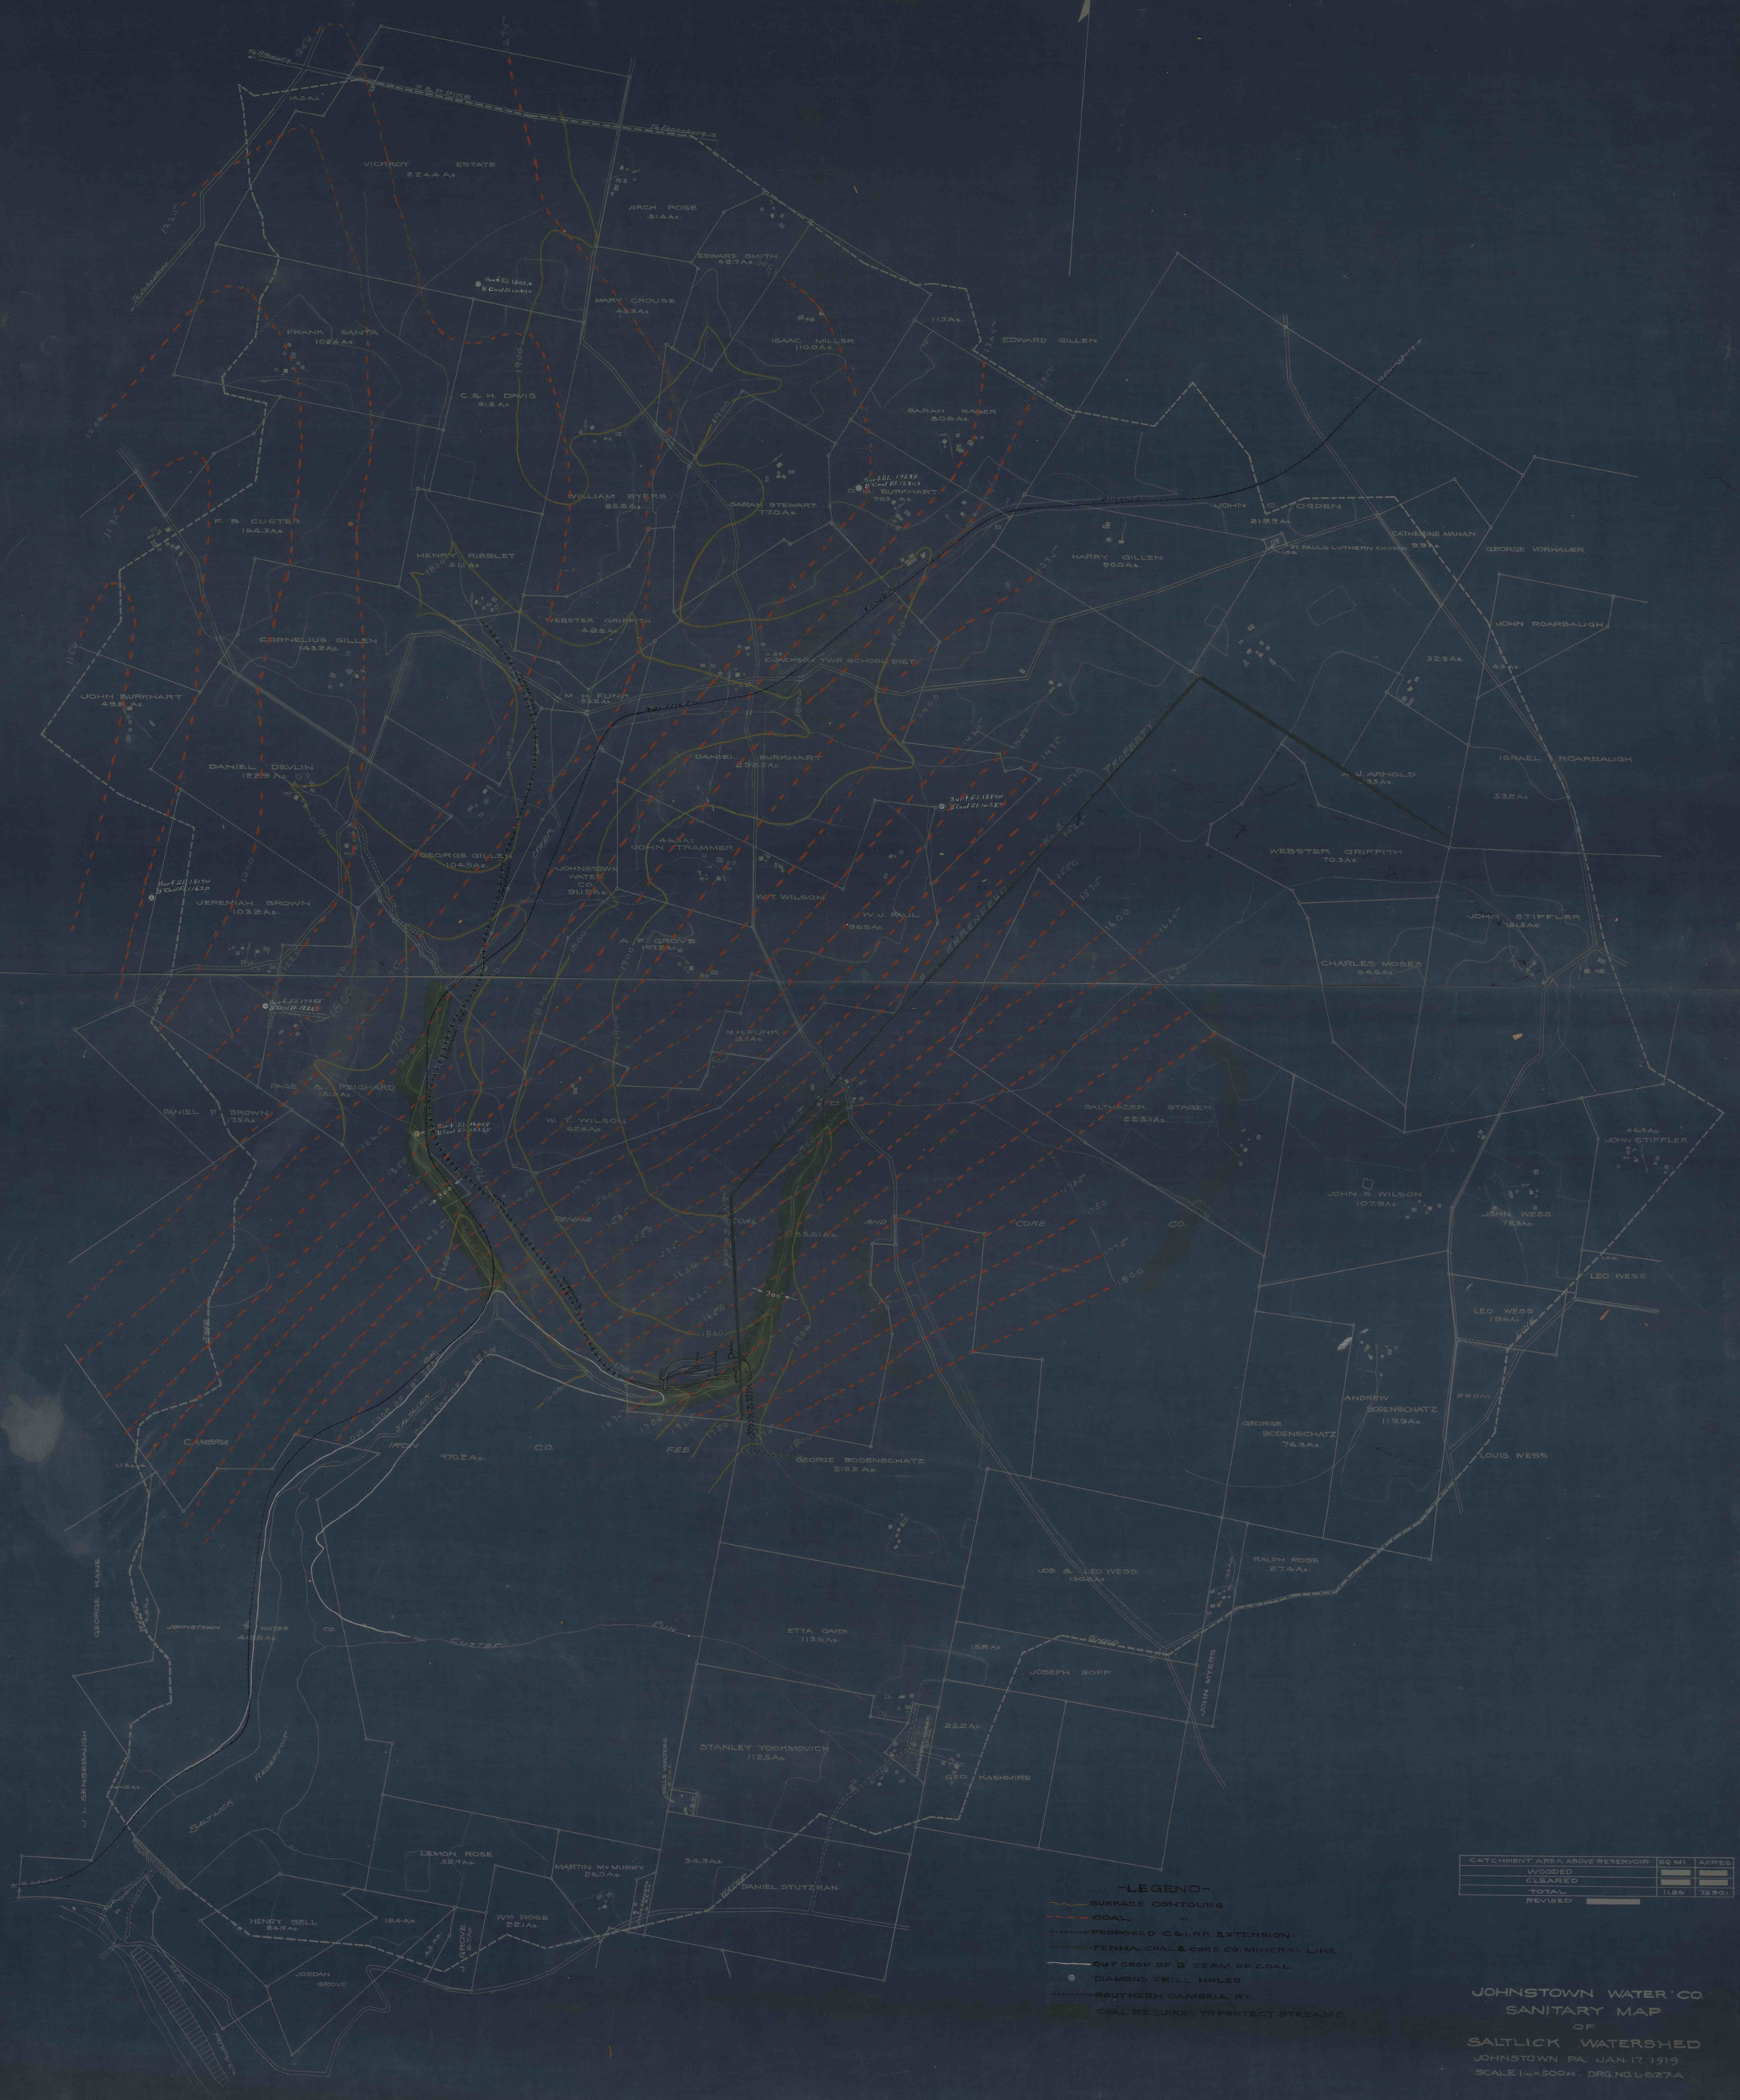
To Altoona
To Ebensburg
P.R.R. DIVE
VICKROY ESTATE
224.4 As.
ARCH ROSE
31.4 As.
EDWARD SMITH
42.7 As.
MARY CROUSE
45.3 As.
FRANK SANTA
102.4 As.
ISAAC MILLER
110.0 As.
EDWARD GILLEN
C. & H. DAVIS
81.8 As.
SARAH RAGER
80.8 As.
WILLIAM BYERS
85.8 As.
SARAH STEWART
77.0 As.
D. H. BURKHART
75.3 As.
F. B. CUSTER
164.3 As.
JOHN C. OGDEN
219.9 As.
CATHERINE MAHAN
9.9 As.
ST. PAUL'S LUTHERN CHURCH
GEORGE VORHAUER
HENRY RIBBLET
51.1 As.
HARRY GILLEN
90.0 As.
WEBSTER GRIFFITH
49.8 As.
CORNELIUS GILLEN
143.2 As.
JOHN ROARBAUGH
32.3 As.
JOHN BURKHART
49.8 As.
E. JACKSON TWP. SCHOOL DIST.
J. M. H. FUNK
32.8 As.
DANIEL DEVLIN
122.9 As.
DANIEL BURKHART
29.8 As.
ISRAEL ROARBAUGH
53.2 As.
GEORGE GILLEN
104.5 As.
JOHN TRAMMER
46.2 As.
WEBSTER GRIFFITH
70.3 As.
JOHNSTOWN WATER CO.
91.1 As.
JEREMIAH BROWN
103.2 As.
W. T. WILSON
W. J. PAUL
96.9 As.
JOHN STIFFLER
181.3 As.
A. F. GROVE
107.2 As.
CHARLES MOSES
64.6 As.
M. H. FUNK
15.7 As.
PAGE & REIGHARD
151.4 As.
DANIEL P. BROWN
17.5 As.
W. T. WILSON
62.4 As.
BALTHAZER STAGER
223.1 As.
46.4 As.
JOHN STIFFLER
JOHN S. WILSON
107.9 As.
JOHN WESS
78.3 As.
LEO WESS
LEO WESS
19.6 As.
ANDREW BODENSCHATZ
119.9 As.
GEORGE BODENSCHATZ
74.3 As.
LOUIS WESS
CAMBRIA
IRON
970.2 As.
CO.
FEE
GEORGE BODENSCHATZ
213.2 As.
GEORGE KANE
JOHNSTOWN WATER CO.
JOS. & LEO WESS
130.2 As.
RALPH ROSE
27.4 As.
ETTA OAKS
113.6 As.
JOSEPH BOPP
JOHN MYERS
J. L. SENSEBAUGH
STANLEY YOCKMOVICH
112.5 As.
GEO. KASHMIRE
LEMON ROSE
52.9 As.
MARTIN McMURRY
26.0 As.
34.3 As.
DANIEL STUTZMAN
HENRY SELL
24.9 As.
15.4 As.
Wm. ROSE
22.1 As.
J. GROVE
JORDAN GROVE
-LEGEND-
SURFACE CONTOURS
COAL "
PROPOSED C.&I. RR. EXTENSION
PENNA. COAL & COKE CO. MINERAL LINE
OUT CROP OF "B" SEAM OF COAL
DIAMOND DRILL HOLES
SOUTHERN CAMBRIA RY.
COAL REQUIRED TO PROTECT STREAMS
CATCHMENT AREA ABOVE RESERVOIR
SQ. MI.
ACRES
WOODED
CLEARED
TOTAL
1.186
759.01
REVISED
JOHNSTOWN WATER CO.
SANITARY MAP
OF
SALTLICK WATERSHED
JOHNSTOWN PA. JAN. 17, 1919
SCALE 1 in. = 500 ft. DRG. NO. L627-A