


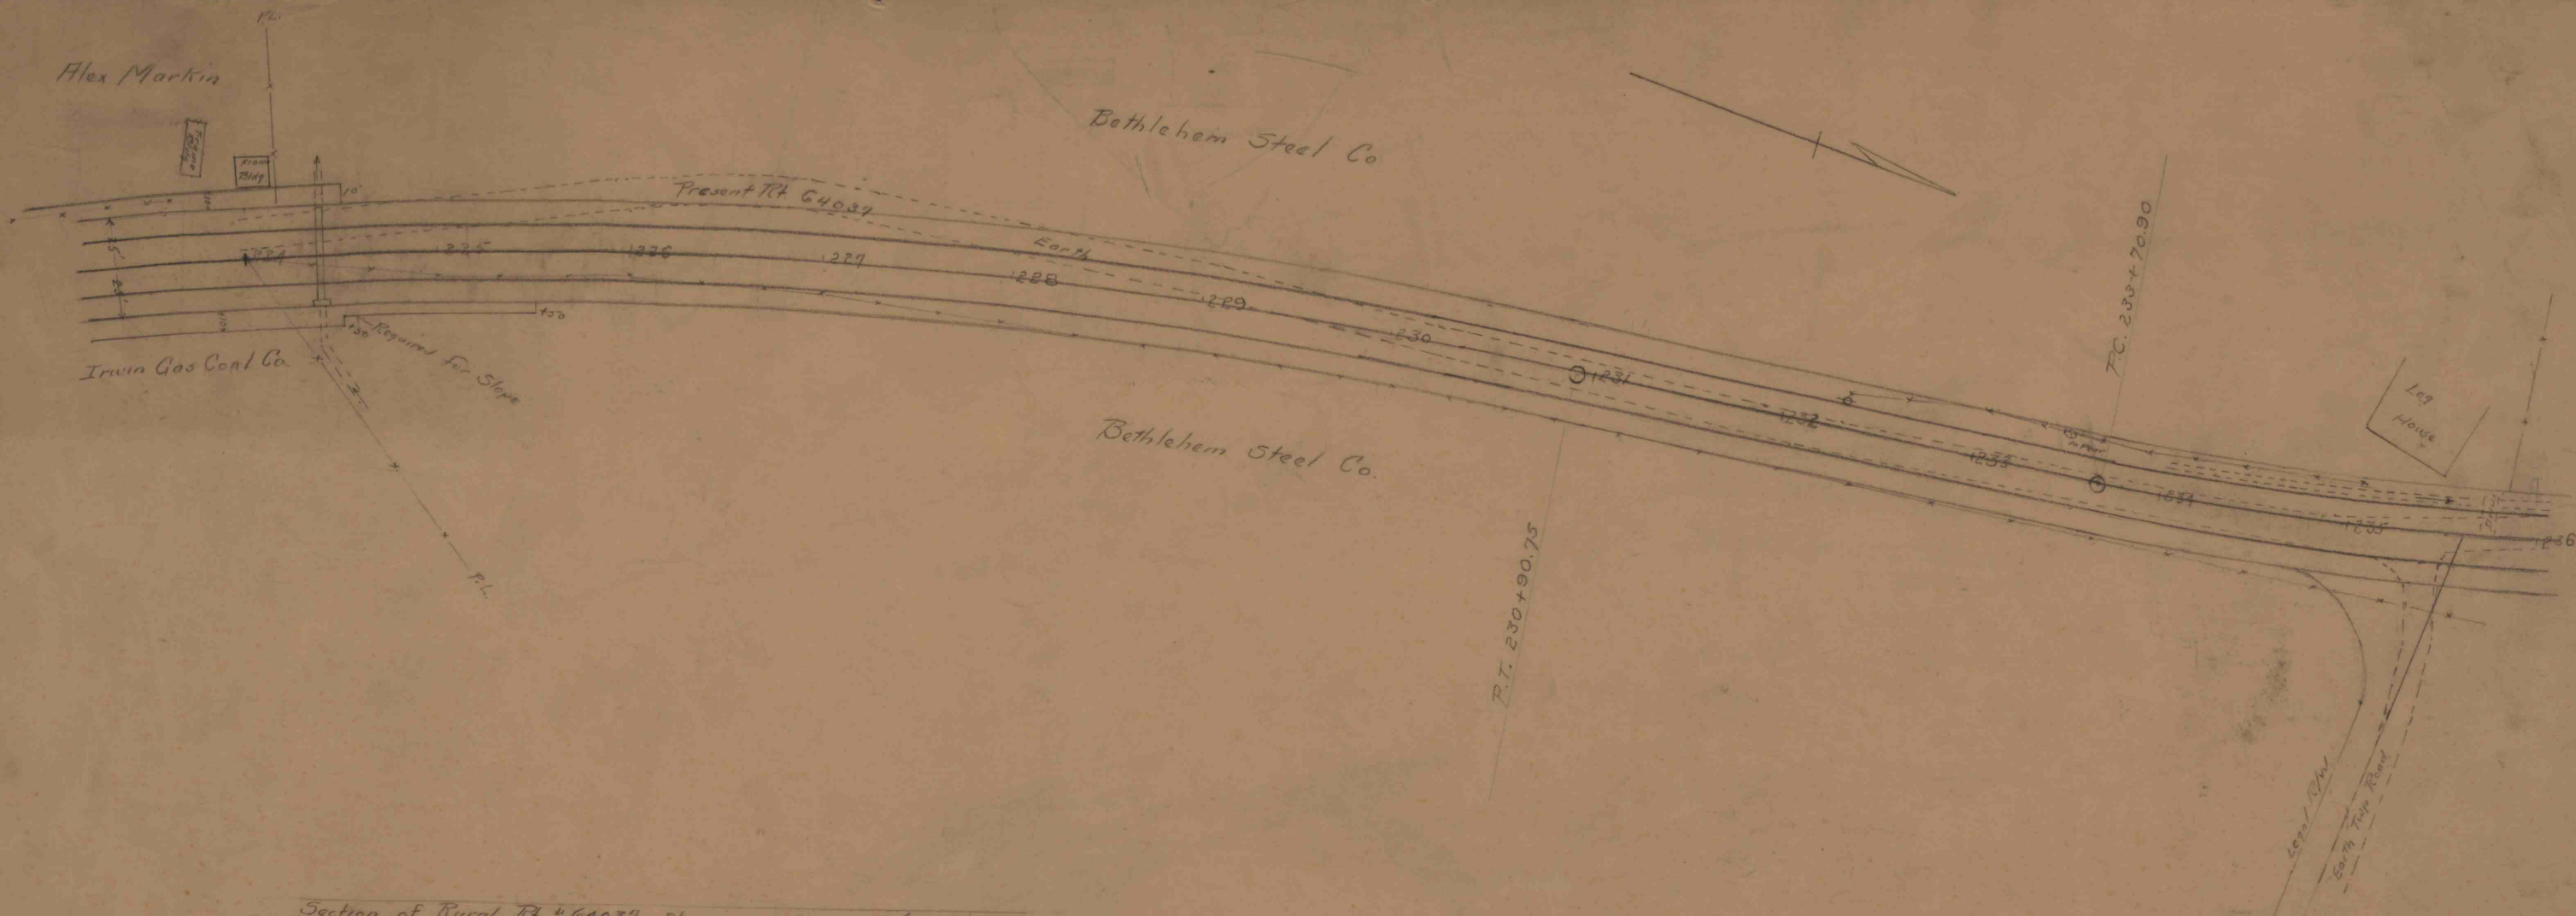

Section of Rural Rt. 64037 showing proposed relocation on
Property owned by Bethlehem Steel Co near Elkhaville Penn

Scale 1"=50'