Section W-W.

Martin Hornick Heirs Property.

Scale - Hor. 1"=100' Vert. 1"=50'

November 1930.

N.B.- Sections: Of "B" or Miller Seam, "C Prime" or Cement Seam, And Surface Taken From Actual Elevations. Sections: Of "C" or Little C Seam, "D" or Limestone Seam, "E" or Lemon Seam, And Gallitzin Seam Compiled From Nearest Shaft And Diamond Drill Hole Records.

Ref. Dwg.- 51-B-66.

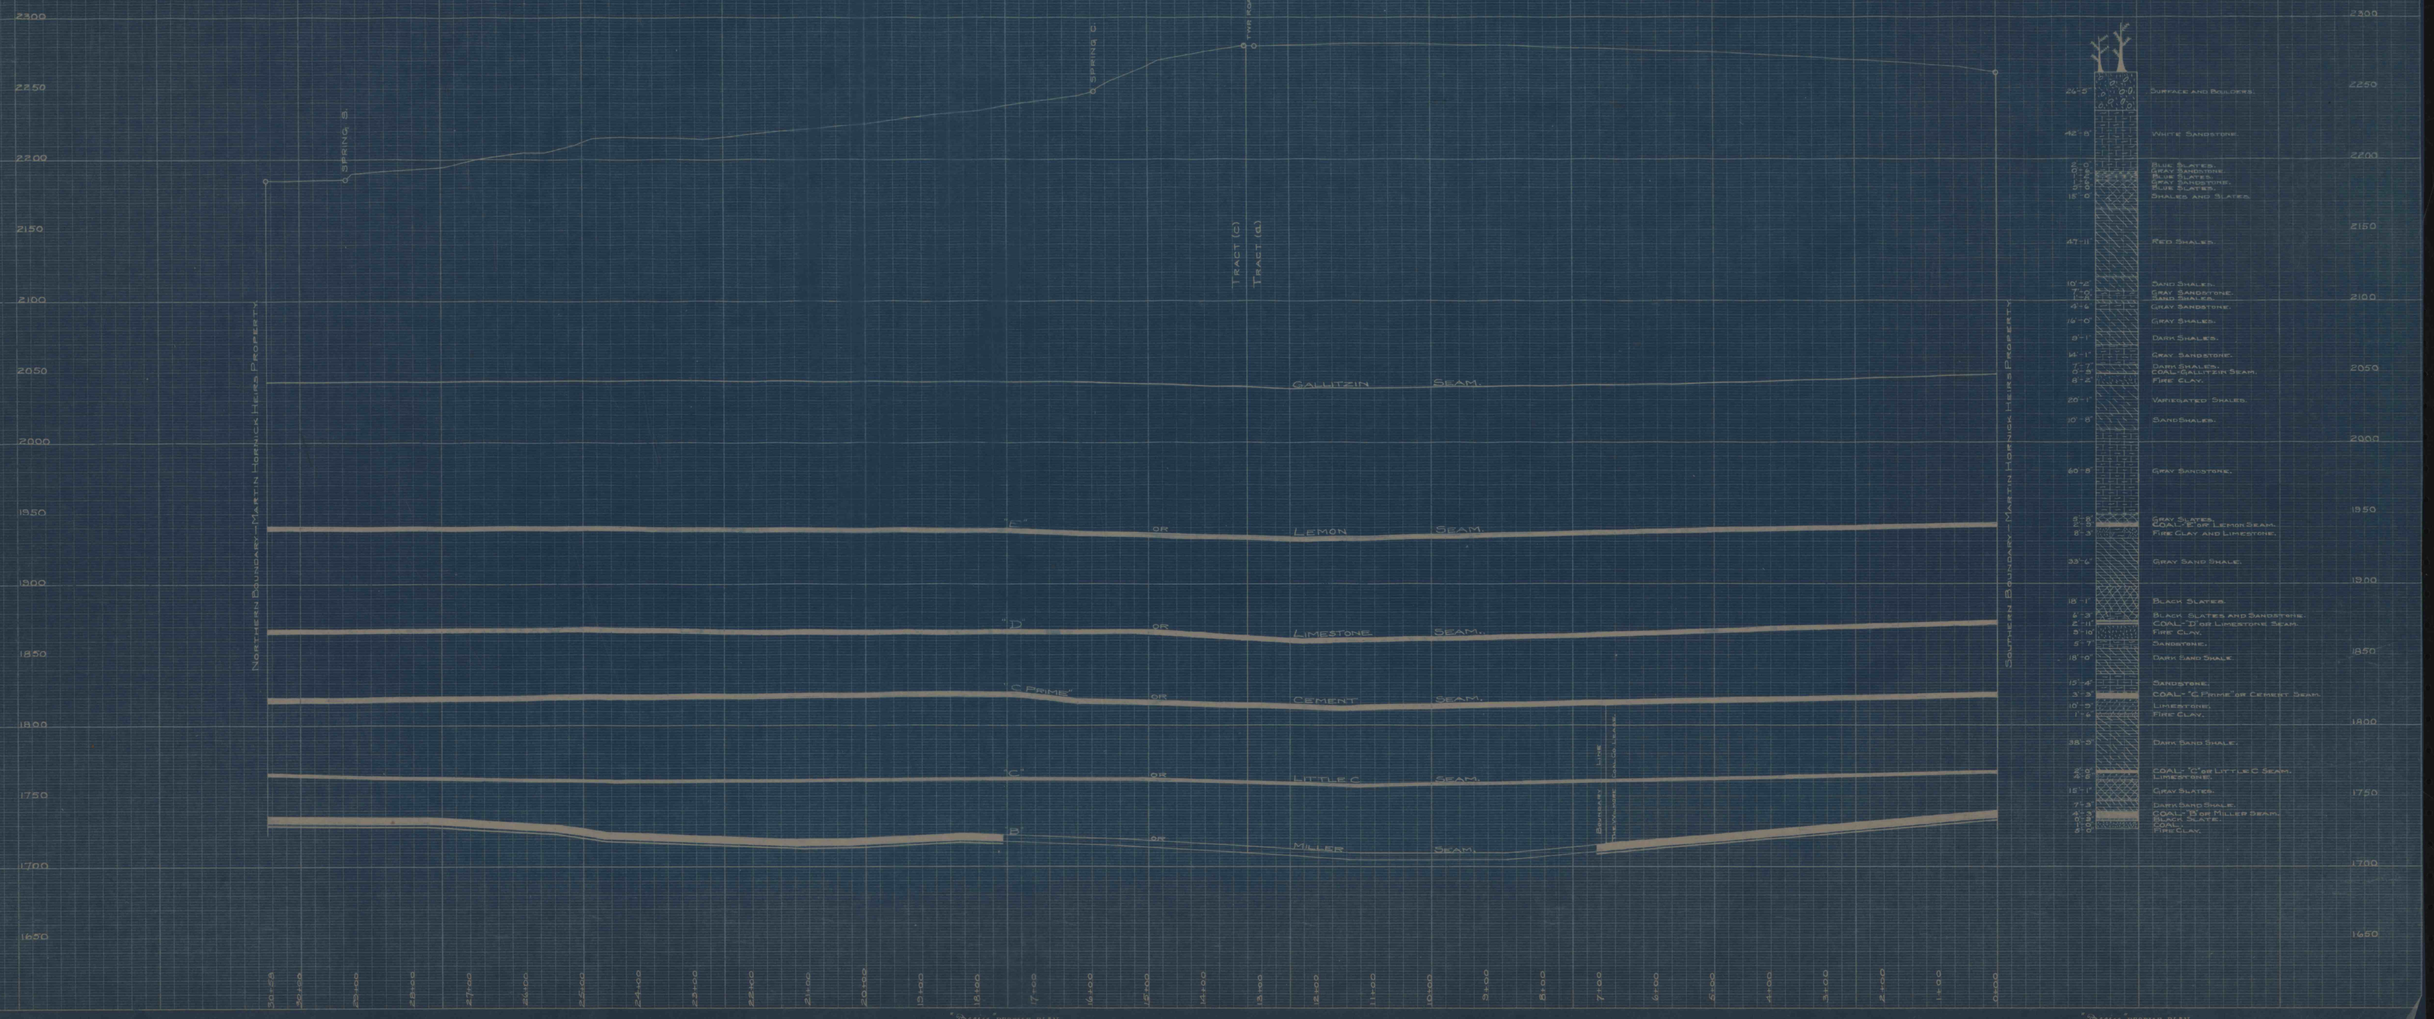

"Precise Profile Plan" Plate A.

"Precise Profile Plan" Plate A.