SECTION X-X

MARTIN HORNICK HEIRS PROPERTY.

SCALE – HOR. 1" = 100' VERT. 1" = 40'

NOVEMBER 1930.

N.B. – SECTIONS OF "B" OR MILLER SEAM, "C PRIME" OR CEMENT SEAM, AND SURFACE TAKEN FROM ACTUAL ELEVATIONS. SECTIONS OF "C" OR LITTLE C SEAM, "D" OR LIMESTONE SEAM, "E" OR LEMON SEAM, AND GALLITZIN SEAM COMPILED FROM NEAREST SHAFT AND DIAMOND DRILL HOLE RECORDS.

REF. DWG.- 51-B-66.

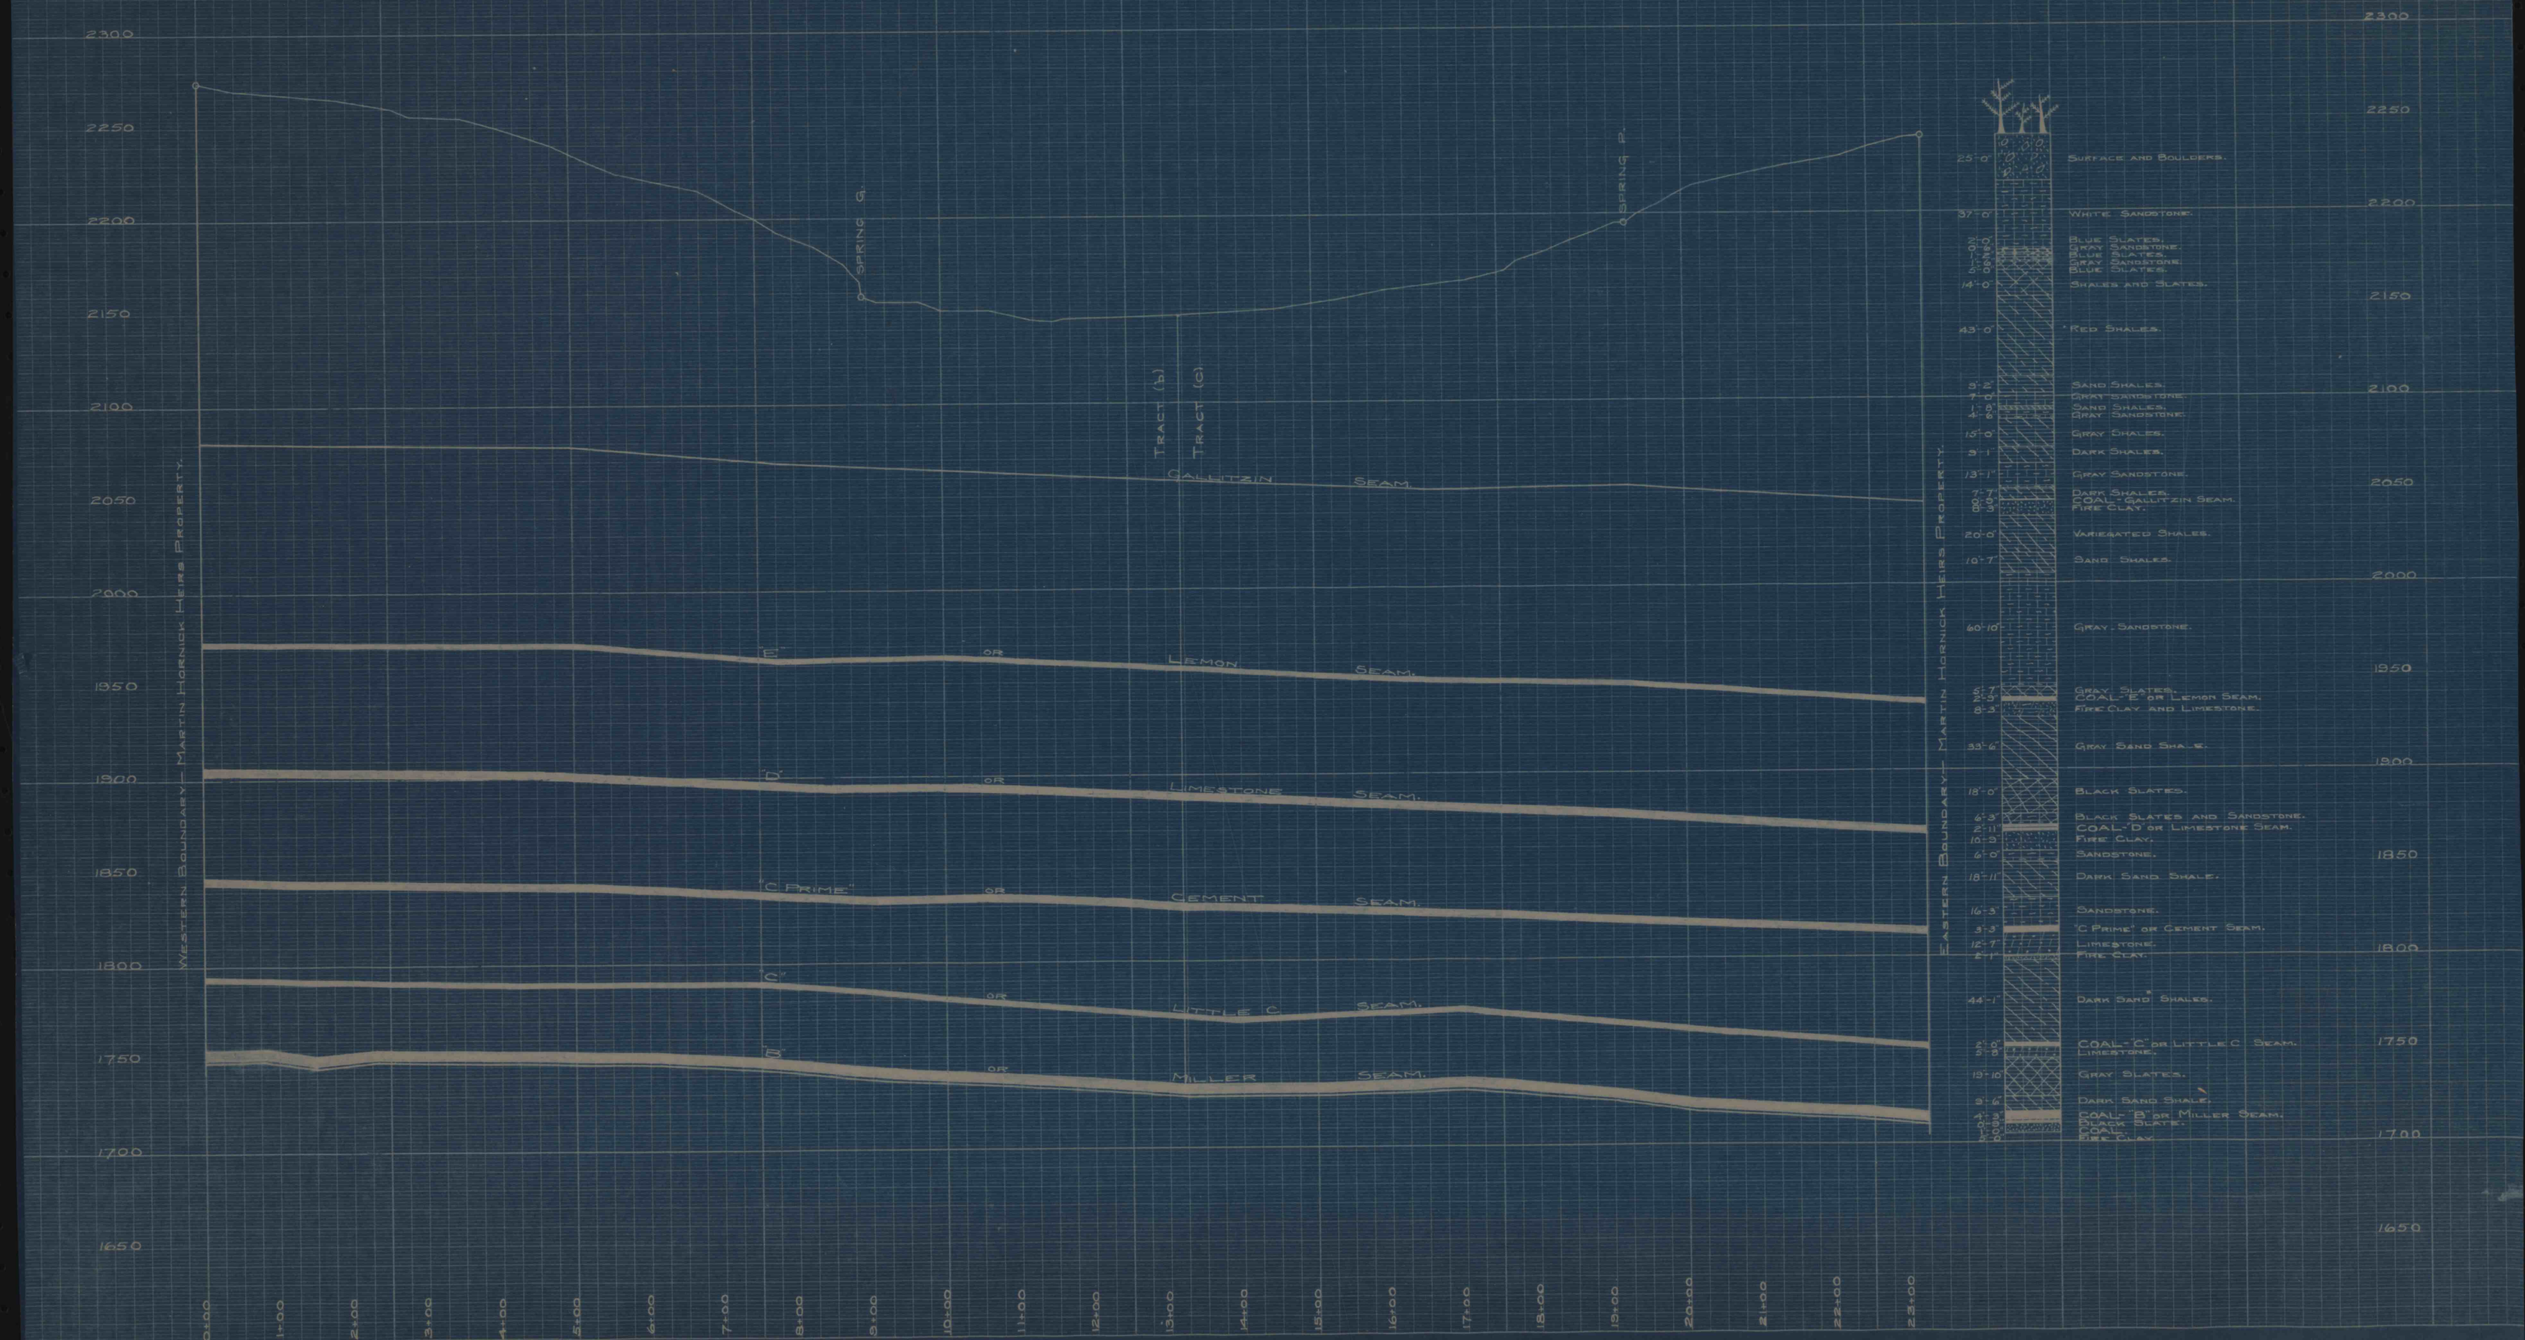

"Precise" PROFILE PLAN.
PLATE A.