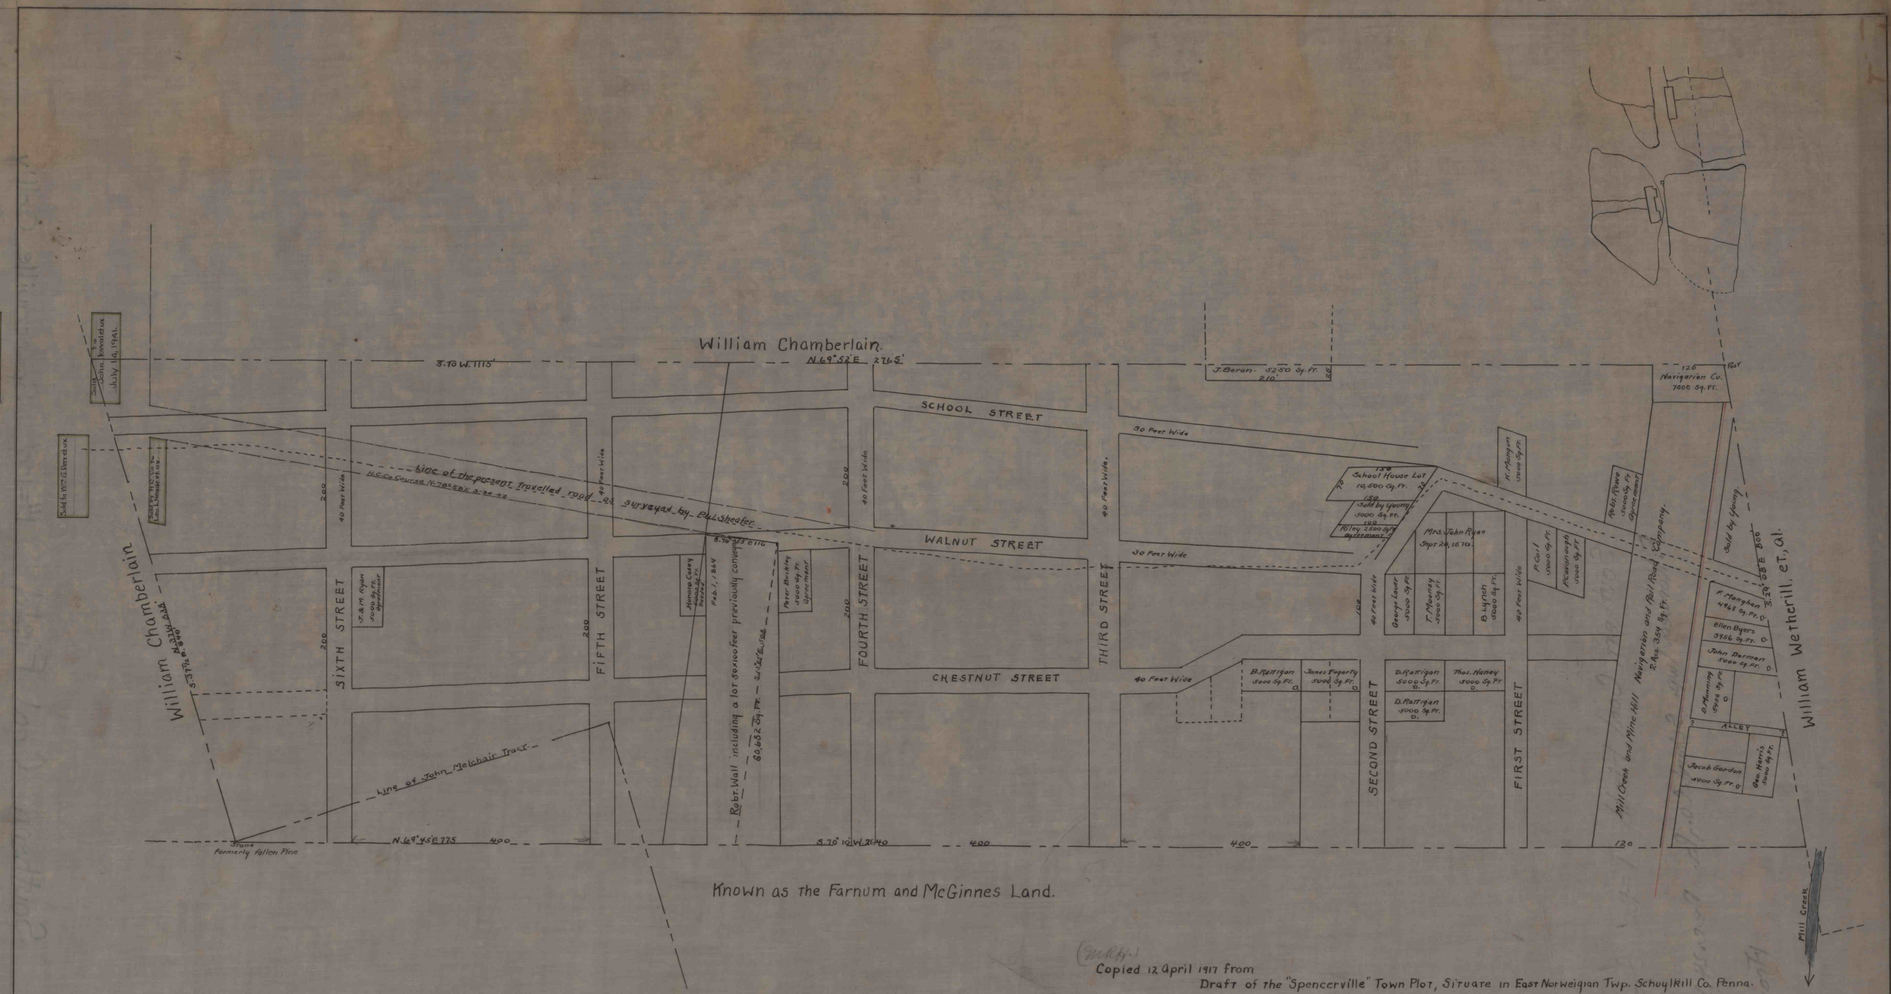
William Chamberlain.
N.69° S.E. 276.5'
S.70 W. 1115'
SCHOOL STREET
WALNUT STREET
CHESTNUT STREET
SIXTH STREET
FIFTH STREET
FOURTH STREET
THIRD STREET
SECOND STREET
FIRST STREET
ALLEY
William Chamberlain
William Wetherill, et. al.
Line of John Melchair Tract
Known as the Farnum and McGinnes Land.
Mill Creek
Sold to Michael Choles etux. Aug. 6, 1941.
Sold to John Kovalchuk July 16, 1941.
School House Lot 10,000 Sq. Ft.
Mrs. John Ryan Sept 24, 1870.
J. Beran 12,000 Sq. Ft.
126 Navigarian Co. 7000 Sq. Ft.
Navigarian and Rail Road Company.
Copied 12 April 1917 from
Draft of the "Spencerville" Town Plot, Situate in East Norweigian Twp. Schuylkill Co. Penna.
Constructed from rough sketches in the possession of E.H. Haven and other sources.
Pottsville, 24 Dec. 1868.
By
Samuel Lewis & Son.
Scale 100 Feet = 1 Inch.
MAY 13 1975
MF
MF MAY 13 1975