



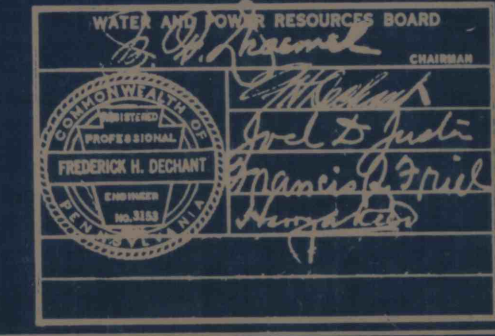

GENERAL NOTES:
1. SAMPLES ARE TAKEN ON GRID ON 100 FOOT CENTERS BOTH WAYS AS INDICATED BY LETTERS AND NUMBERS.
2. --- INDICATES PROPERTY LINES.
3. SAMPLES OF CULM BORINGS CAN BE EXAMINED AT CANAL LOCK HOUSE NO. 16 (OAKS, PENNA.)

PUMPED QUANTITIES OF CULM
UPPER LEVEL - 402,000 CU. YDS.
LOWER LEVEL - 1,011,000 " "
TOTAL 1,413,000 CU. YDS.

DATE	REVISION	CHKD	APP

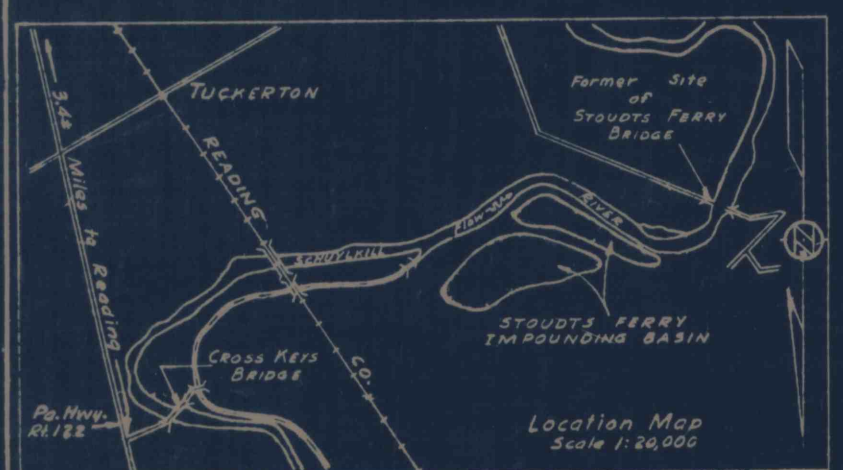

SCHUYLKILL RIVER PROJECT

PROJECT ENGINEERS
FREDERIC R. HARRIS - FREDERICK H. DECHANT, ASSOCIATES
DAY AND ZIMMERMANN, INC. ALBRIGHT AND FRIEL, INC.
JUSTIN AND COURTNEY

GENERAL PLAN
SILT IMPOUNDING BASIN NO.3
STOUDTS FERRY

DATE 12-1-50	COMMONWEALTH OF PENNSYLVANIA JAMES H. DUFF - GOVERNOR DEPARTMENT OF FORESTS AND WATERS M. F. DRAEMEL - SECRETARY HARRISBURG, PENNSYLVANIA	CONTRACT NUMBER 1416 SHEET NUMBER 3
-----------------	---	--