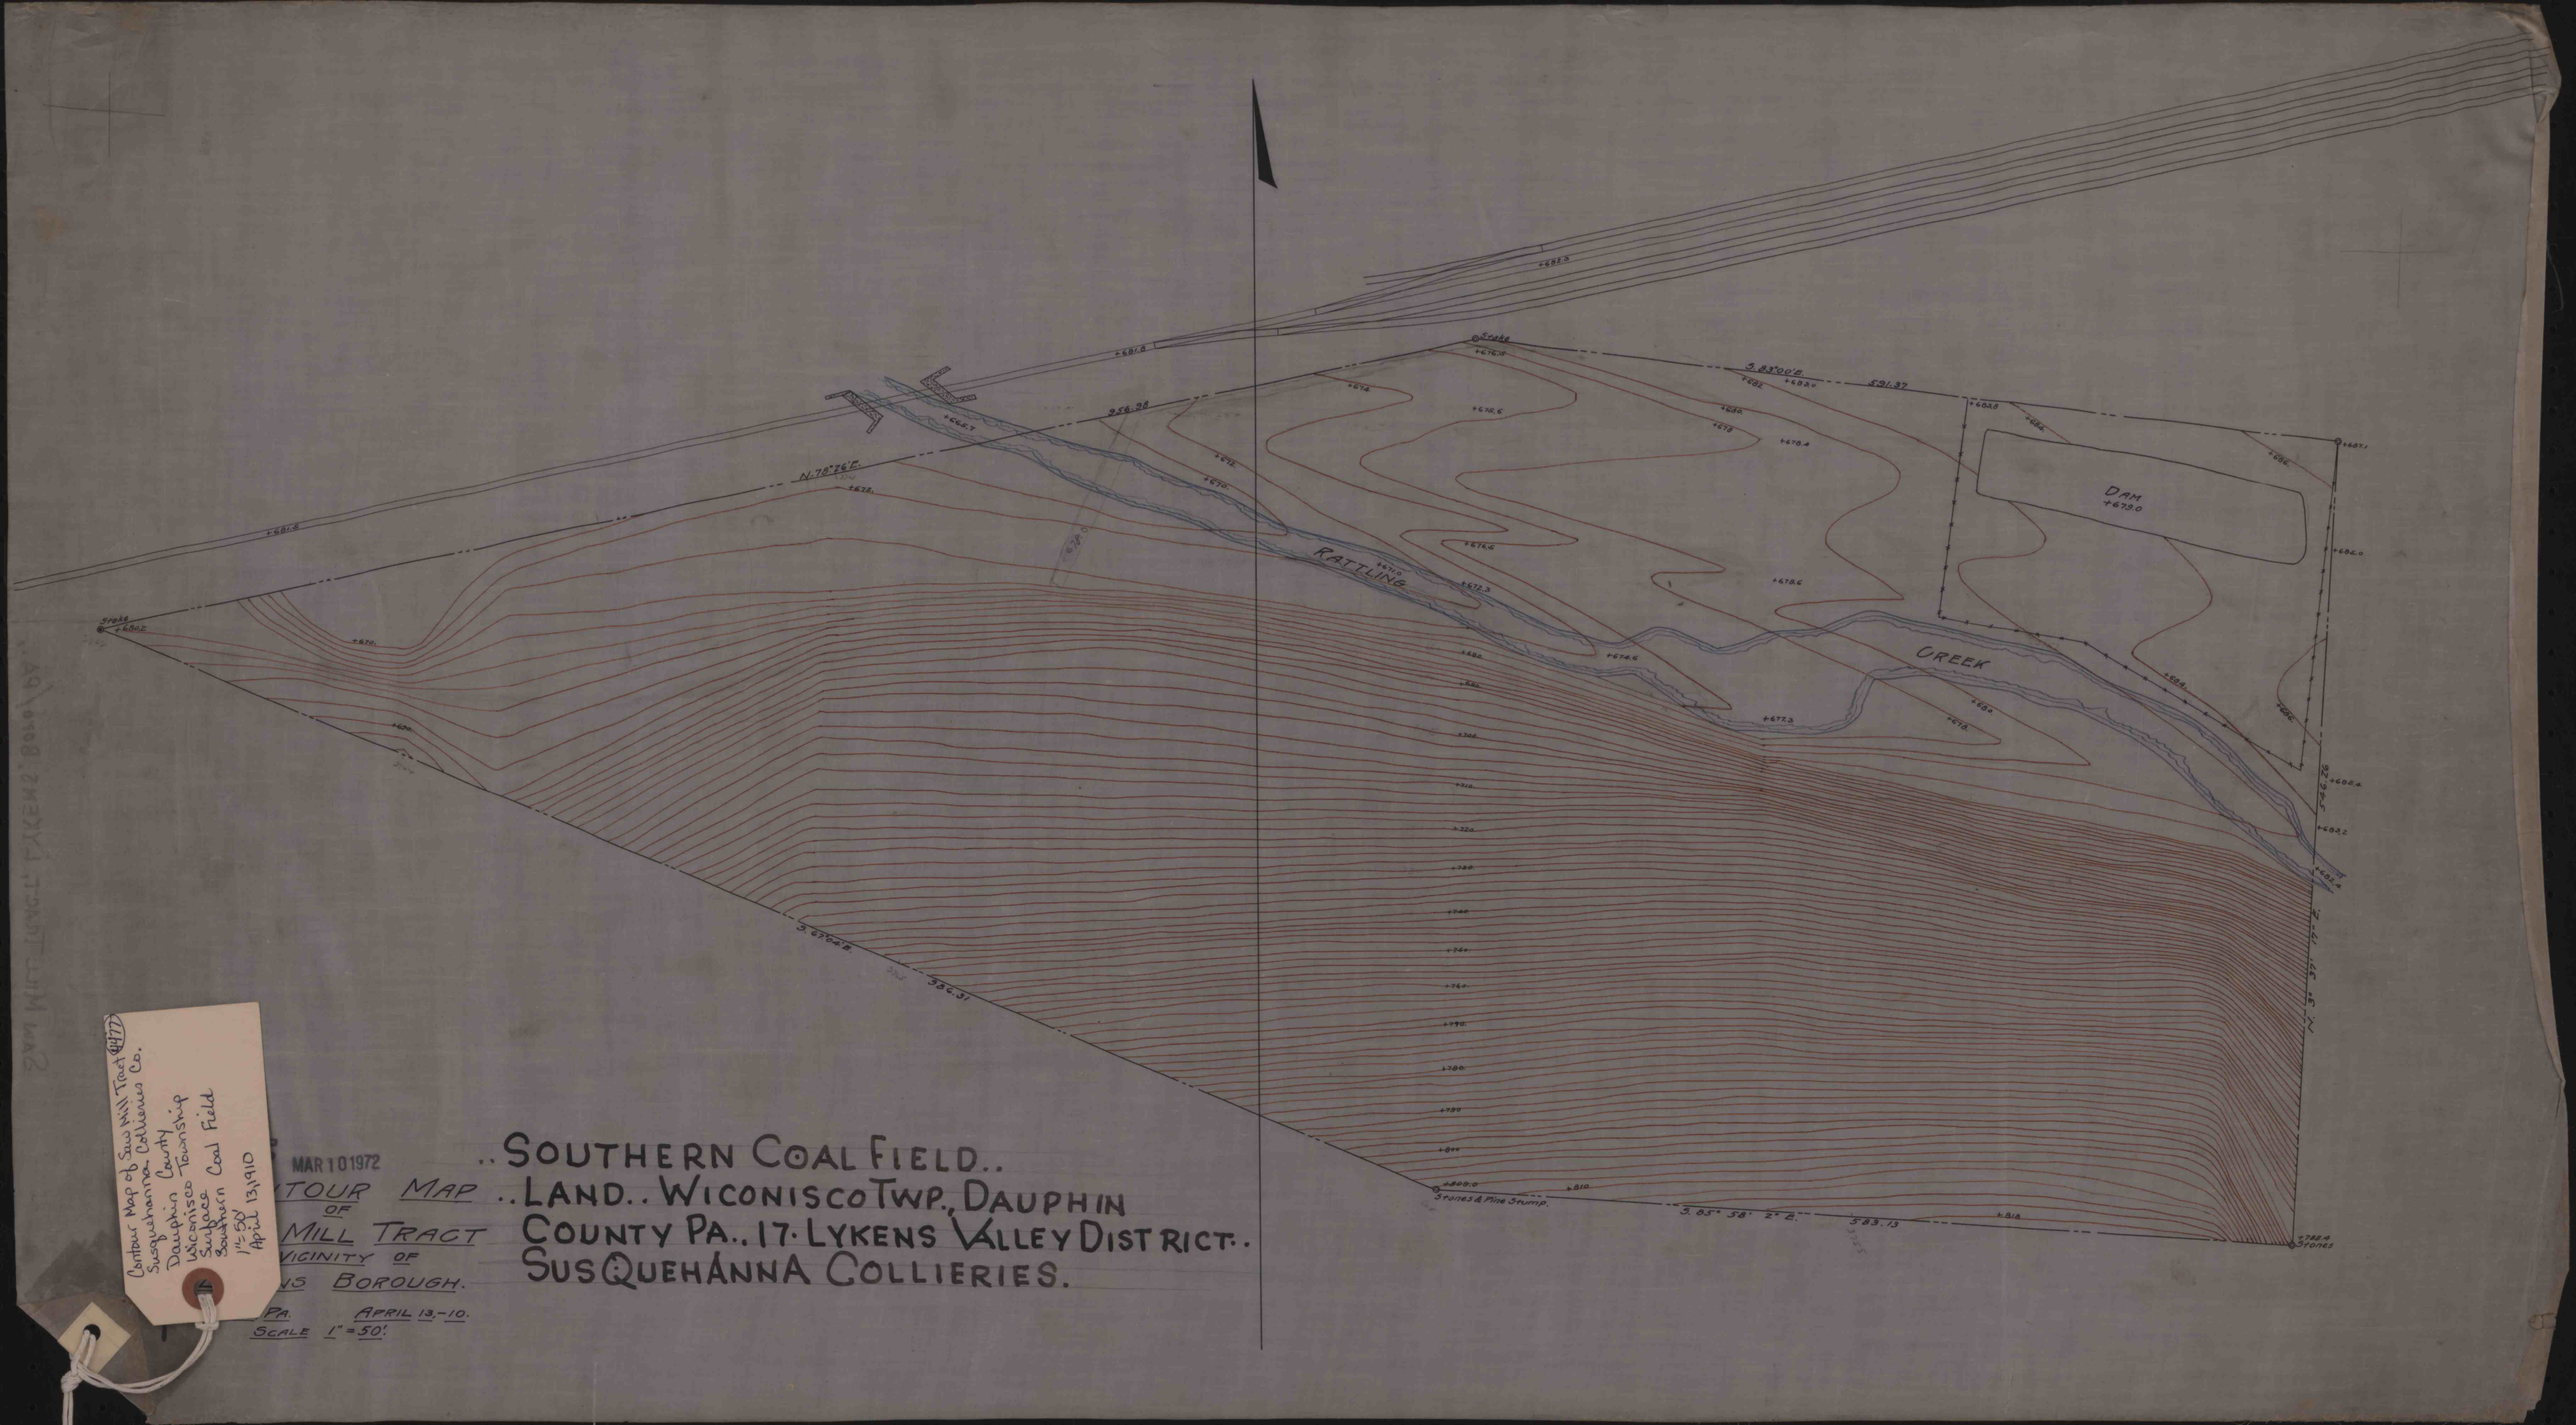
N.78°76'E.
926.38
S.83°00'E.
501.37
S.67°62'E.
386.31
S.83°58' 2" E.
583.13
N.3°56' 2" W.
RATTLING
CREEK
DAM
+673.0
Stones & Pile Stump.
Stones
Contour Map of Saw Mill Tract (4177)
Susquehanna Collieries Co.
Dauphin County
Wiconisco Township
Surface
Southern Coal Field
1" = 50'
April 13, 1910
MAR 10 1972
..SOUTHERN COAL FIELD..
..LAND..WICONISCO TWP., DAUPHIN
COUNTY PA..17·LYKENS VALLEY DISTRICT..
SUSQUEHANNA COLLIERIES.
TOUR MAP
OF
MILL TRACT
VICINITY OF
NS BOROUGH.
PA.
APRIL 13.-10.
SCALE 1" = 50'.