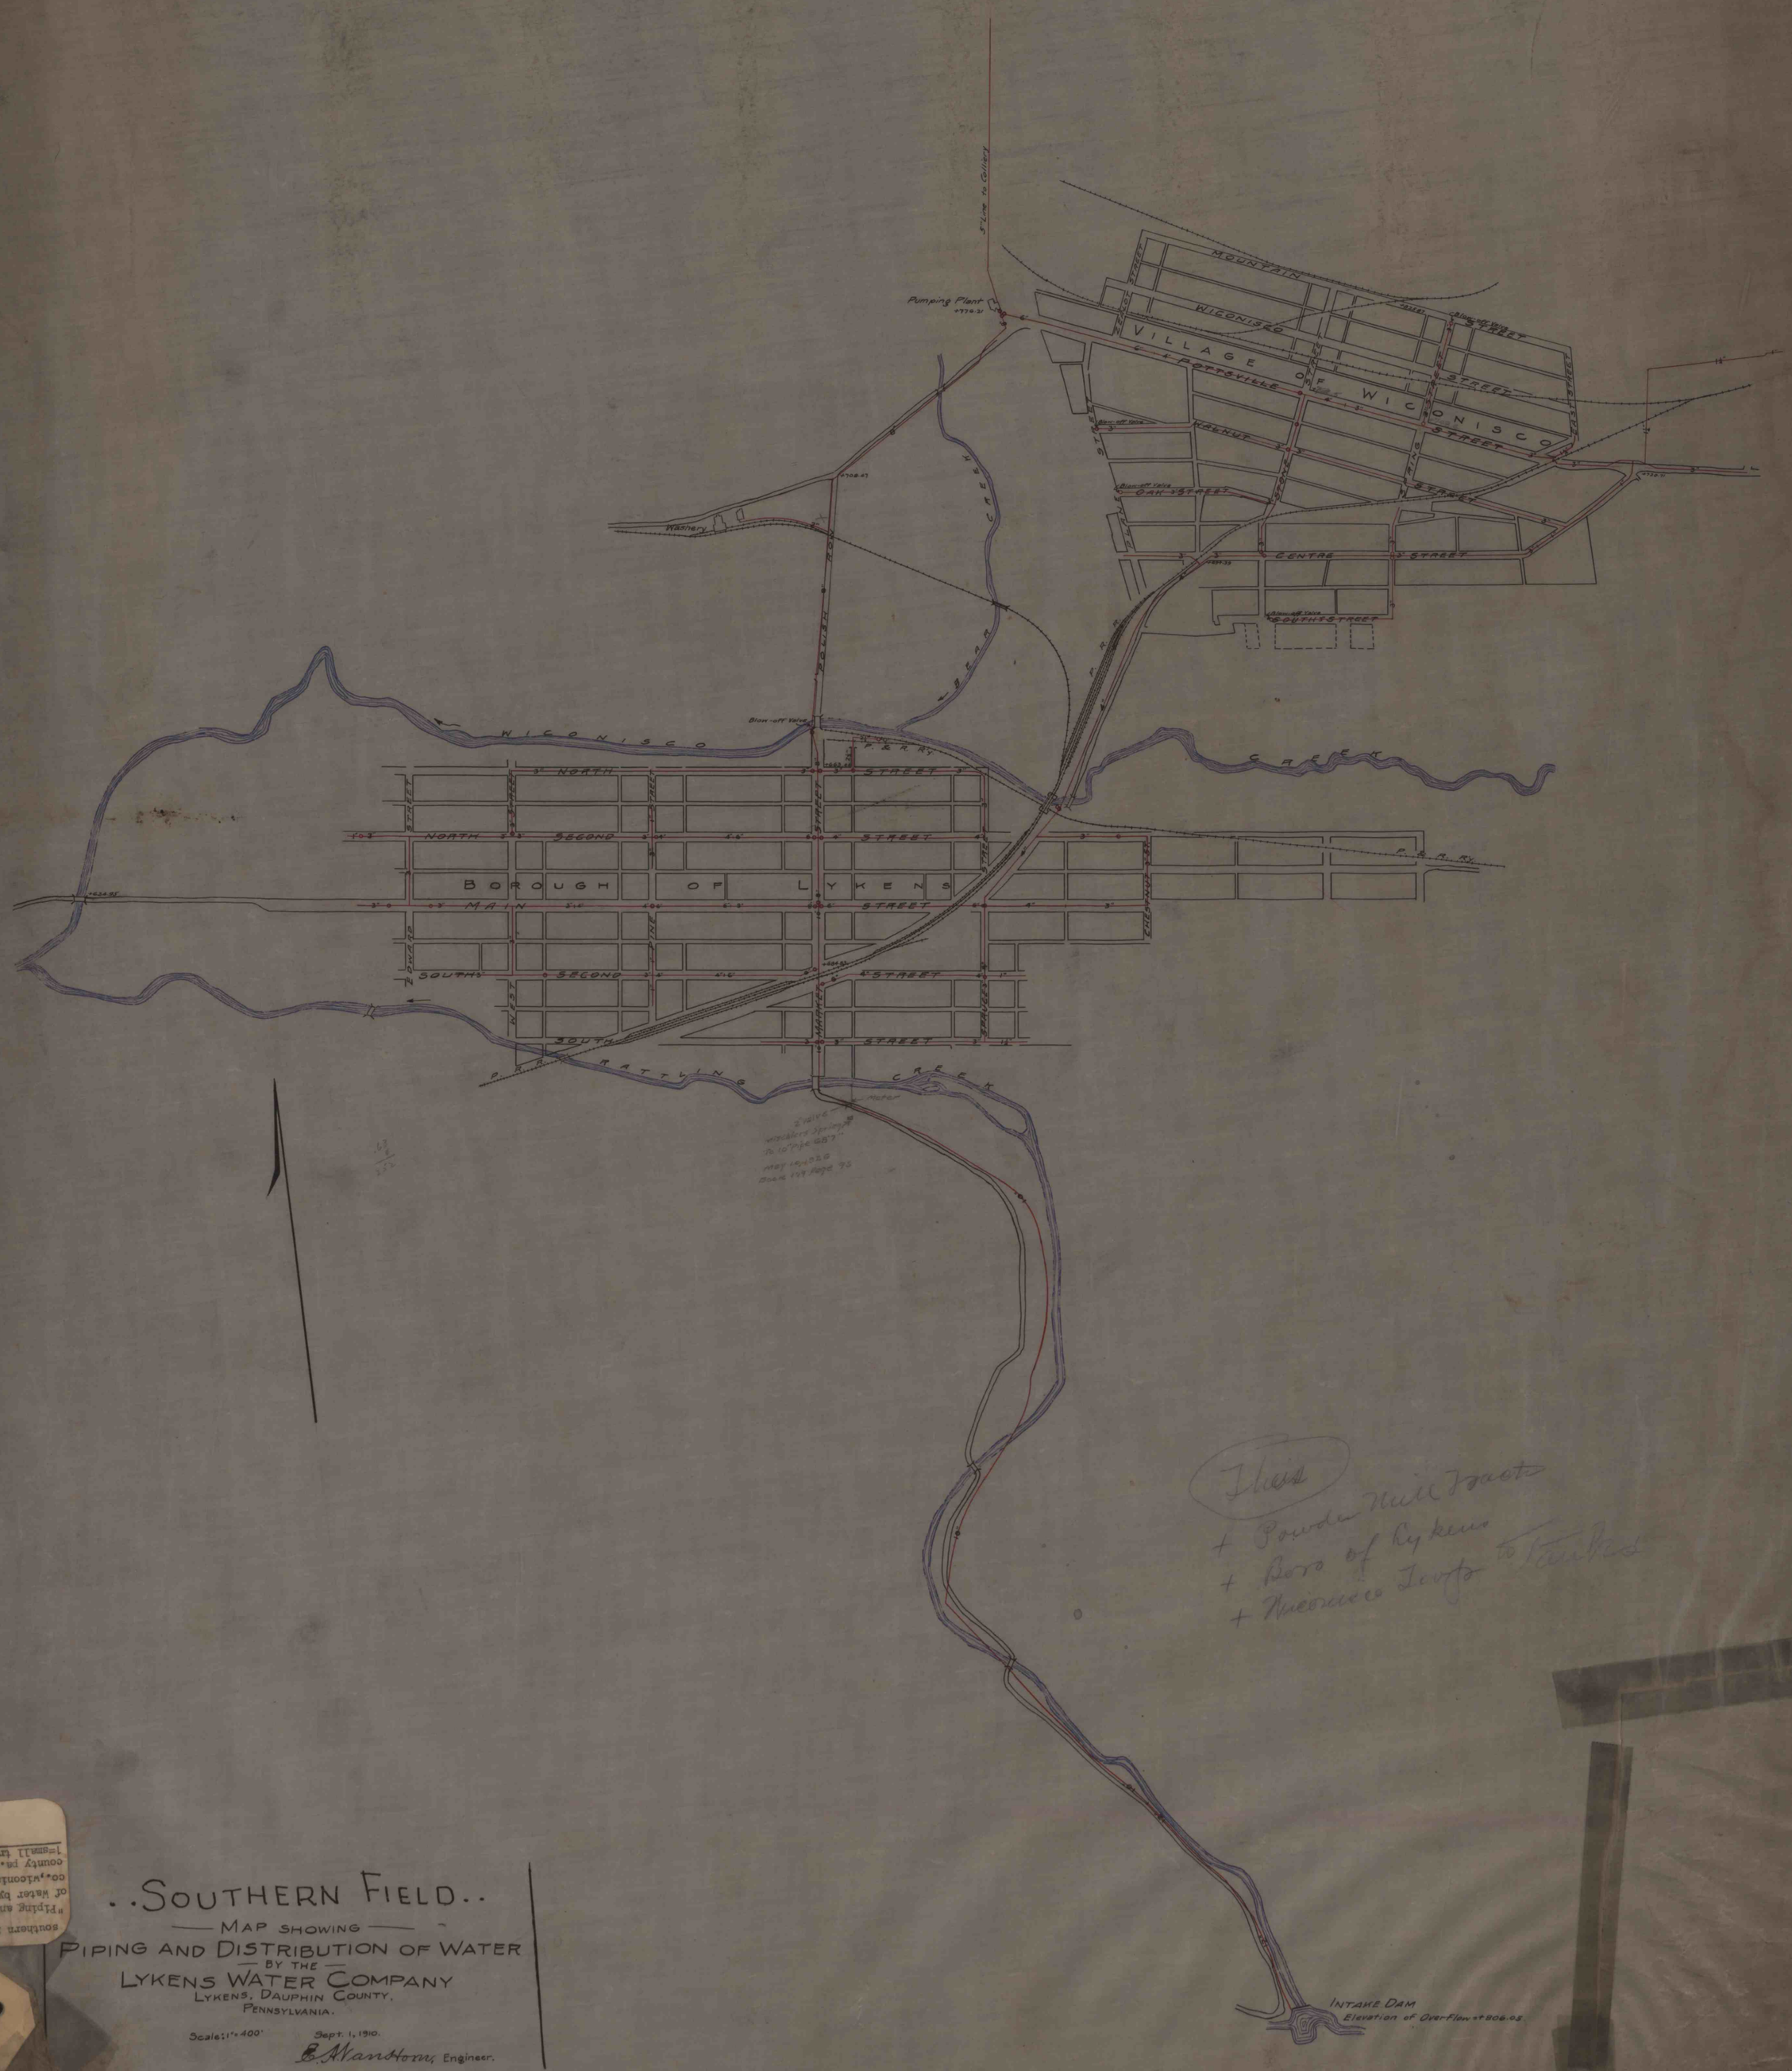

This
+ Powder Mill Tract
+ Boro of Lykens
+ Wiconisco Twp to Parties

..SOUTHERN FIELD..

— MAP SHOWING —

PIPING AND DISTRIBUTION OF WATER

— BY THE —

LYKENS WATER COMPANY

LYKENS, DAUPHIN COUNTY,

PENNSYLVANIA.

Scale: 1" = 400' Sept. 1, 1910.

E. A. Hanthorn, Engineer.

Southern field 1" = 400'
"Piping and distribution of
of water by the Lykens water
co., Wiconisco twp., dauphin
county pa. sept. 1, 1910. A.D.
1" = 400.11 trace.
4442