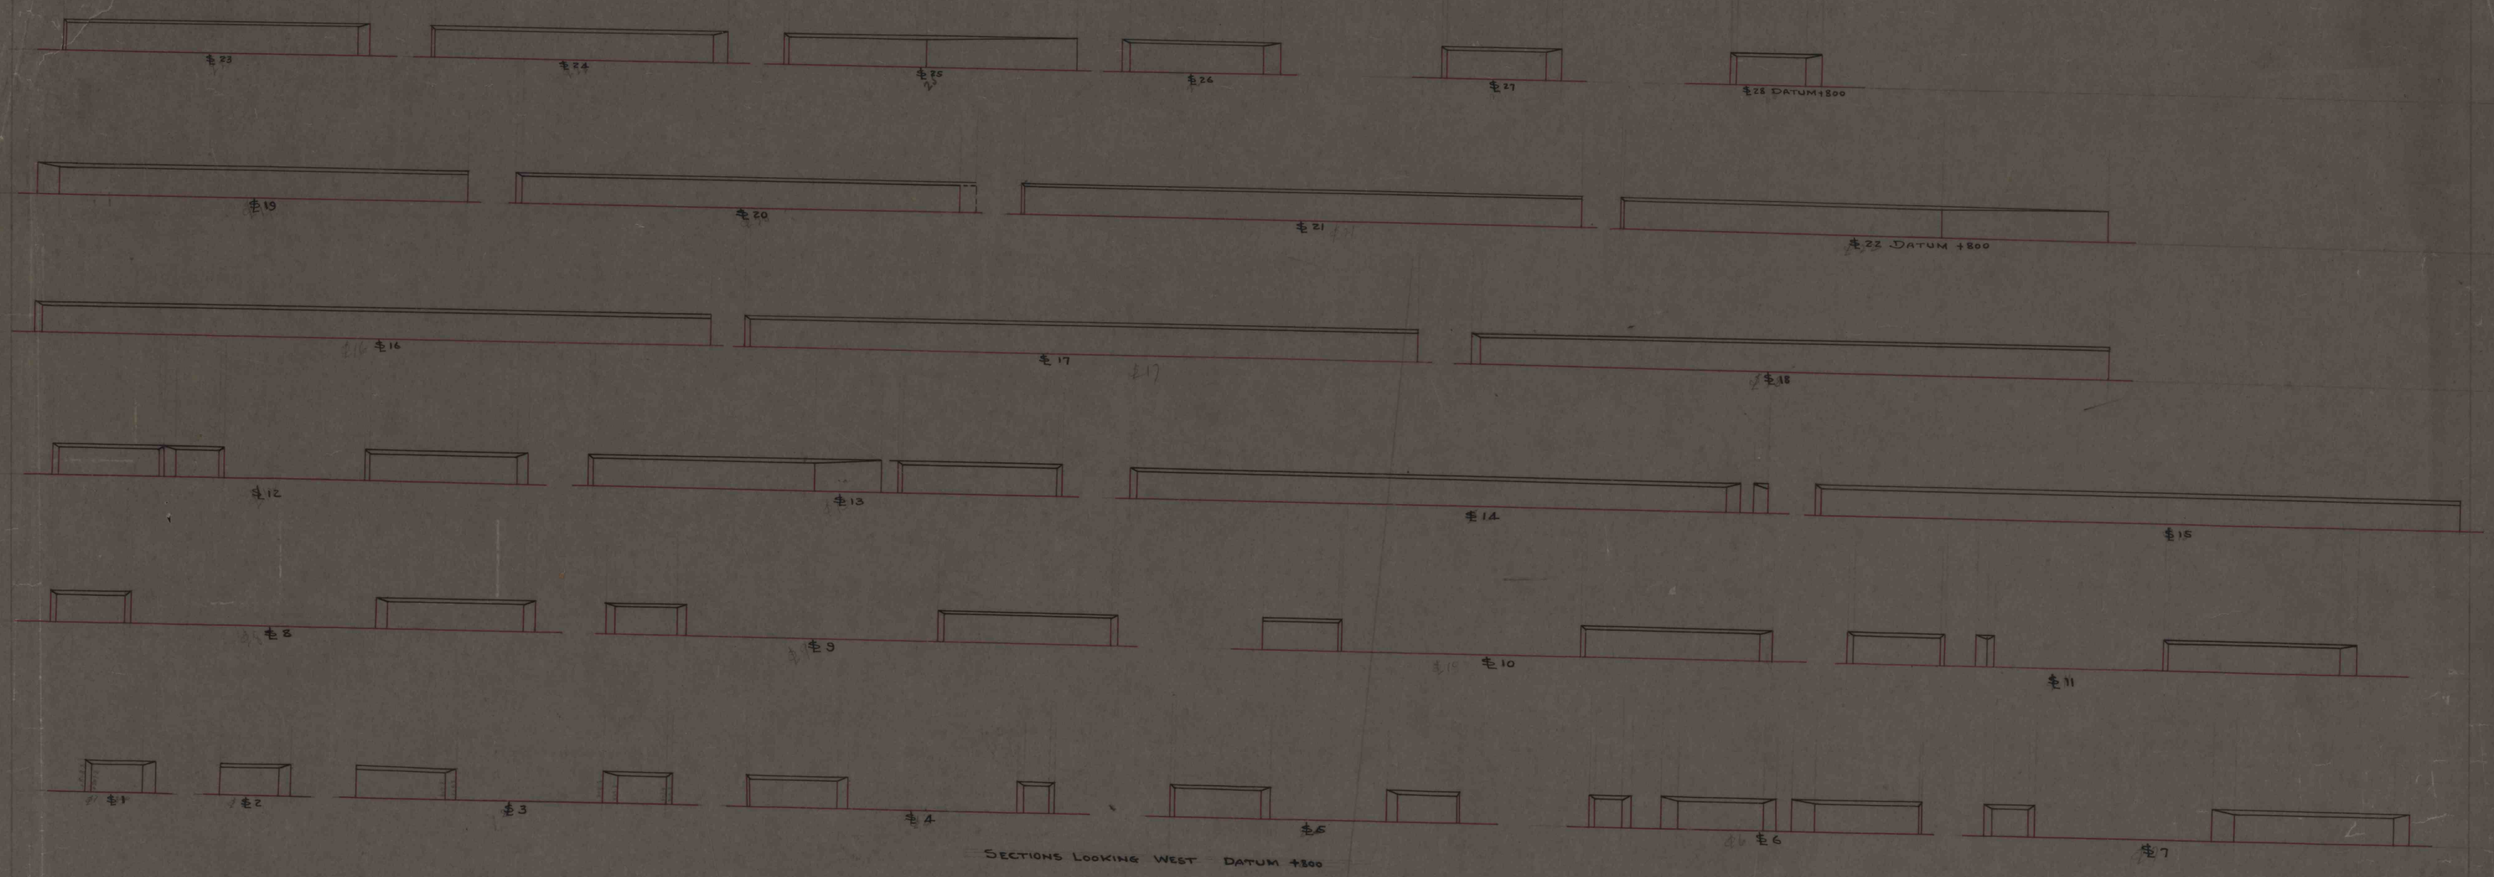

SECTIONS LOOKING WEST DATUM +800

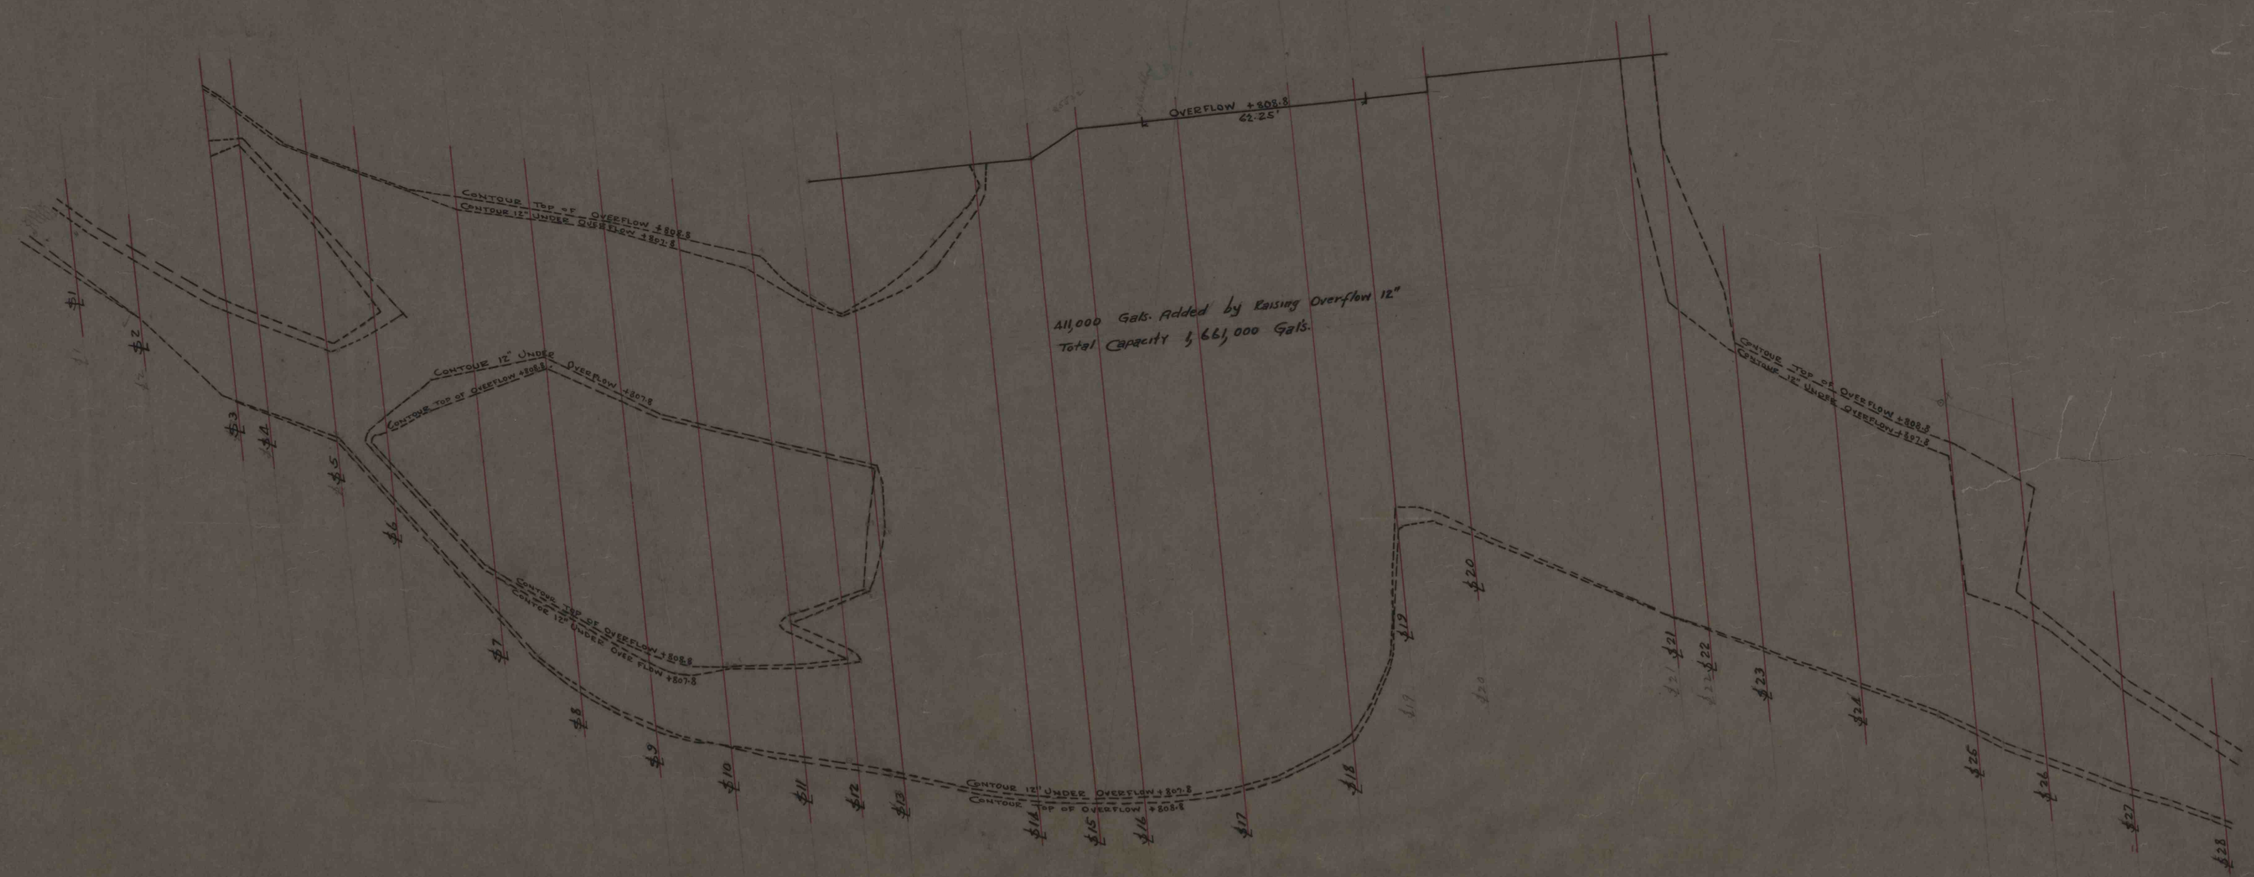

LYKENS WATER CO. RESERVOIR
SCALE 1" = 20' JUNE 29, 1931.