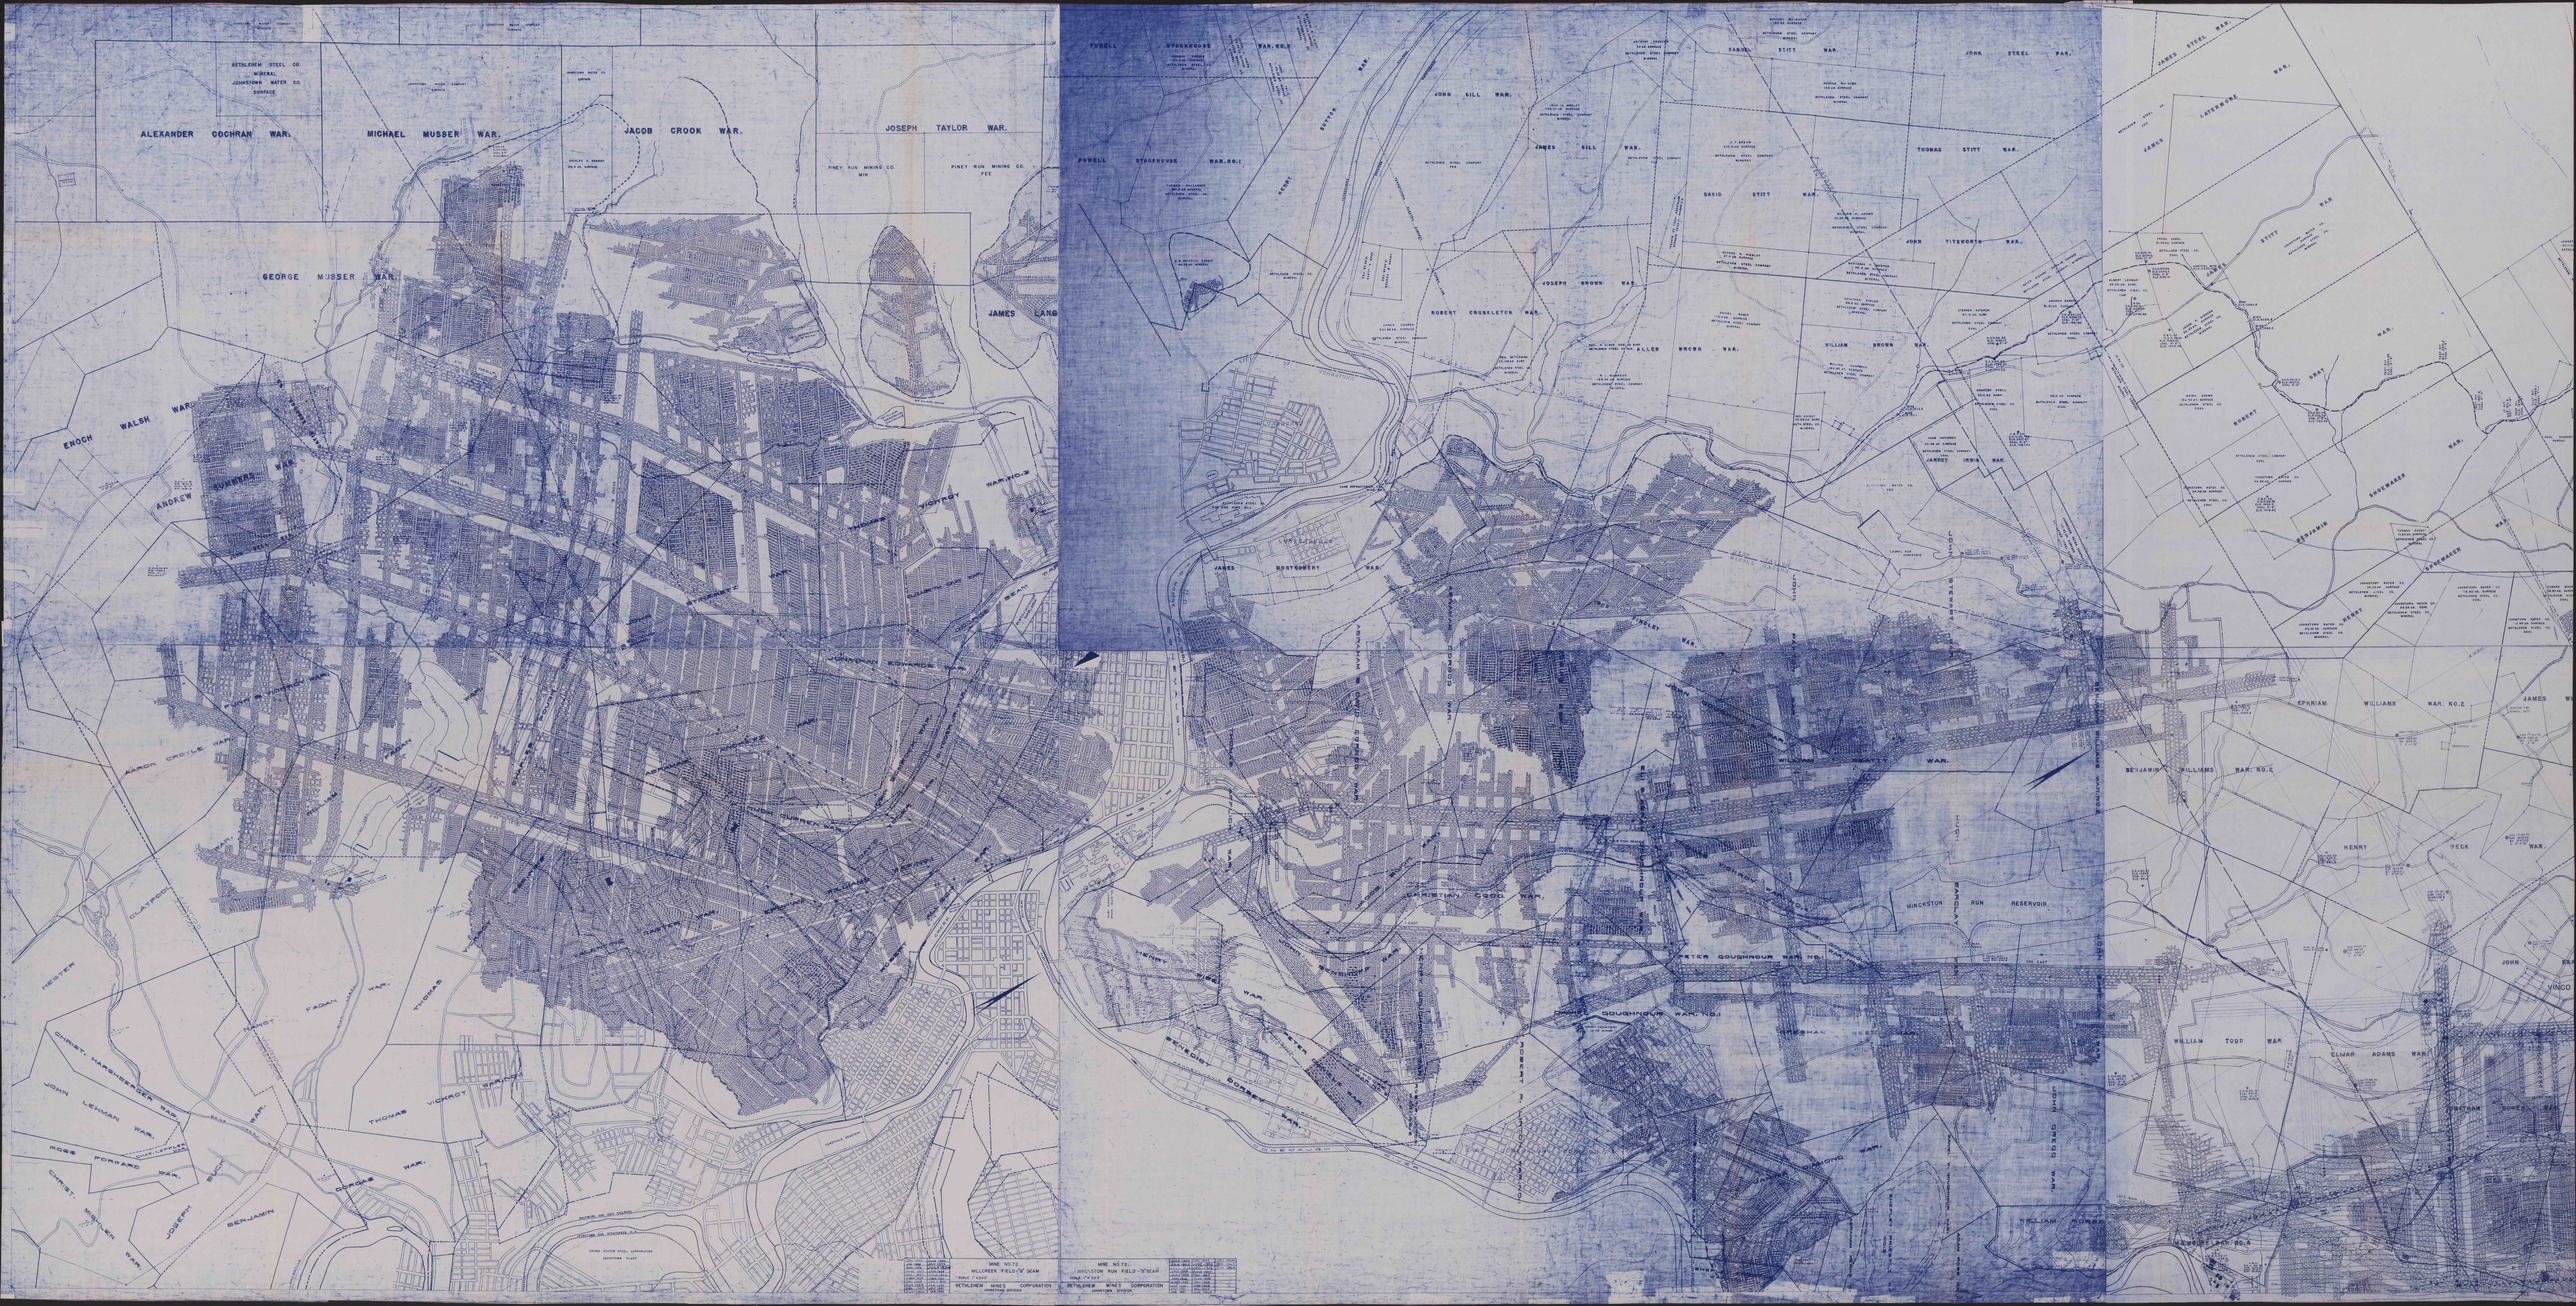

ALEXANDER COCHRAN WAR.
MICHAEL MUSSER WAR.
JACOB CROOK WAR.
JOSEPH TAYLOR WAR.
GEORGE MUSSER WAR.
JAMES LANG
EROCH WALSH WAR.
ANDREW SUMMERS WAR.
AARON CRYLE WAR.
HESTER CLATFORD WAR.
ROSE FORRARD WAR.
JOSEPH BECK WAR.
BENJAMIN GEORGE WAR.
THOMAS VICKROY WAR.
JOHN LEHMAN WAR.
CHRIST. MEHLER WAR.
POWELL STOCKHOUSE WAR. NO.1
POWELL STAGEHOUSE WAR. NO.1
JOHN SILL WAR.
JAMES SILL WAR.
SAMUEL STITT WAR.
JOHN STEEL WAR.
DAVID STITT WAR.
THOMAS STITT WAR.
JOHN TITSWORTH WAR.
JOSEPH BROWN WAR.
ROBERT CRUMLETON WAR.
WILLIAM BROWN WAR.
JAMES MONTGOMERY WAR.
JARRET JEWIS WAR.
ROBERT SPEARBAKER WAR.
BENJAMIN SPEARBAKER WAR.
EPHRAIM WILLIAMS WAR. NO.2
BENJAMIN WILLIAMS WAR. NO.2
HENRY BECK WAR.
CHRISTIAN GOOD WAR.
PETER GOUGHNOUR WAR. NO.1
HINCKSTON RUN RESERVOIR
WILLIAM TODD WAR.
ELIJAH ADAMS WAR.
JOHN CONRAD WAR.
WILLIAM ROBERTS
MINE NO.72
WILLICREEK FIELD "A" SEAM
SCALE 1"=100'
BETHLEHEM MINES CORPORATION
JOHNSTOWN DIVISION
MINE NO.72
HINCKSTON RUN FIELD "A" SEAM
SCALE 1"=100'
BETHLEHEM MINES CORPORATION
JOHNSTOWN DIVISION