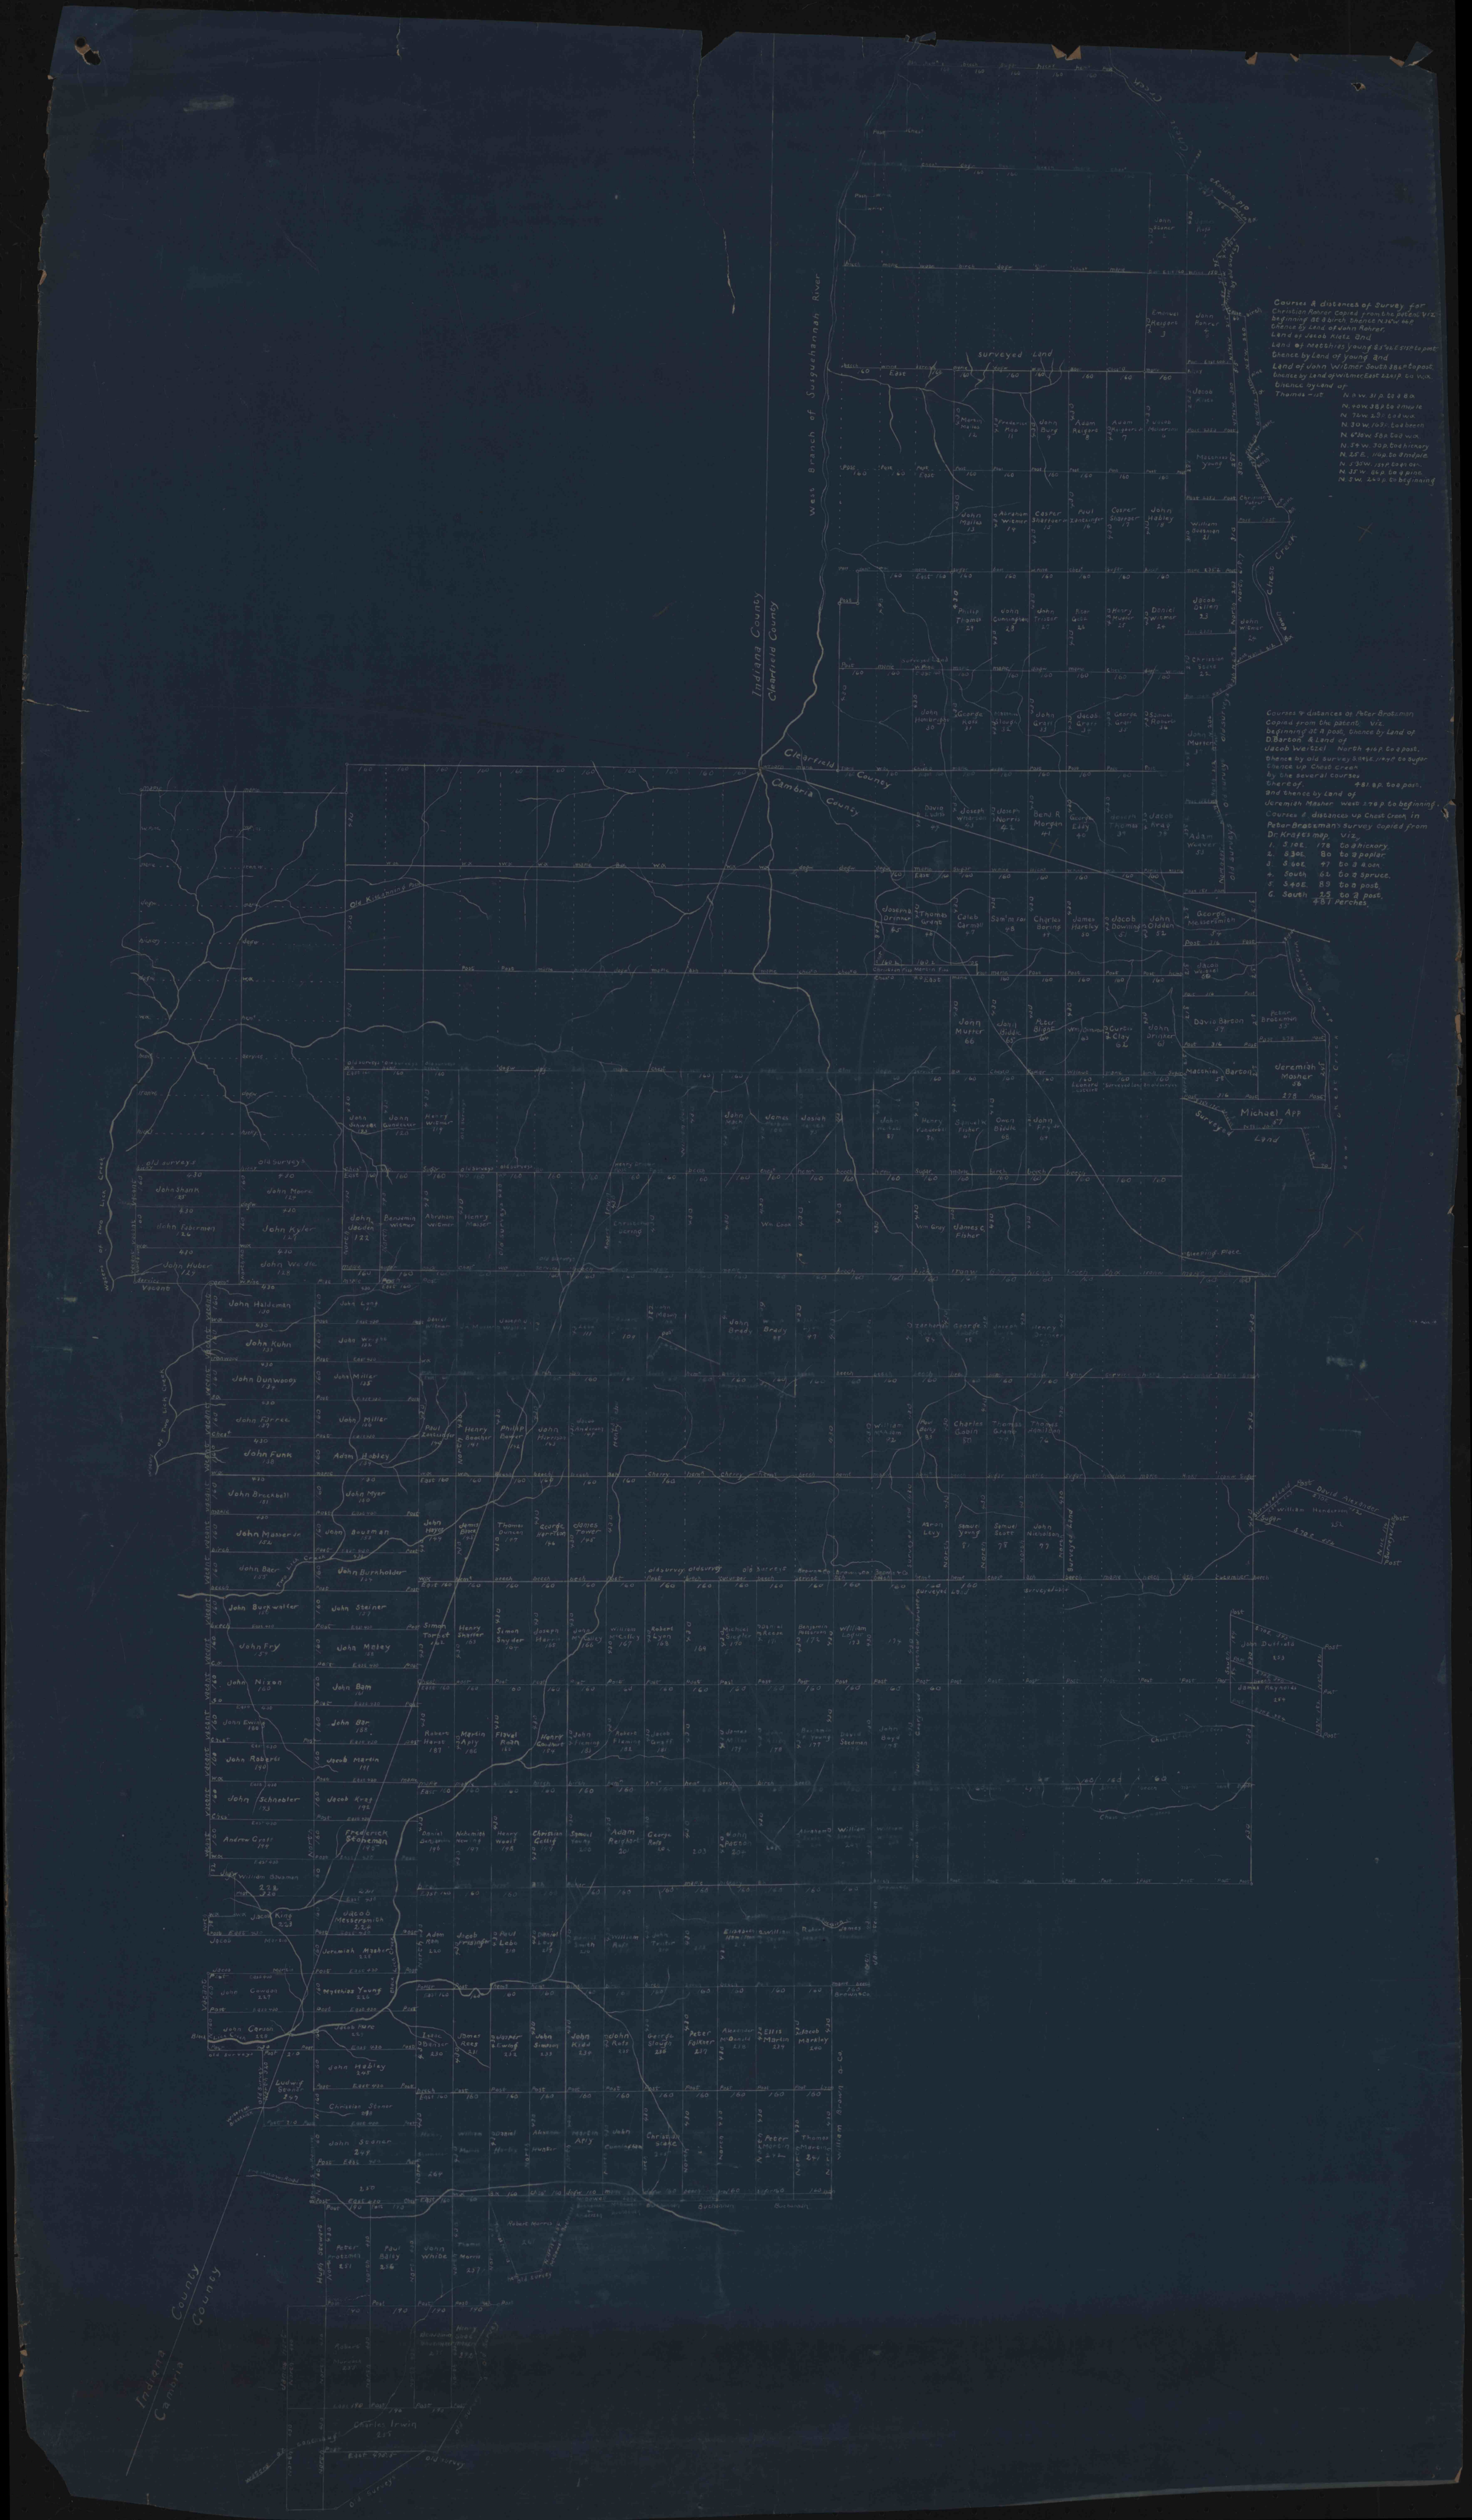
Courses & distances of survey for Christian Rohrer Copied from the patent viz. beginning at a birch thence N.36 W. 66 P. thence by Land of John Rohrer, Land of Jacob Kletz and Land of Matthias Young 85 1/2 E 51 P. to post thence by Land of Young and Land of John Witmer South 88 P. to post thence by Land of Witmer East 124 P. to W.O. thence by Land of Thomas - 1st
N. 8 W. 31 P. to a Ba.
N. 40 W. 38 P. to a maple
N. 74 W. 29 P. to a W.O.
N. 30 W. 169 P. to a beech
N. 6 30 W. 58 P. to a W.O.
N. 54 W. 30 P. to a hickory
N. 25 E. 116 P. to a maple
N. 5 35 W. 159 P. to a gn. oak.
N. 35 W. 86 P. to a pine
N. 5 W. 24 P. to beginning
Courses & distances of Peter Bretzman Copied from the patent, viz. beginning at a post, thence by Land of D. Barton & Land of Jacob Weitzel North 416 P. to a post, thence by old survey S. 84 E. 114 P. to sugar thence up Chest Creek by the several courses thereof, 481 8 P. to a post, and thence by Land of Jeremiah Masher West 178 P. to beginning.
Courses & distances up Chest Creek in Peter Bretzman's Survey copied from Dr. Krafts map viz.
1. S. 10 E. 178 to a hickory.
2. S 30 E. 80 to a poplar.
3. S 60 E. 47 to a W.O.
4. South 62 to a spruce.
5. S 40 E. 89 to a post.
6. South 25 to a post.
481 Perches.
Surveyed Land
Indiana County
Clearfield County
Cambria County
Chest Creek
Old Kittanning Path
Old Surveys
Vacant
Sleeping Place