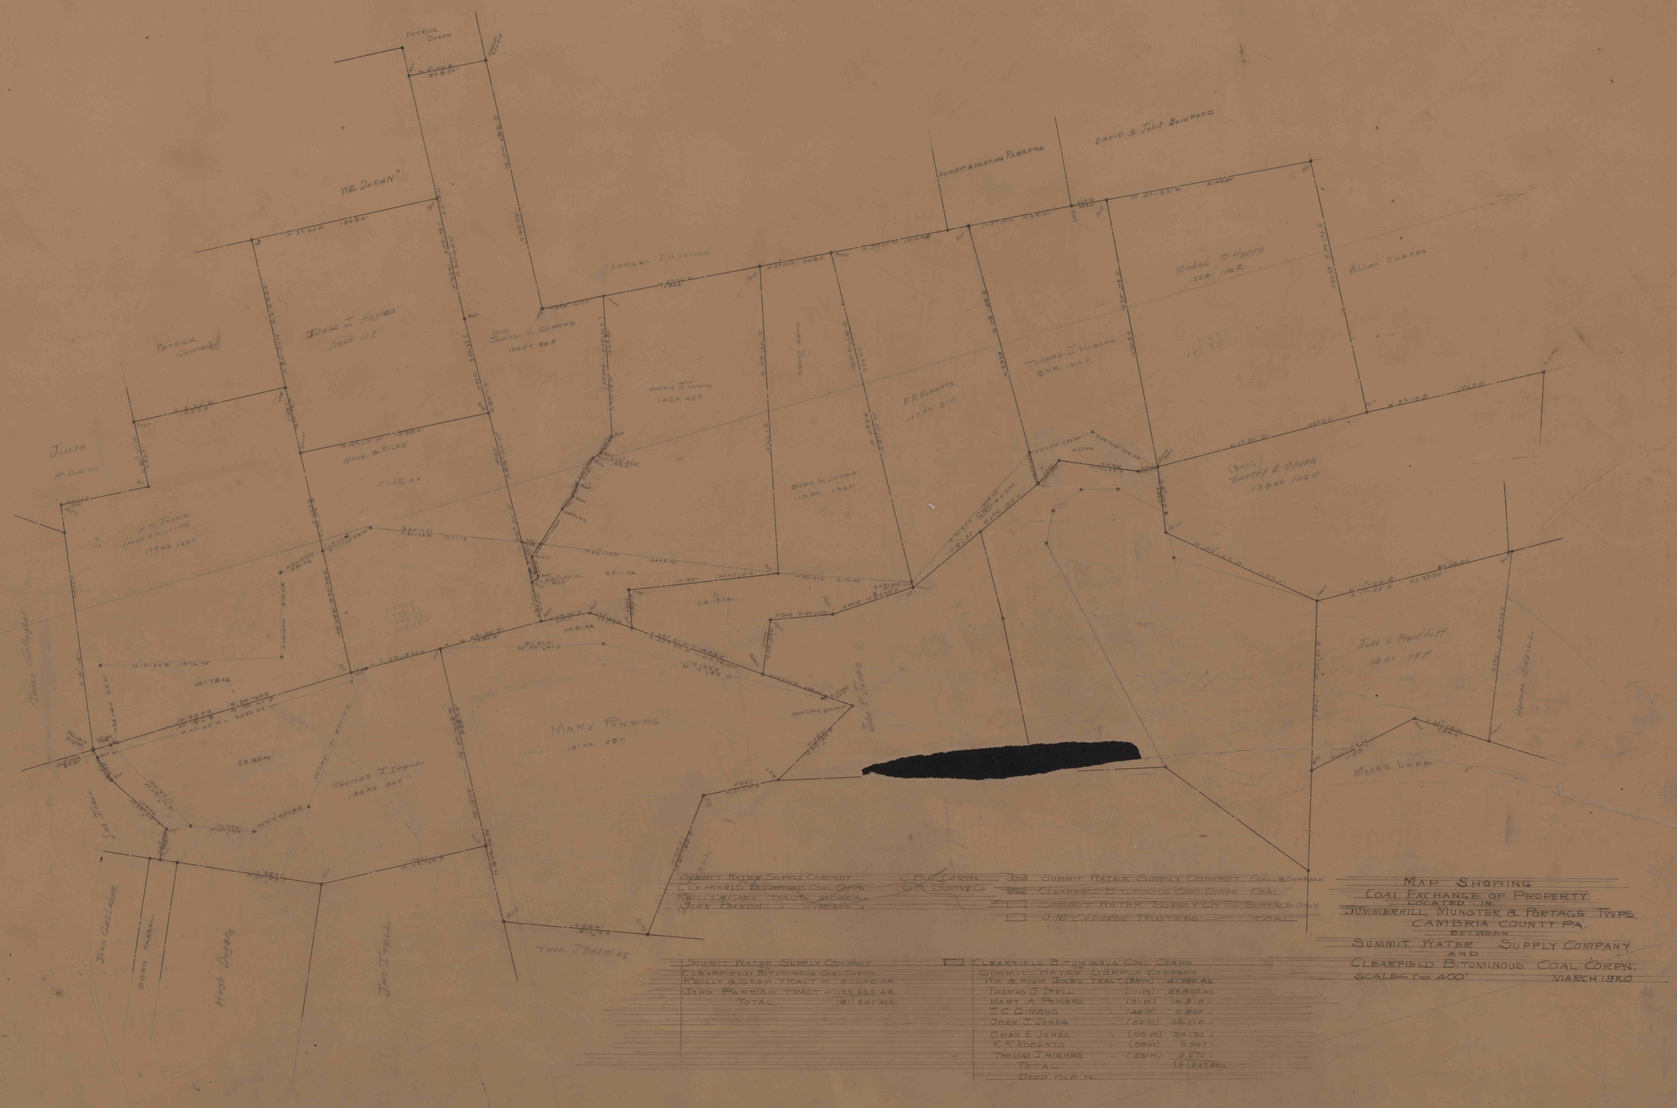

Summit Water Supply Company	C.B.A. Parcel	Tract	Summit Water Supply Company Coal & Surface
Clearfield Bituminous Coal Corpn.	C.B.C. Co. Parcel	Tract	Clearfield Bituminous Coal Corpn. Coal
Reilly & Gribben Tract	51.6 Ac.	Tract	Summit Water Supply Co. Surface Only
John Parrish "	102.05 "	Tract	J.W. Cameron Trustees Coal

Summit Water Supply Company	
Clearfield Bituminous Coal Corpn.	
Reilly & Gribben Tract	51.6 Ac.
John Parrish Tract	129.695 Ac.
Total	181.845 Ac.

Clearfield Bituminous Coal Corpn.		
Summit Water Supply Company		
Wm. & Hugh Jones Tract	(Coal)	21.780 Ac.
Thomas J. Ittell	(Coal)	25.857 Ac.
Mary A. Powers	(Coal)	14.310
C.C. Dimond	(Coal)	8.860
Owen J. Jones	(Coal)	28.110
Owen E. Jones	(Coal)	24.130
R.F. Roberts	(Coal)	8.347
Thomas J. Hughes	(Coal)	8.570
Total		181.845 Ac.
Deed File No.		

MAP SHOWING
COAL EXCHANGE OF PROPERTY
LOCATED IN
SUMMERHILL, MUNSTER & PORTAGE TWPS.
CAMBRIA COUNTY PA.
BETWEEN
SUMMIT WATER SUPPLY COMPANY
AND
CLEARFIELD BITUMINOUS COAL CORPN.
SCALE: 1" = 400' MARCH 1940