




DRAWN BY **RAZ** 12/14/89
 CHECKED BY **RFT**
 APPROVED BY **RES**
 12/5/89
 12-15-89
 DRAWING NUMBER **881733-E3**

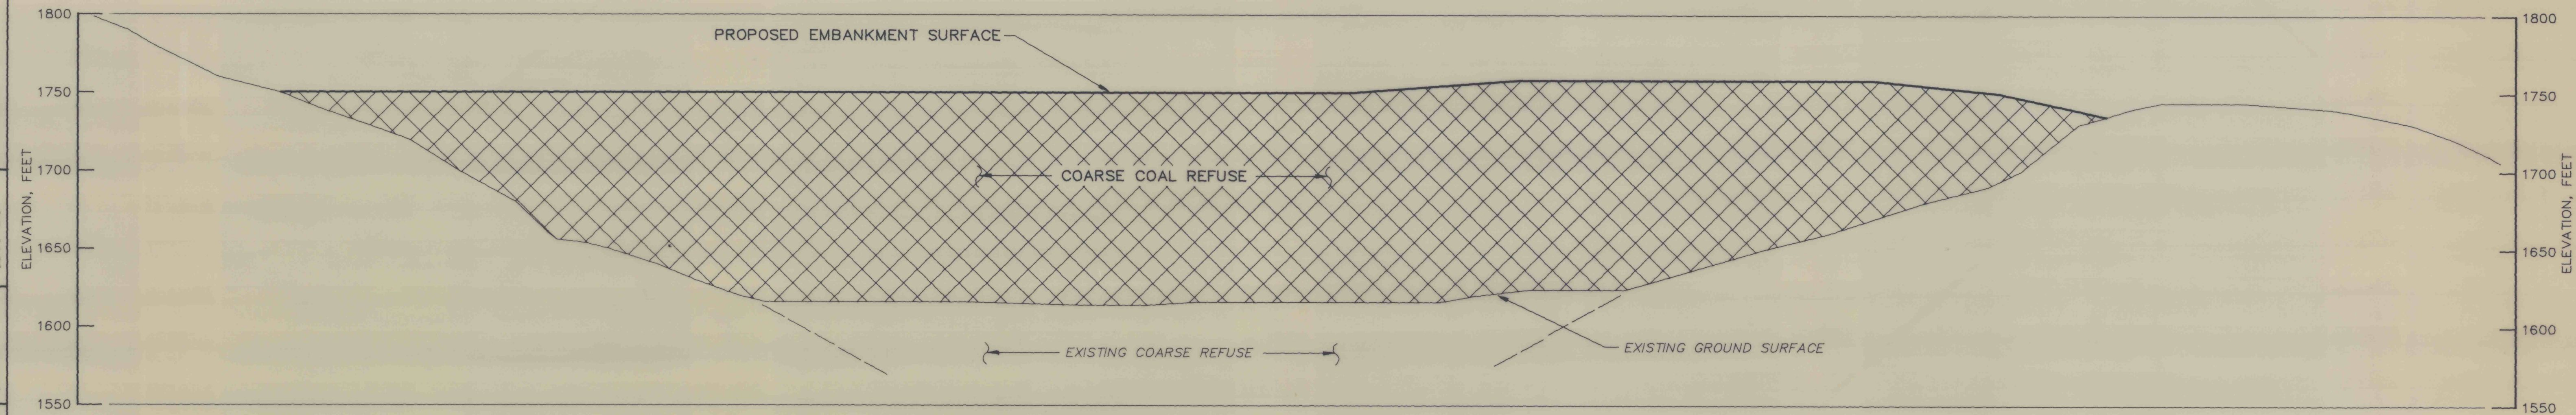


SECTION B-B

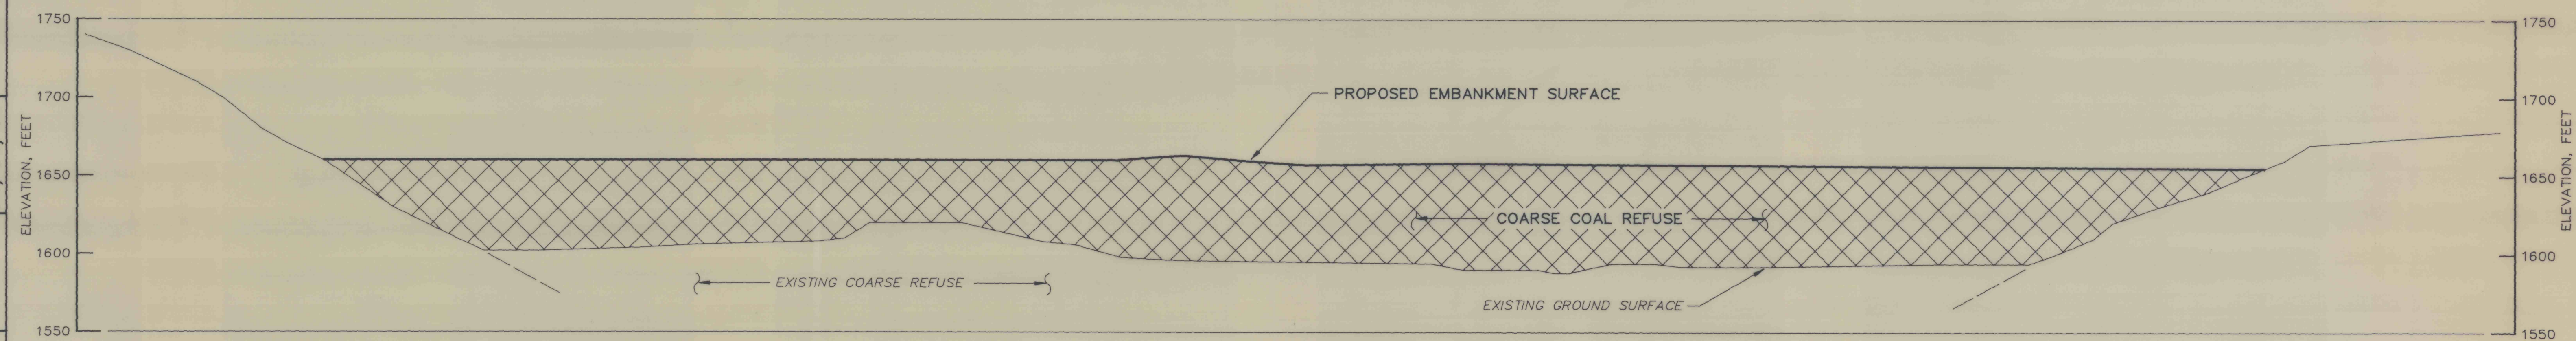

SECTION C-C

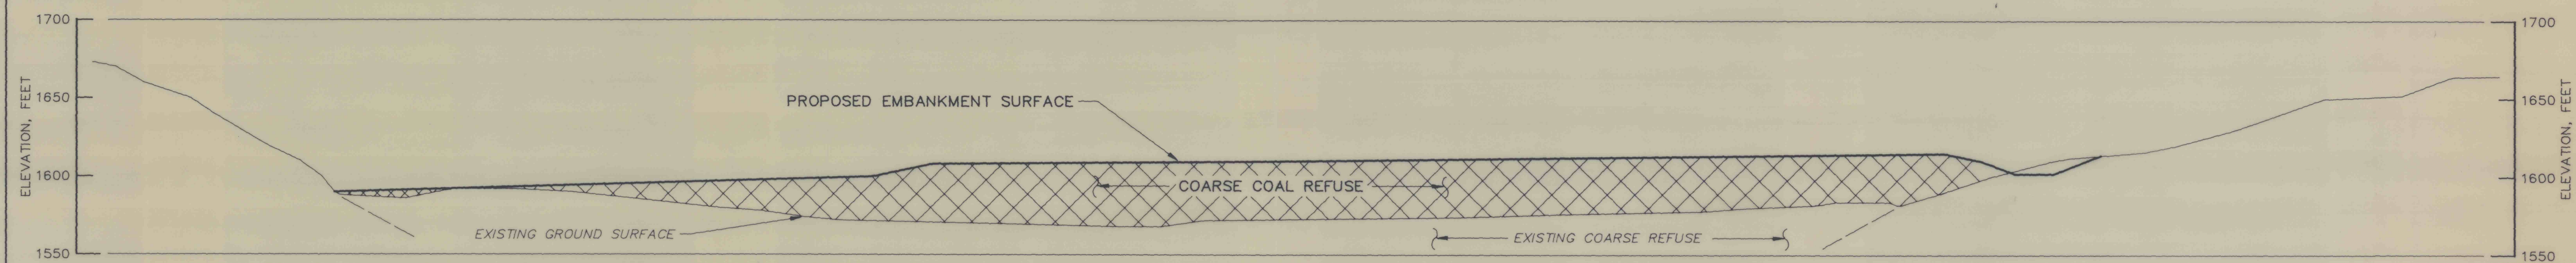

SECTION D-D

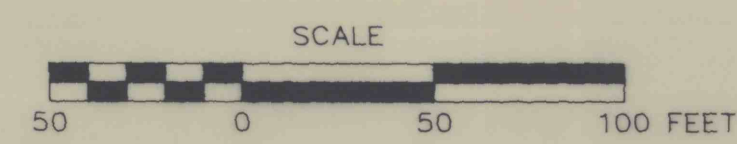

NOTE: FOR PLAN LOCATION OF SECTIONS,
SEE DRAWING NO. 881733-E1.

DRAWING NO.	SHEET NO.	FIGURE NO.
881733-E3		4

SECTIONS B-B, C-C AND D-D
 COARSE COAL REFUSE DISPOSAL EMBANKMENT
 BETHENERGY MINE No. 101
 CENTURY, WEST VIRGINIA
 PREPARED FOR
 BETHENERGY MINES INC.
 SOUTHERN DIVISION
 CHARLESTON, WEST VIRGINIA
D'APPOLONIA