



DATE	BY	REVISION	RECORD	DR	CK

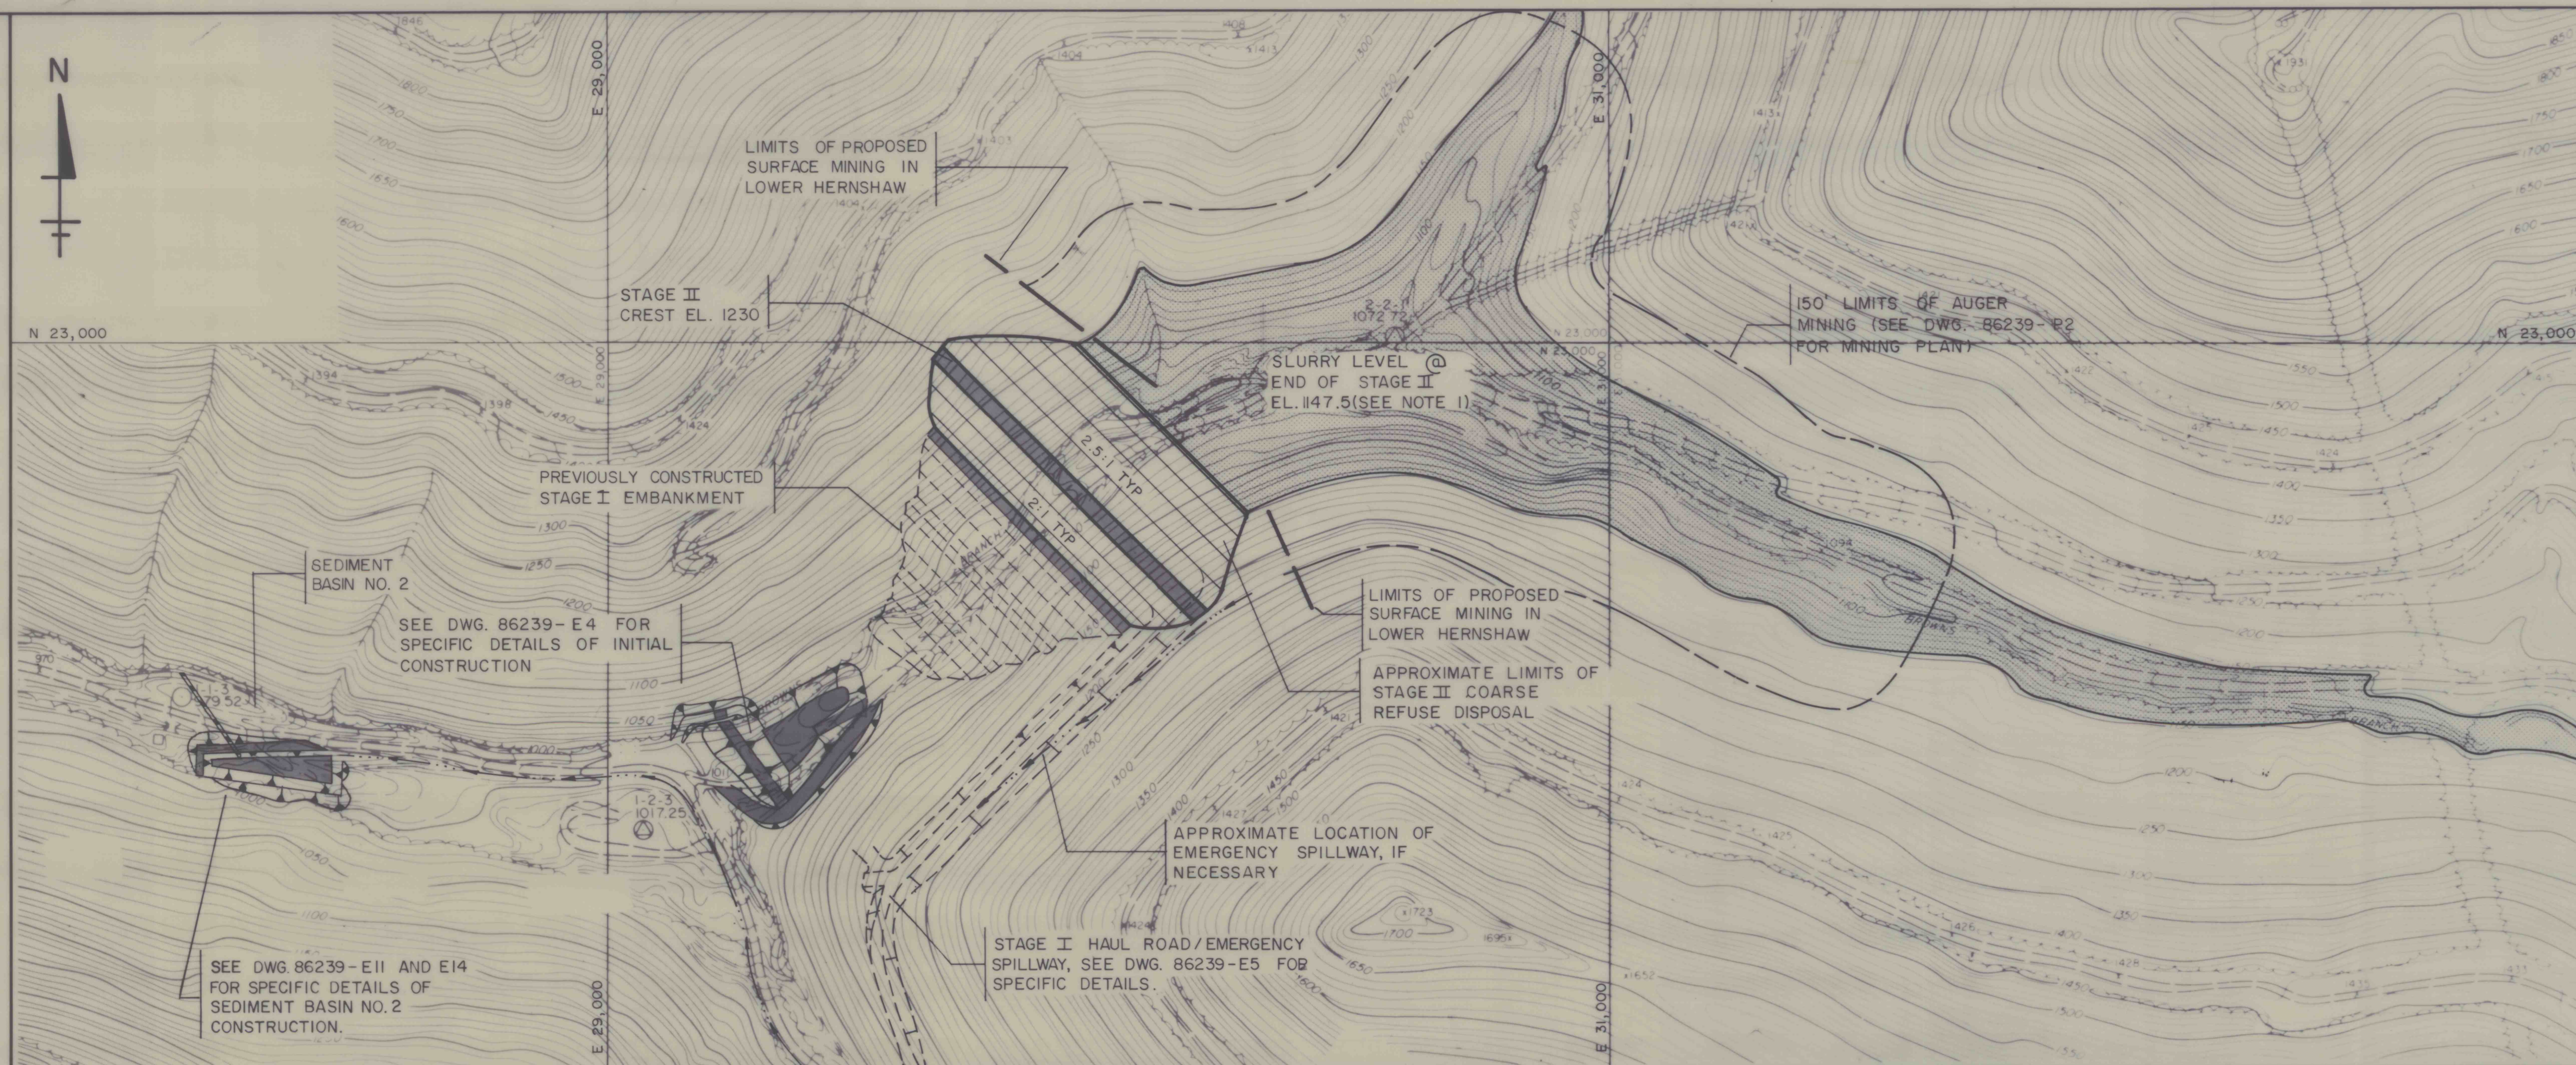

CONCEPTUAL PLAN - STAGE II

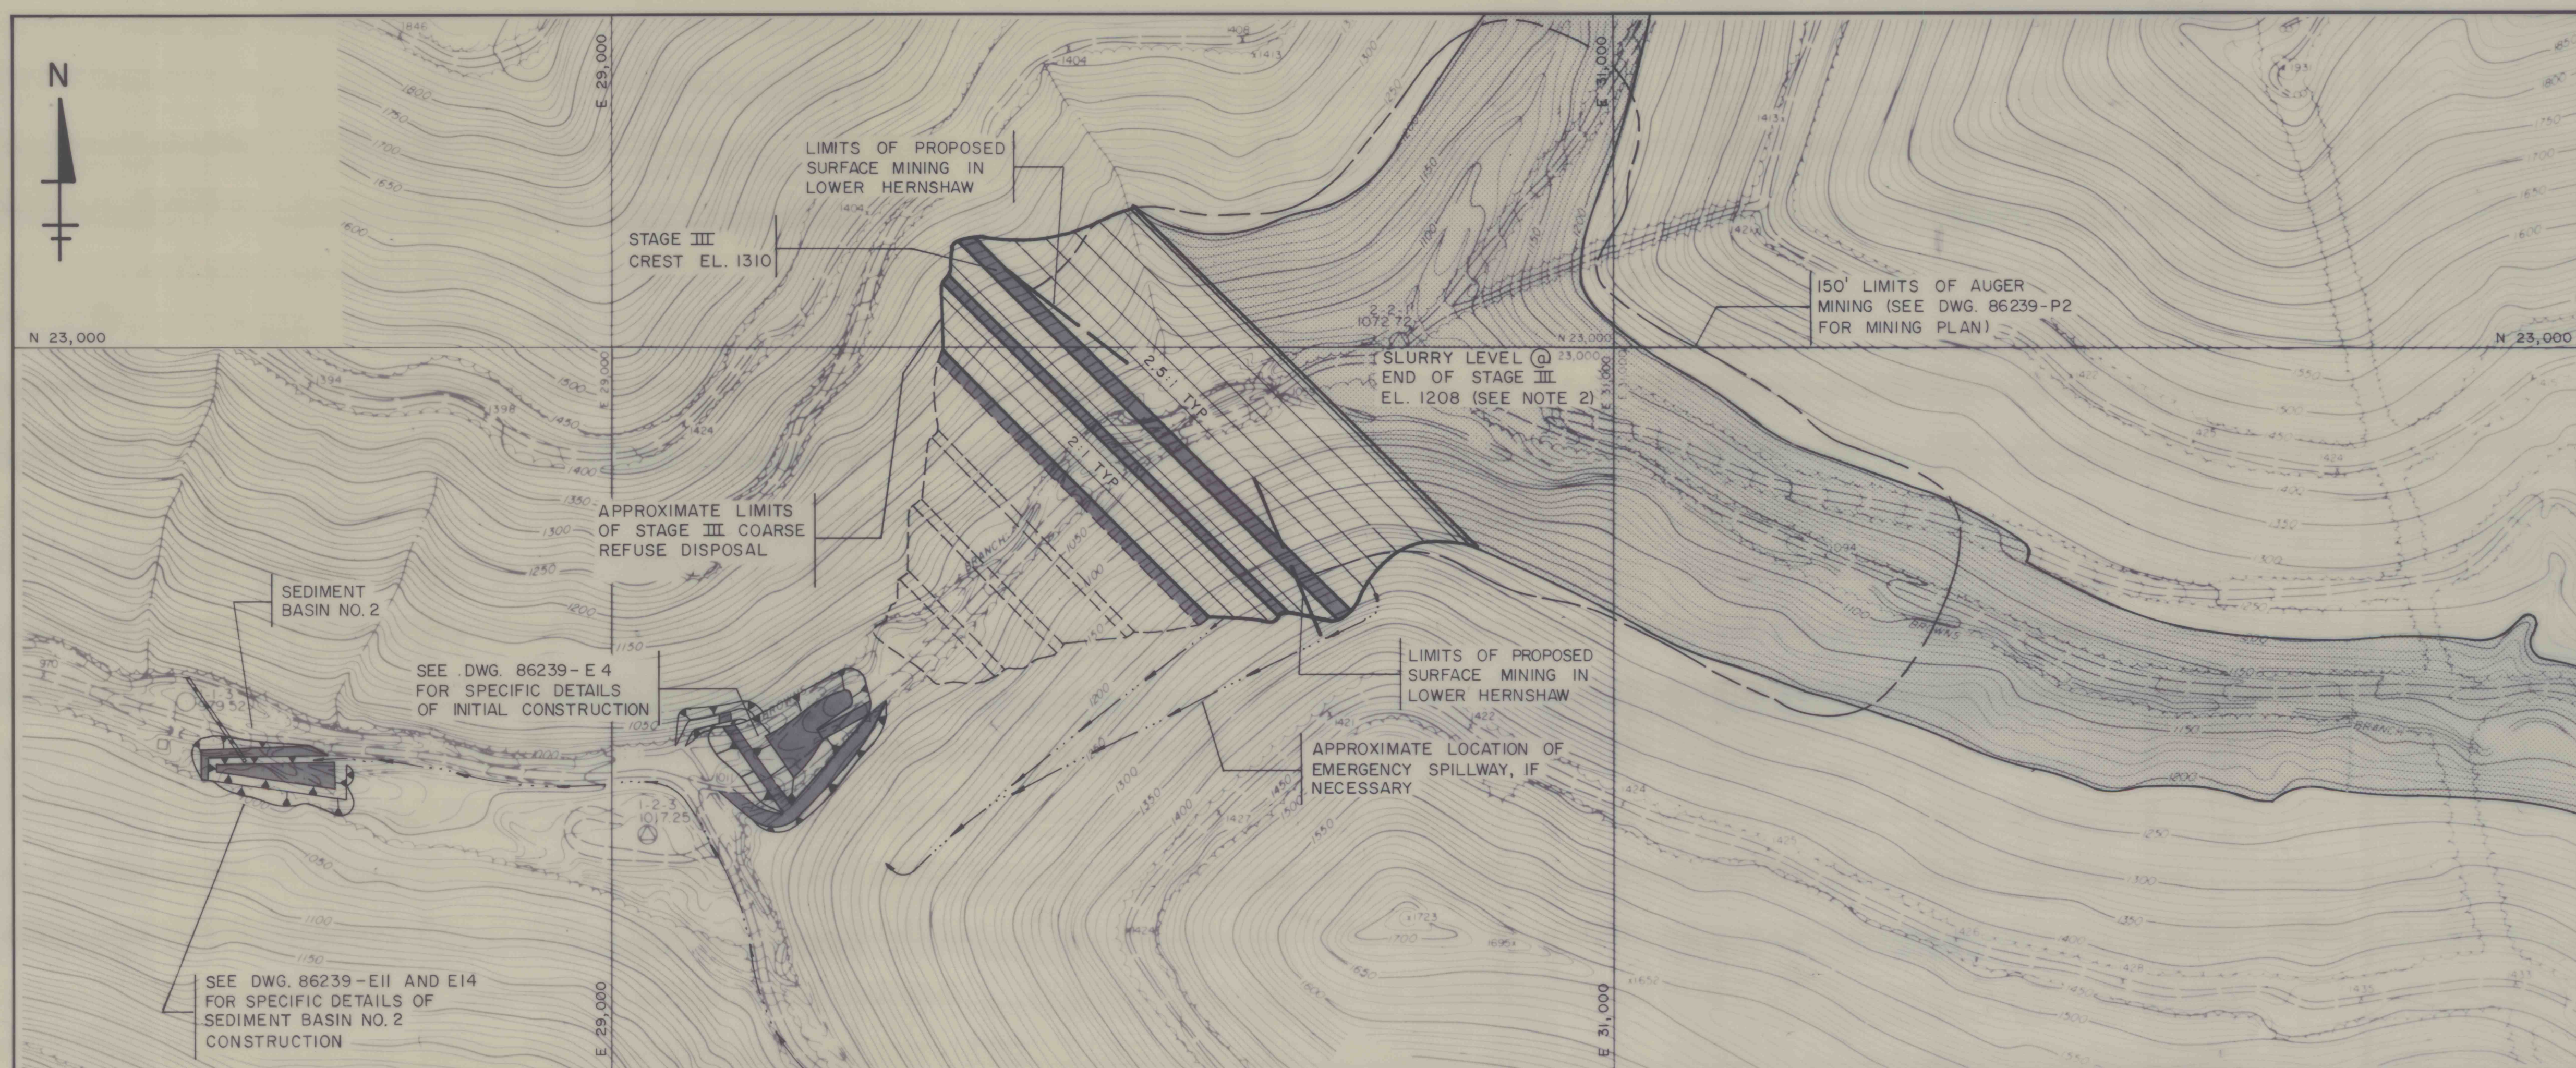

CONCEPTUAL PLAN - STAGE III

NOTES:

1. At the end of Stage II Embankment Construction total refuse may be pumped into the impoundment for approximately 4.3 years, raising the slurry level to approximately EL. 1205.
2. At the end of Stage III Embankment Construction, total refuse may be pumped into the impoundment for approximately 11.7 years, raising the slurry level to approximately EL. 1291.5.
3. See Dwg. 86239-E8 for Generalized Section through the Impoundment and Summary of Impoundment Staging.
4. See Dwg. 86239-E4 for Legend.

SRW ASSOCIATES INC.

SCALE: 1" = 200'	APPROVED BY: <i>[Signature]</i>	DRAWN BY: M. MARKS
DATE: AUG. 29, 1986	CHECKED BY: <i>[Signature]</i>	
BETHENERGY MINES CORPORATION WEST VIRGINIA DIVISION BROWN'S BRANCH IMPOUNDMENT BOONE COUNTY, WEST VIRGINIA		
CONCEPTUAL PLANS - FUTURE DEVELOPMENT STAGES II AND III	SHEET NUMBER 7 of 17 DRAWING NUMBER 86239 - E6	

