



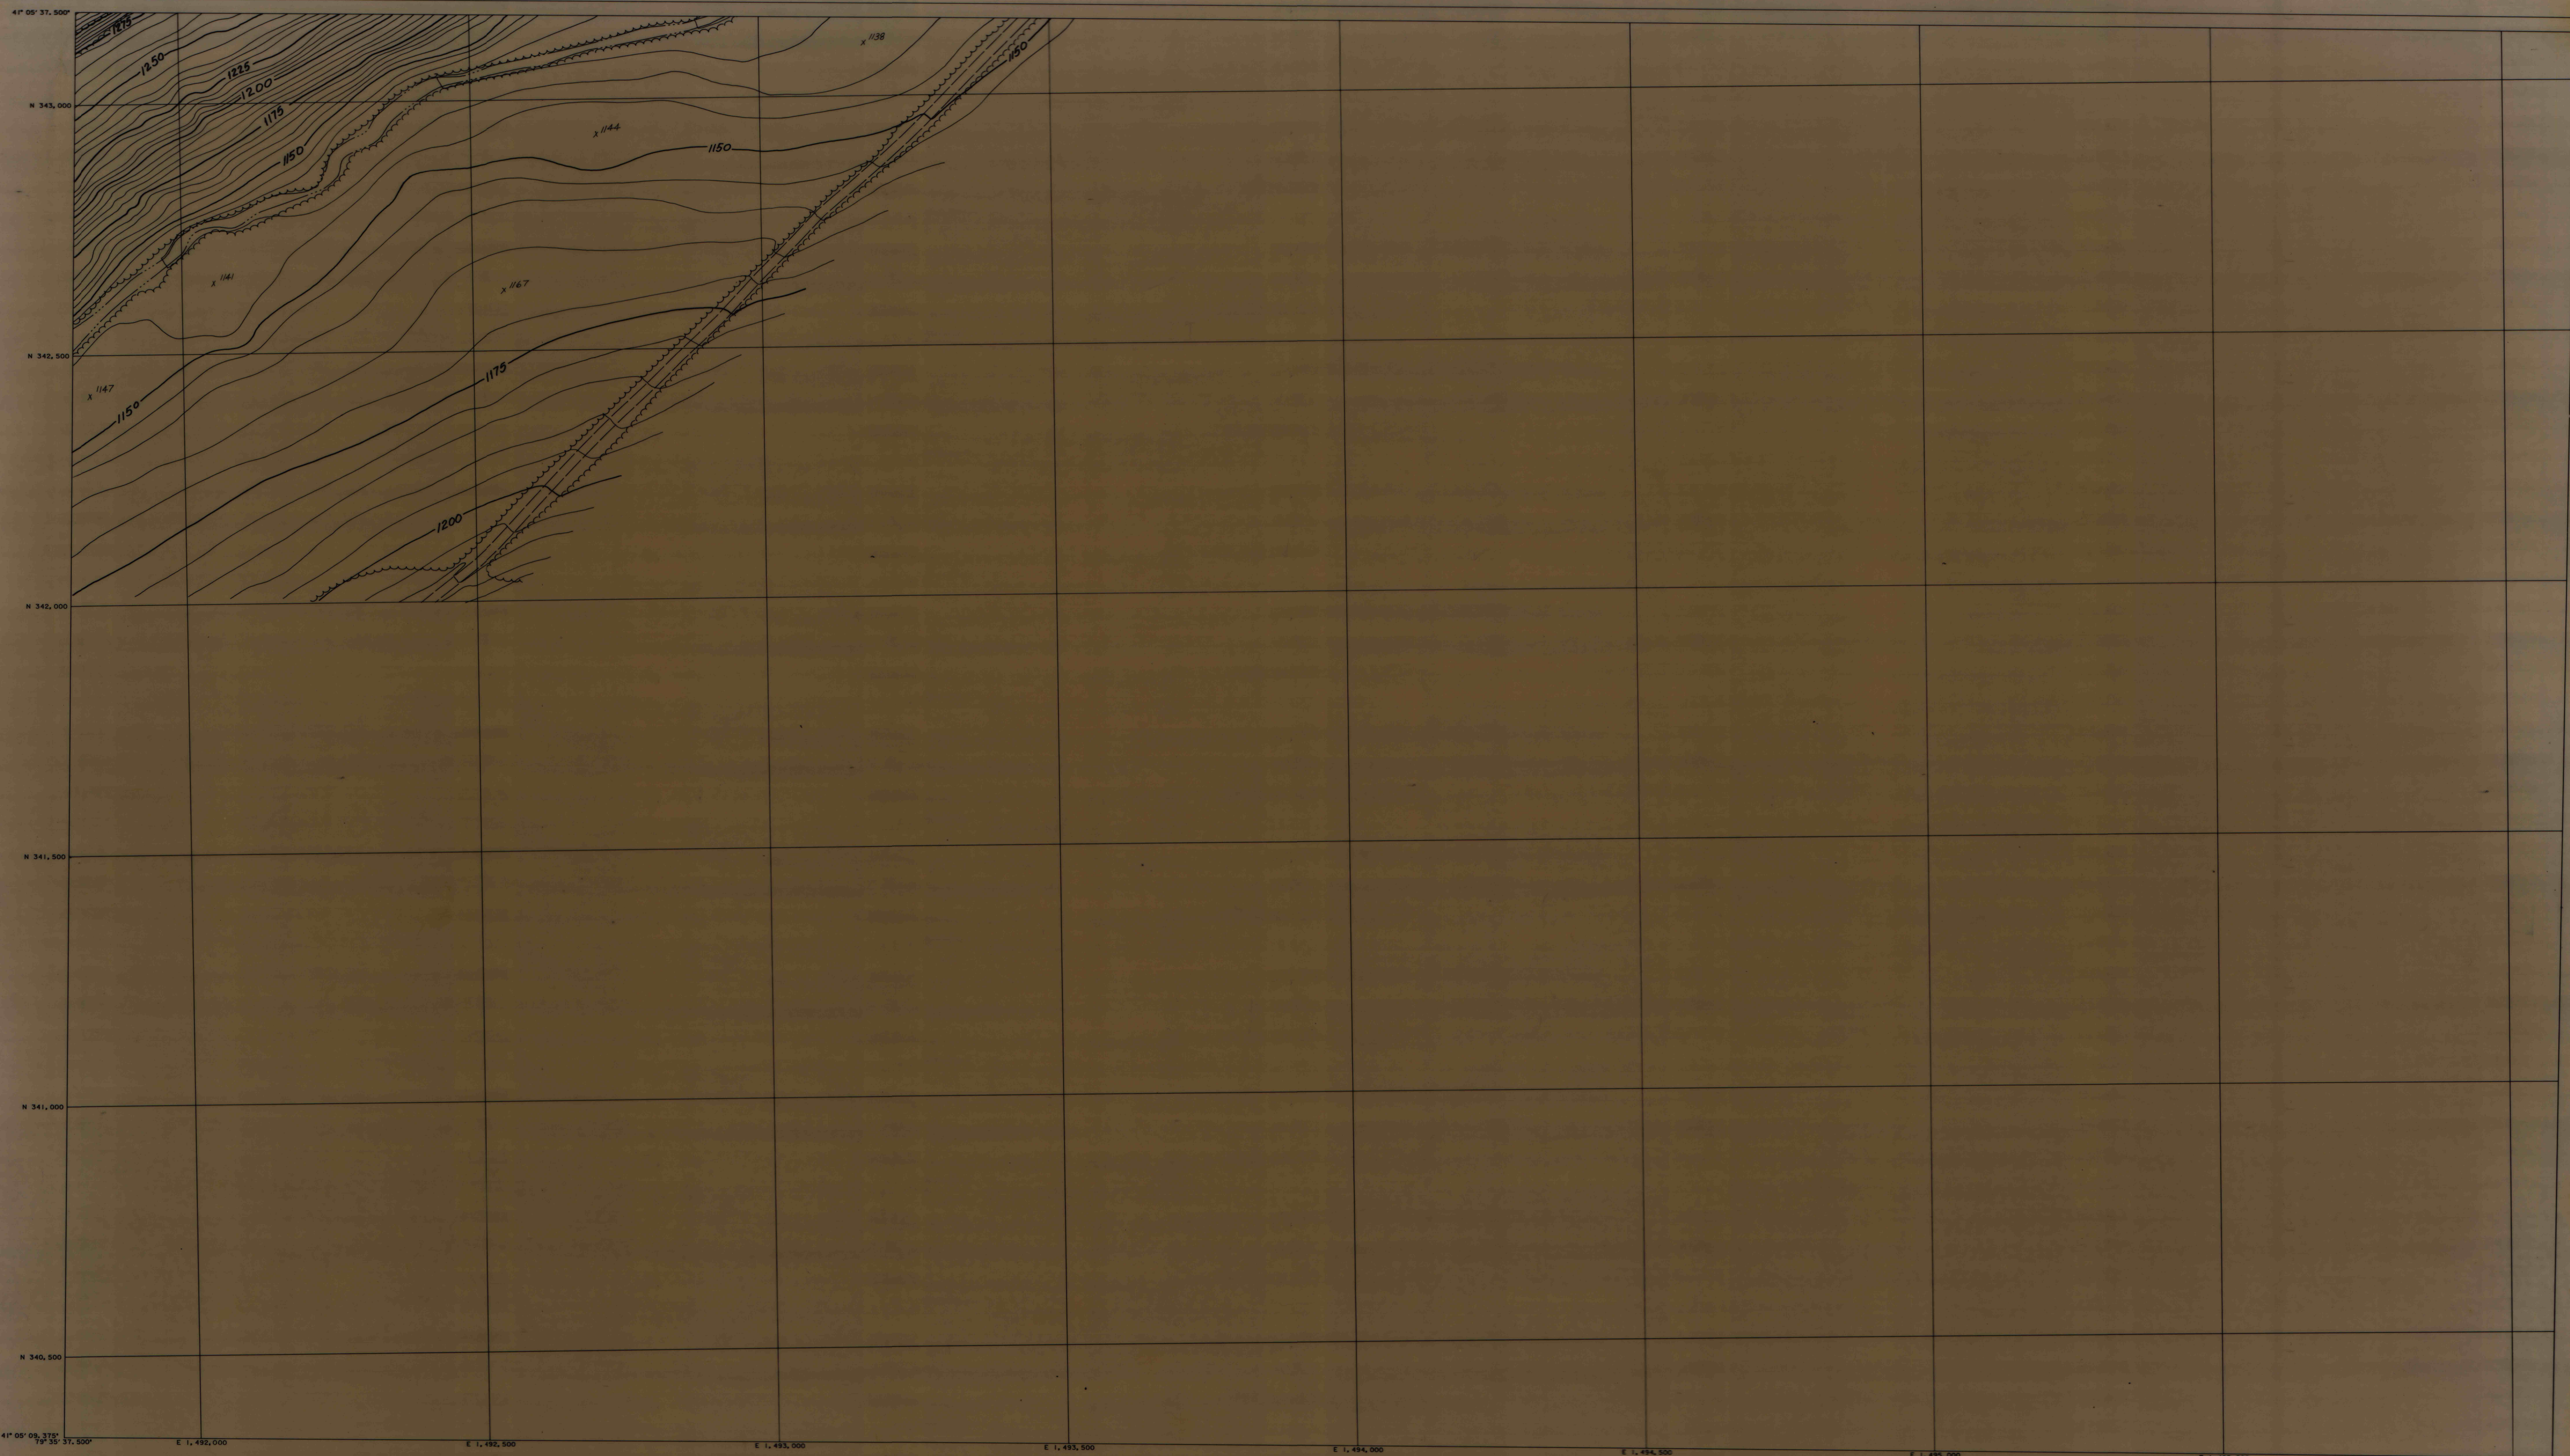

Aerial Photography, Ground Control,
Analytical Bridging and Mapping
prepared by BENATEC ASSOCIATES
COLUMBUS, OHIO

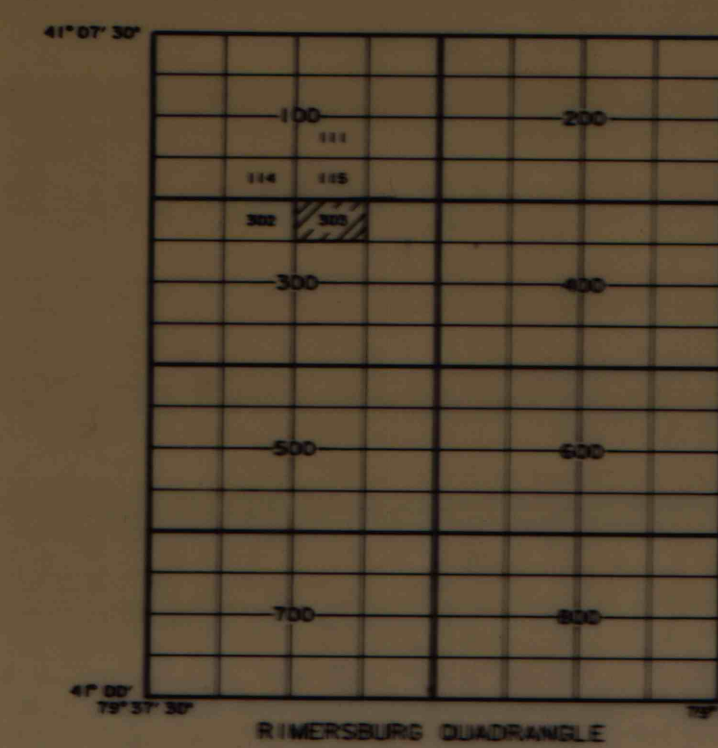

ROCHESTER AND PITTSBURGH COAL CO.
655 CHURCH STREET INDIANA PA.

BAILEY COAL SITE
CLARION COUNTY
RIMERSBURG QUADRANGLE
SHEET NO. 4100-7930/303