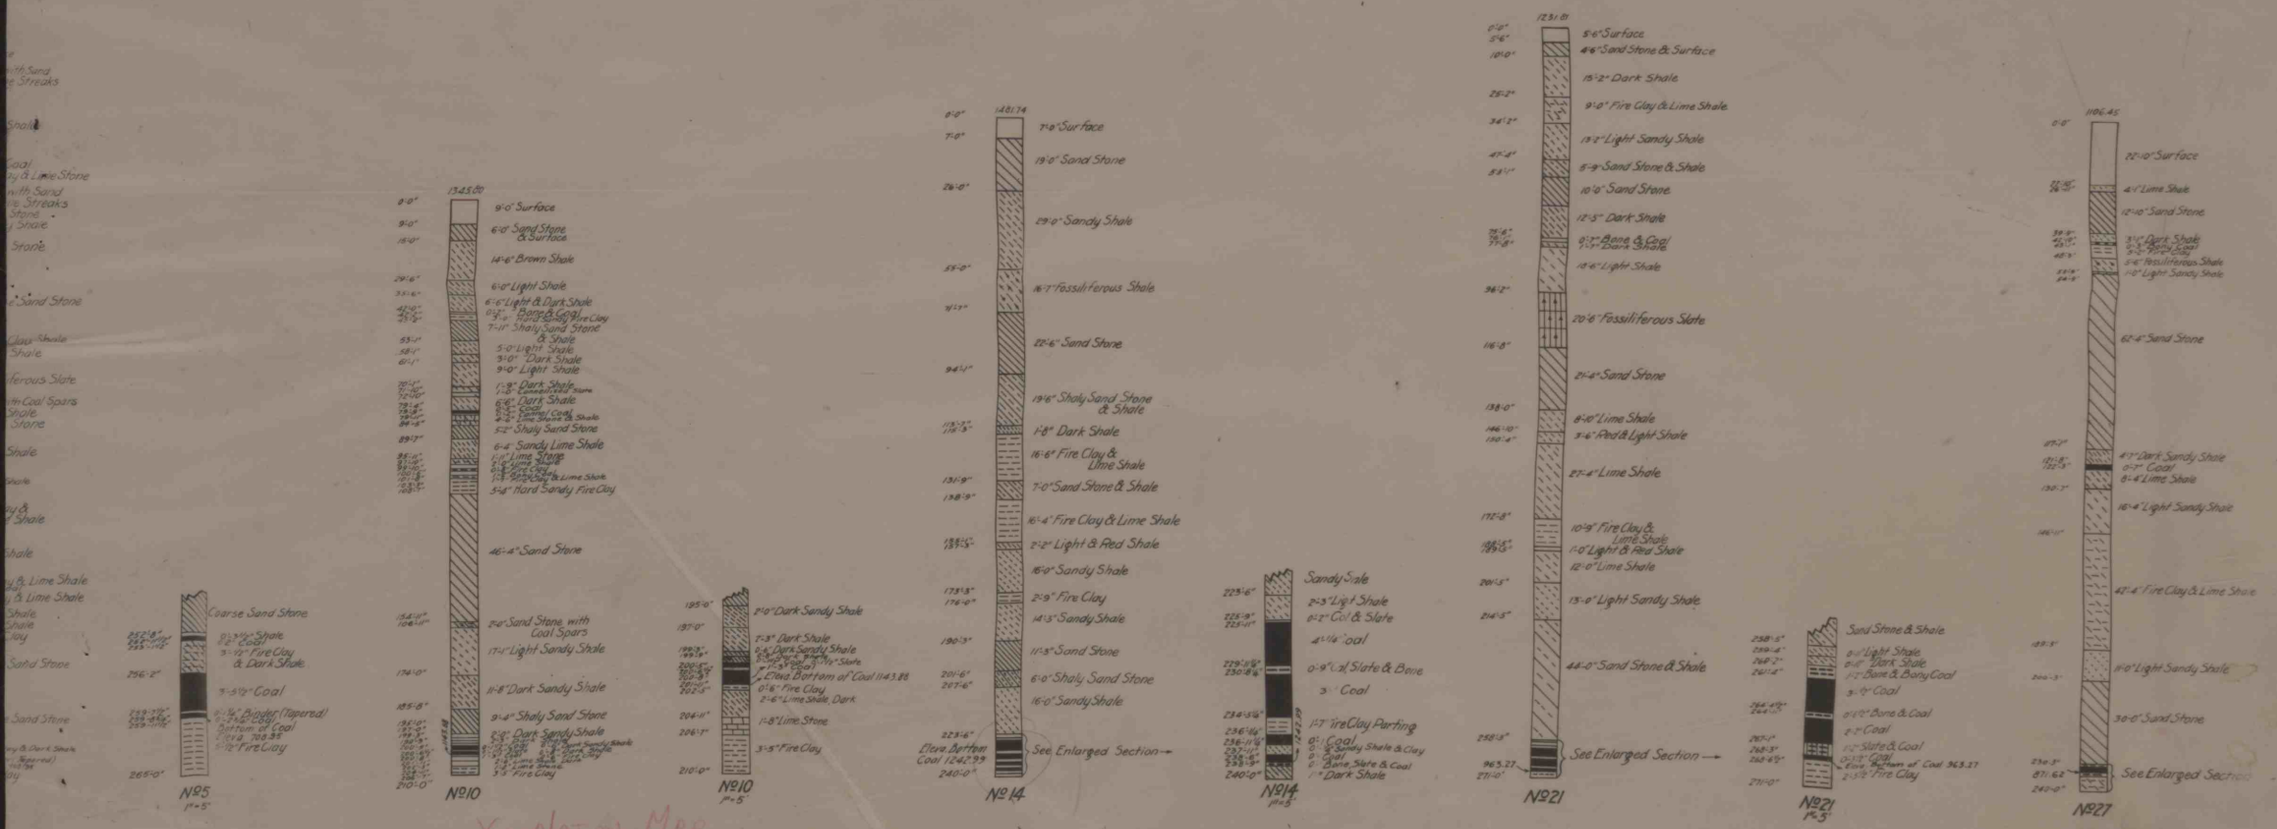


AVONMORE FIELD
DRILL HOLE SECTIONS
SCALE 1" = 20'.

70 77-36