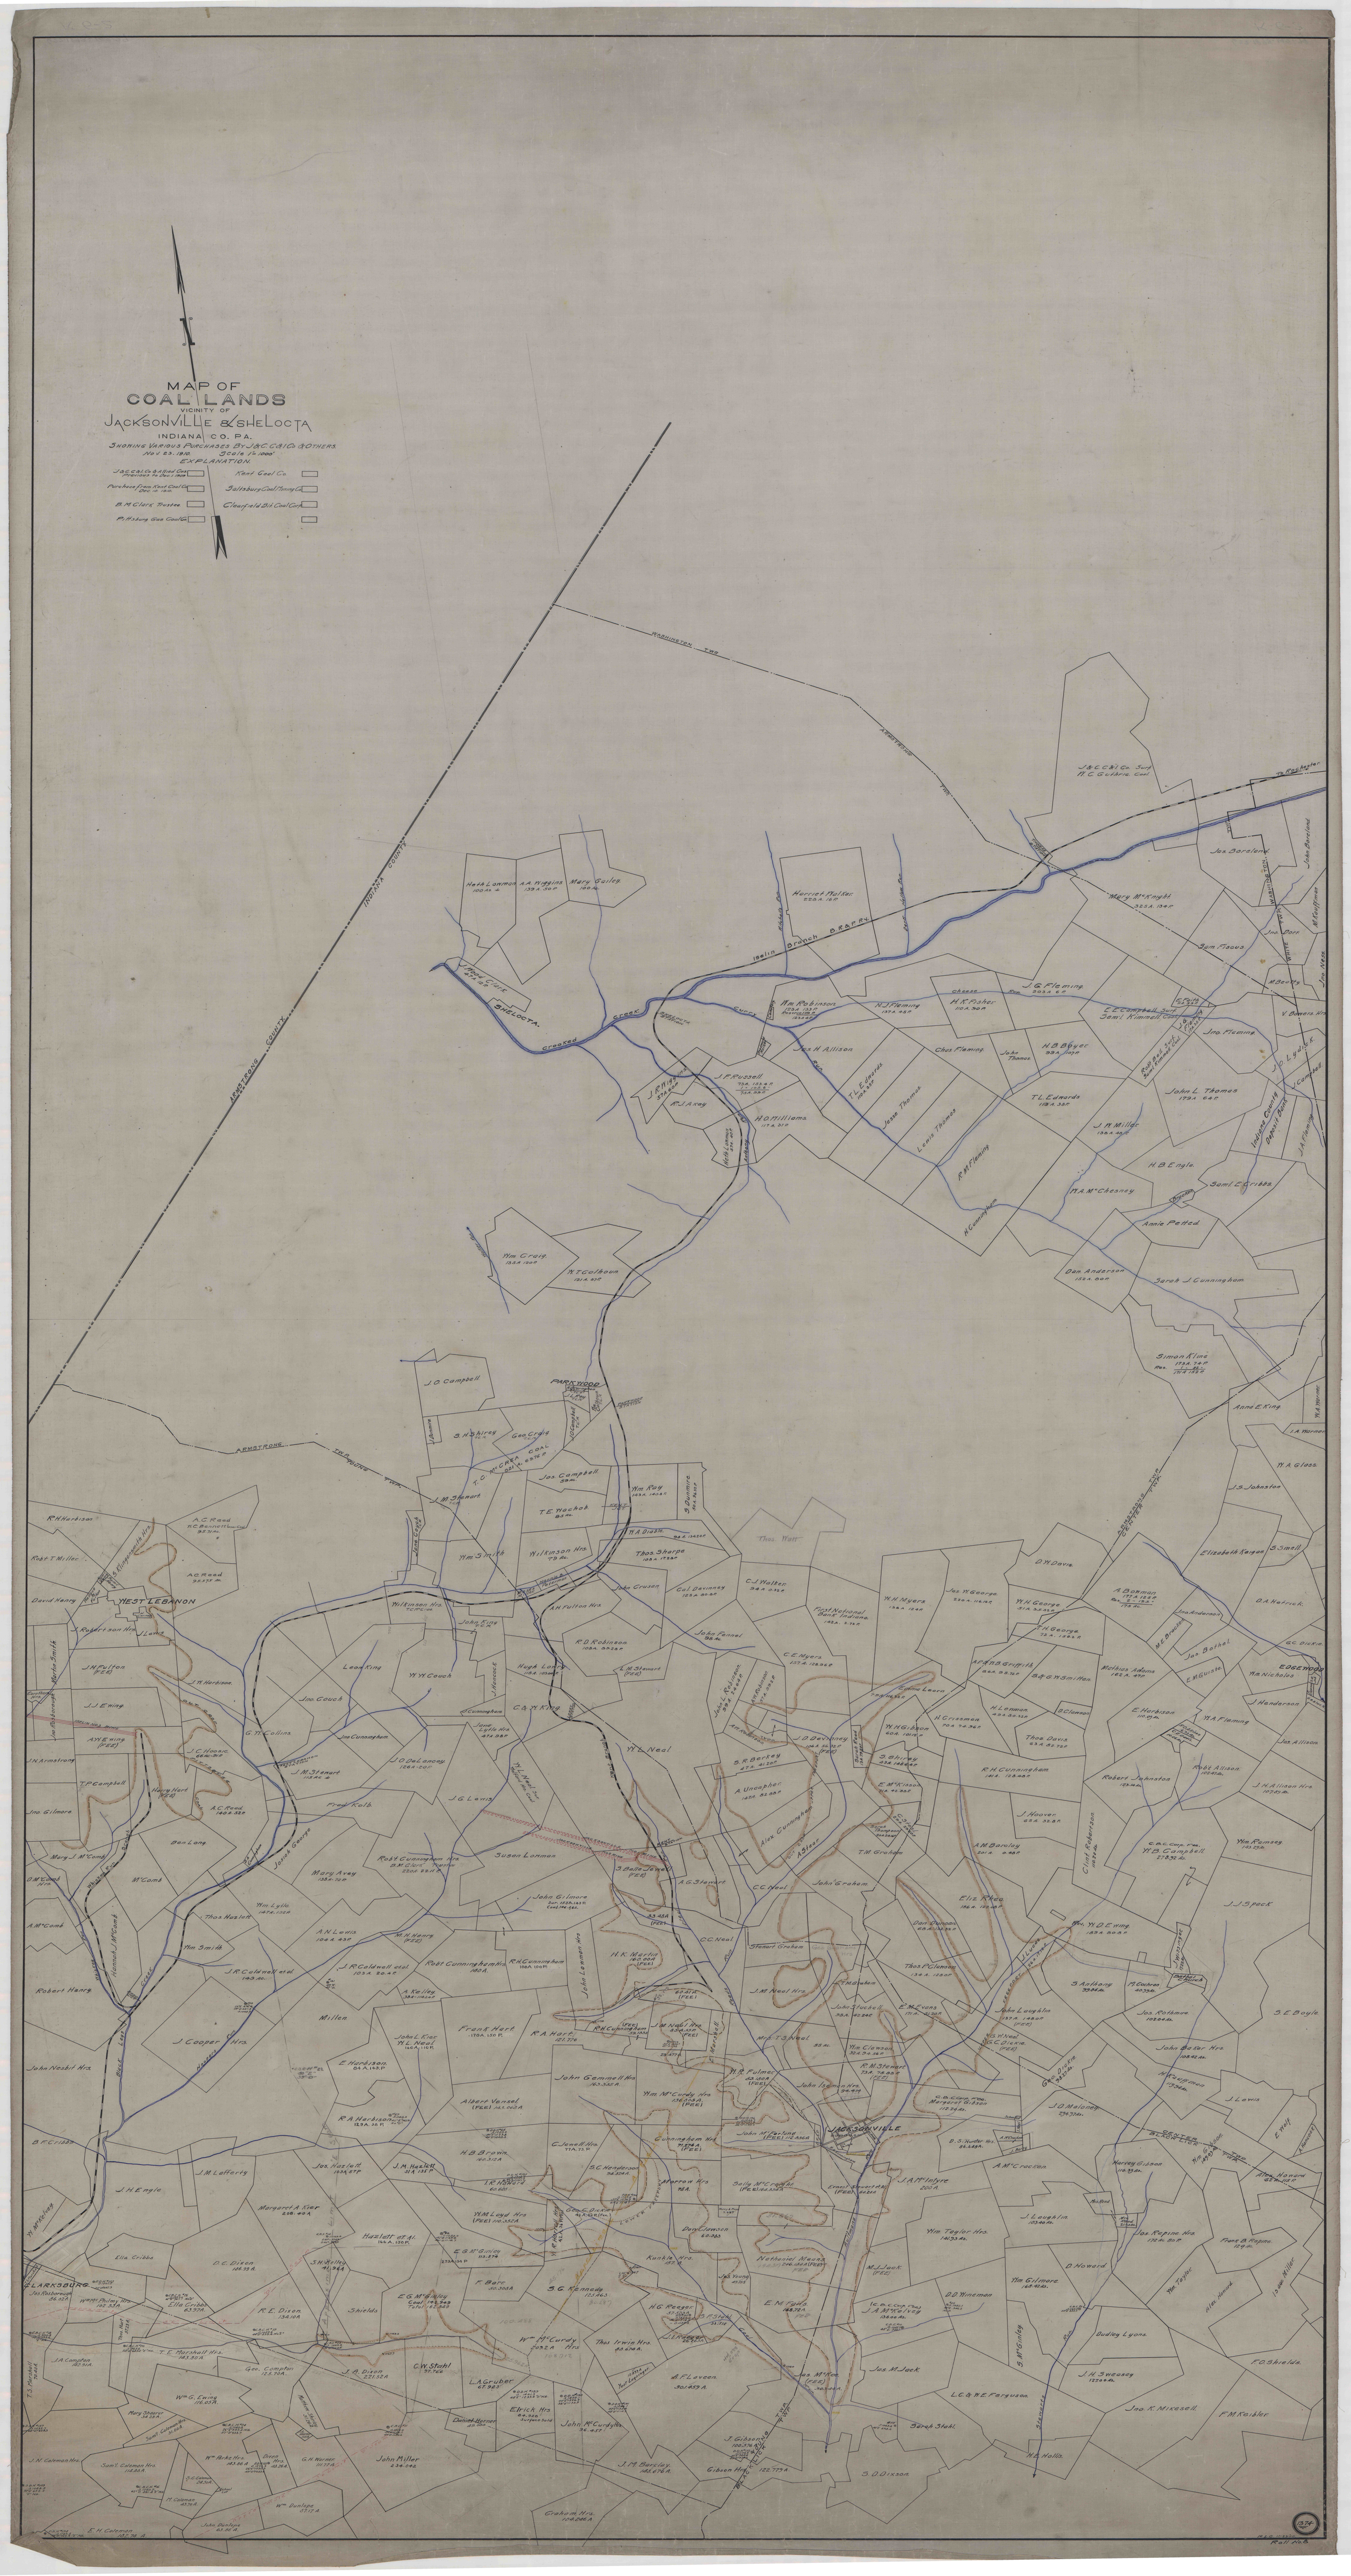

MAP OF
COAL LANDS
VICINITY OF
JACKSONVILLE & SHELOCTA
INDIANA CO. PA.
SHOWING VARIOUS PURCHASES BY J.&C. C.&I.Co & OTHERS.
NOV. 23. 1910. Scale 1" = 1000'

EXPLANATION.

J.&C. C.&I. Co & Allied Co's. Previous to Dec. 1. 1909 ☐	Kent Coal Co. ☐
Purchace from Kent Coal Co. Dec. 10. 1910. ☐	Saltsburg Coal Mining Co. ☐
B. M. Clark Trustee. ☐	Clearfield Bit. Coal Corp. ☐
Pittsburg Gas Coal Co. ☐	☐

N
ARMSTRONG COUNTY
INDIANA COUNTY
WASHINGTON TWP.
ARMSTRONG TWP.
J.&C. C.&I. Co. Surf. W. C. Guthrie. Coal
To Rochester.
THOMAS STATION
Jos. Boreland.
John Boreland
WASHINGTON TWP.
WHITE TWP.
Mary McKnight. 325 A. 134 P.
M. Kauffman
Jno. Dorr.
Sam. Fiscus.
M. Beatty.
Jno. Ness.
Heth Lowman 100 As.
A. A. Wiggins 139 A. 50 P.
Mary Gailey. 100 Ac.
Harriet Walker. 228 A. 16 P.
Mitchells Run
Dark Hollow Run
Iselin Branch B. R. & P. RY.
J. Wood Clark. 47 A. 12 P.
SHELOCTA.
Crooked Creek.
SHELOCTA STATION
Curry Run
Cemetery
Wm. Robinson. 123 A 133 P. Reserve 129 P. 123 A 4 P.
N. J. Fleming 137 A. 45 P.
Cheese Run.
H. K. Fisher. 110 A. 90 P.
J. G. Fleming. 203 A 6 P.
E. Faith 11 A. 33 P.
E. E. Campbell Surf. Saml. Kimmell. Coal.
J. G. Fleming 17 A. 35 P.
V. Bowers. Hrs.
Jno. Fleming.
J. O. Lydick.
J. Campbell.
Jas. H. Allison.
Chas. Fleming.
John Thomas.
H. B. Boyer. 99 A. 107 P.
Robt. Bell. Surf. Saml. Kimmell. Coal.
J. R. Wiggins 57 A. 60 P.
J. F. Russell. 73 A. 153.4 P. 1 = 105.6 73 A. 99 P.
R. J. Akey
H. O. Williams. 117 A. 31 P.
Heth Lowman 57 A. 40 P.
Anthony
T. L. Edwards. 110 A. 35 P.
Jesse Thomas.
Lewis Thomas
R. M. Fleming.
T. L. Edwards 113 A. 38 P.
J. W. Miller. 138 A. 48 P.
John L. Thomas 179 A 64 P.
Indiana County Deposit Bank
J. A. Fleming
H. B. Engle.
Saml. E. Cribbs.
W. A. McChesney
Bracken
Annie Petted.
Cunningham
Dan Anderson
Sarah J. Cunningham
Simon Kline
Wm. Craig
R. T. Colbourn
J. D. Campbell
PARKWOOD
Jos. Campbell
T. E. Woolsh
Wm. Smith
Wilkinson Hrs.
Thos. Sharpe
C. J. Walter
WEST LEBANON
R. H. Harbison
A. C. Read
David Henry
J. H. Fulton
J. J. Ewing
J. N. Armstrong
T. P. Campbell
Jno. Gilmore
Ben Long
Lear King
W. H. Couch
Jno. Couch
G. T. Collins
Jno. Cunningham
J. D. Delaney
J. M. Stewart
J. G. Lewis
Fred Kolb
Susan Lowman
Mary Arey
W. L. Neal
John Graham
EDGEWOOD
J. Henderson
Robert Johnston
J. Hoover
J. J. Speck
S. E. Boyle
John Butler Hrs.
J. Lewis
Robert Henry
J. Cooper Hrs.
Millen
John Nesbit Hrs.
John Gemmell Hrs.
JACKSONVILLE
J. A. McIntyre
J. Loughlin
Wm. Taylor Hrs.
Jas. Repine Hrs.
Frank B. Repine
D. Howard
Jno. Gilmore
D. D. Hineman
Dudley Lyons
J. H. Sweeney
F. D. Shields
Jas. K. McCassell
F. M. Keisler
L. C. & H. E. Ferguson
Sarah Stahl
S. D. Dixson
Jos. M. Jack
J. H. Engle
J. M. Lafferty
Margaret A. Kier
H. B. Brown
Albert Vensel
CLARKSBURG
Ella Cribbs
D. C. Dixon
R. E. Dixon
C. W. Stahl
L. A. Gruber
John McCurdy Hrs.
J. M. Barclay
Gibson Hrs.
Graham Hrs.
John Miller
B. F. Lessen